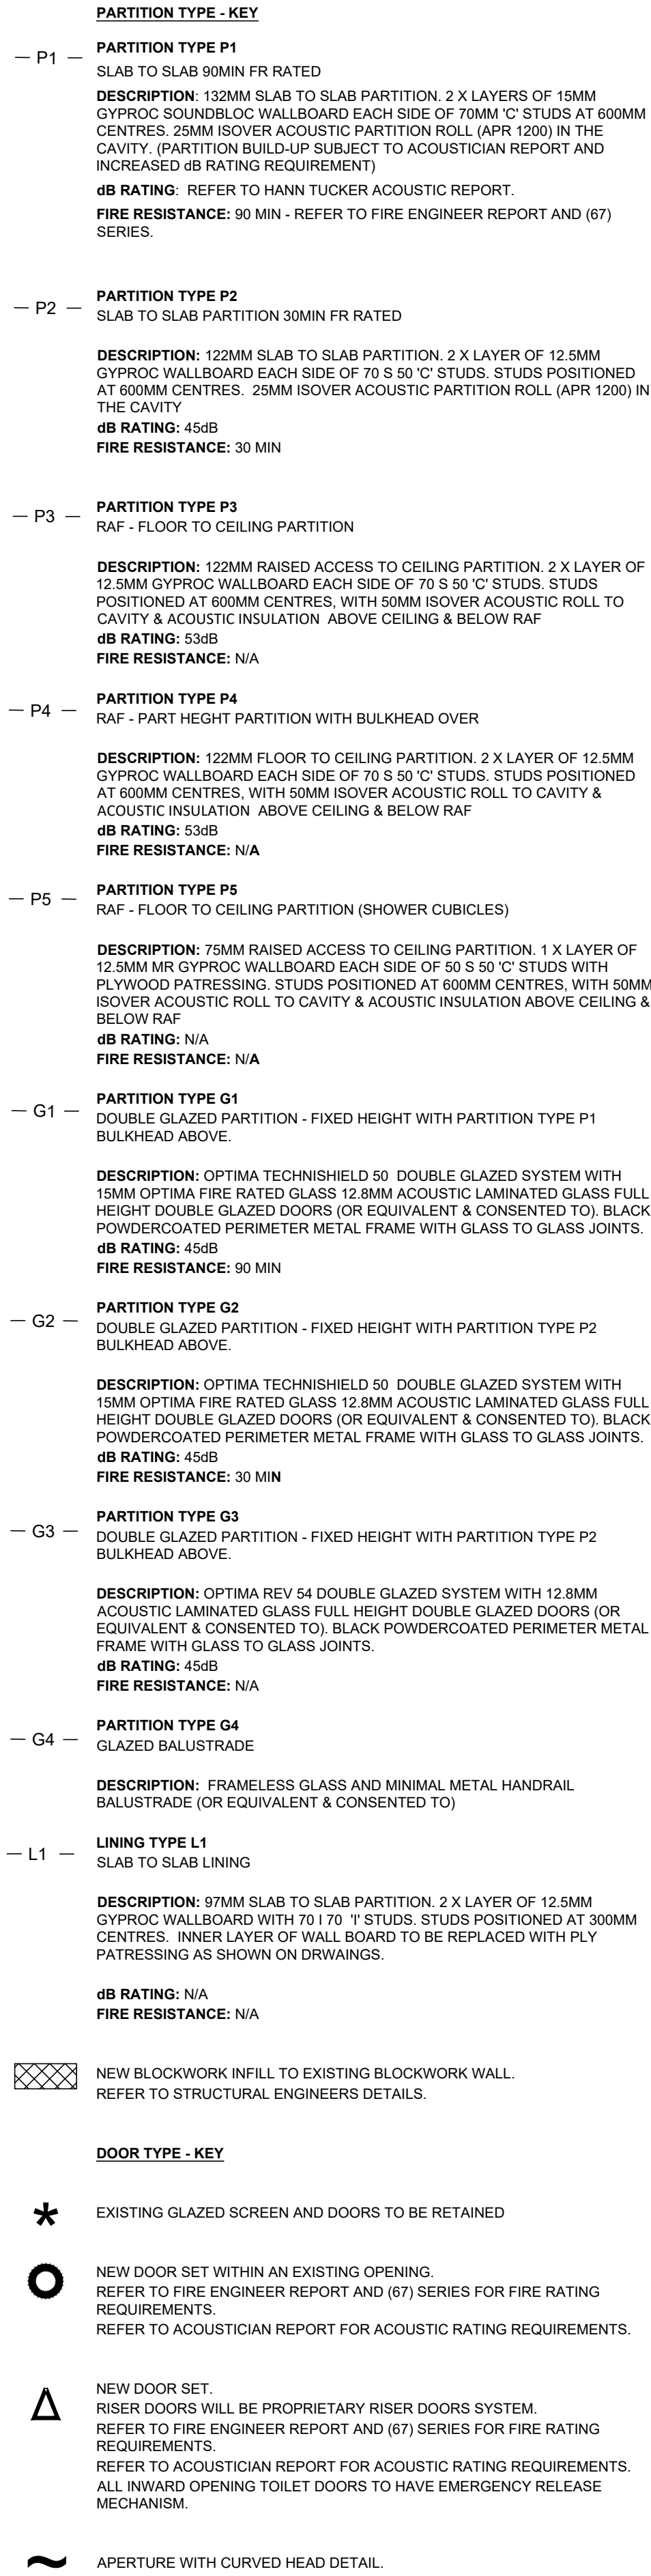
[illegible]

Fretrade Exchange Refurbishment
Clearbell
27 Peter Street, Manchester, M2 5GB

Scoping Plans
Ground Floor
Internal Partitions Types

scale	date	drawn	format
1:50	FEB 2022	BC	a1

status
Planning

drawing number	revision
CFM.AR(22)013	C