

NOTE
DO NOT SCALE OFF DRAWINGS.
WRITTEN DIMENSIONS ONLY.
ALL DIMENSIONS ARE TO BE CHECKED AND
VALIDATED ON SITE BY CONTRACTOR PRIOR
TO CONSTRUCTION.
ANY DISCREPANCIES MUST BE REPORTED
IMMEDIATELY.
DRAWINGS ARE BASED ON LEGACY DRAWINGS
PROVIDED.

REVISION NOTES DATE

PROJECT NAME
CHAPEL WALKS MANCHESTER

CLIENT
NORTHSRING

DOCUMENT TITLE
TYPICAL UPPER FLOOR SECTION

DOCUMENT NUMBER
1848(22)401


VERSION	SCALE
-	AS NOTED @ A3

PRODUCTION DATE	ORIGINATOR
05.06.22	AD


ISSUE TYPE	QA CHECK
STAGE 3	QA

WE ARE INCOGNITO LTD

2 REGENT STREET
KNUTSFORD,
CHESHIRE,
WA16 6GR
077 202 87 505
SM@WEAREINCOGNITO.CO.UK

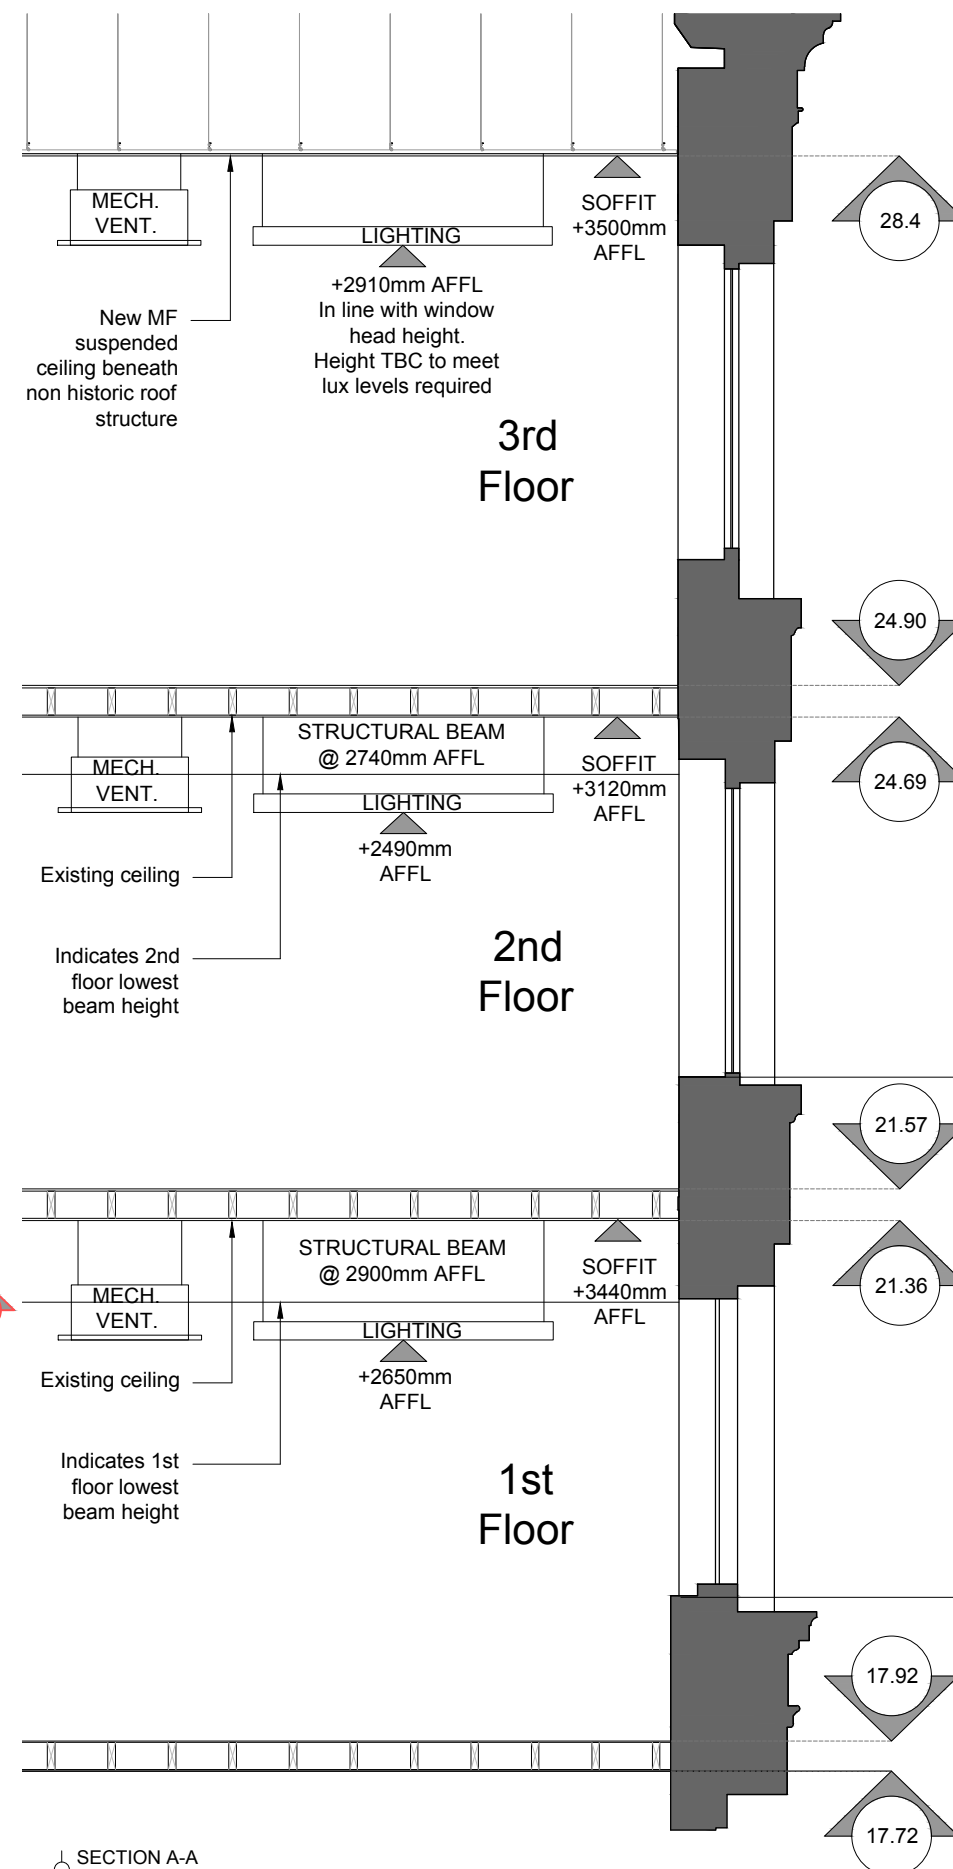

SECTION A-A
1:50

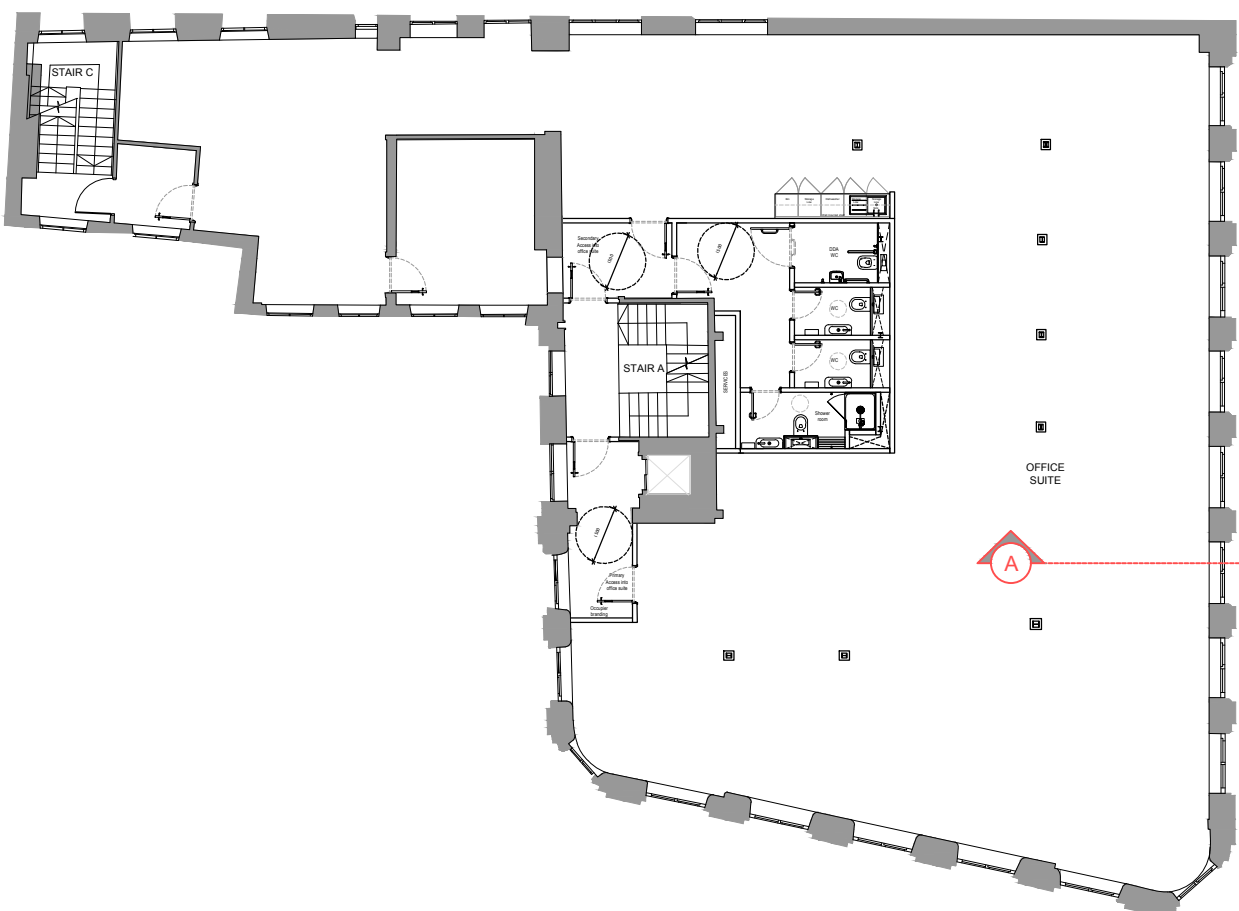

TYPICAL PLAN
1:200