



REVISION	DATE	DESCRIPTION
P01	03.08.22	PLANNING ISSUE

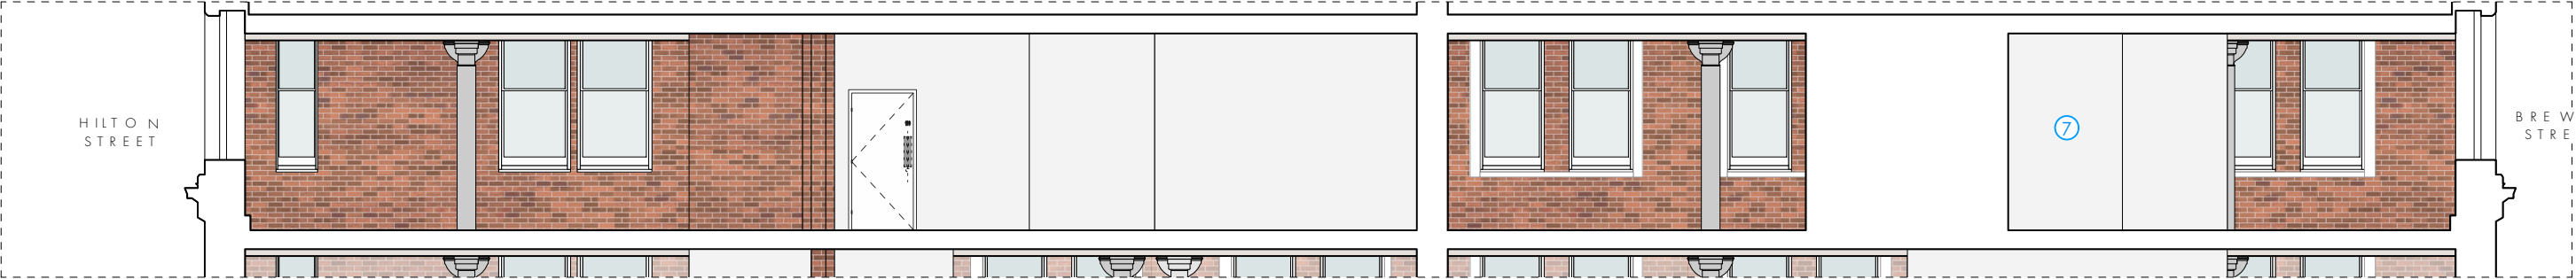


FOURWAYS HOUSE, SECOND FLOOR
PROPOSED SECTION AA'

1.100 @ A3

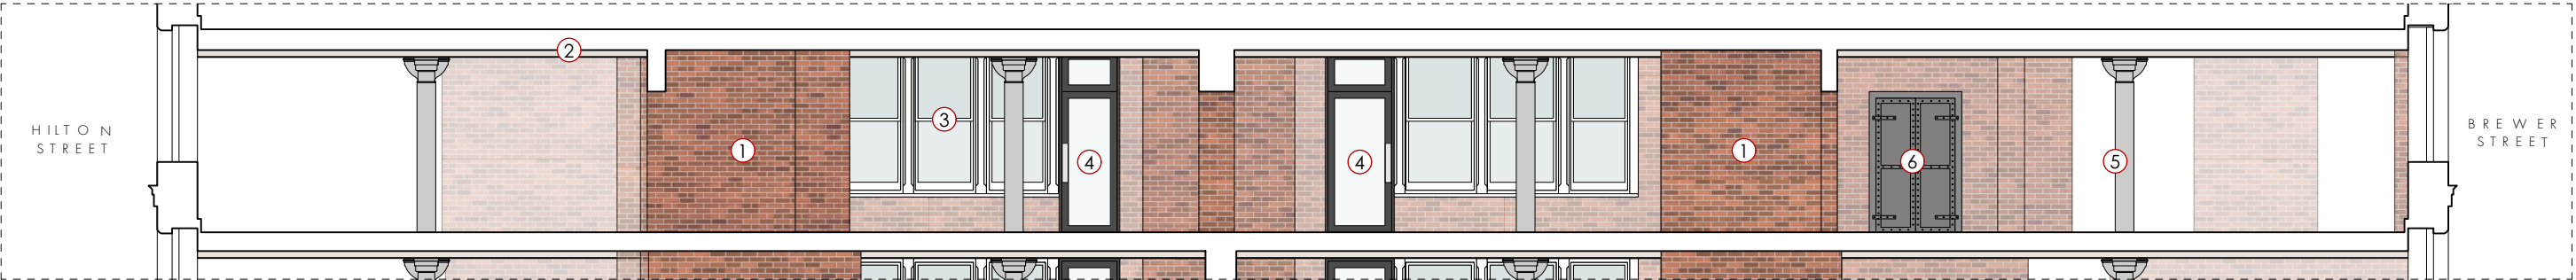

FOURWAYS HOUSE, SECOND FLOOR
PROPOSED SECTION BB'

1.100 @ A3

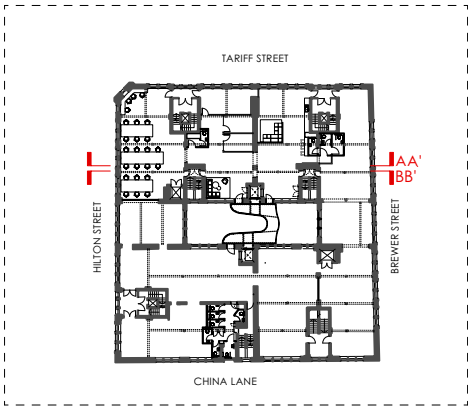

SECTION KEY

1

EXISTING

EXPOSED BRICKWORK

2

EXISTING

PLASTERED CEILING

3

ORIGINAL

SASH WINDOWS

4

NON-ORIGINAL

ENTRANCE DOOR

5

ORIGINAL

CAST IRON COLUMNS

6

ORIGINAL

CAST IRON HOIST DOORS

7

NEW

PROPOSED PARTITION WALLS

PLANNING

OMI Architects

31 Blackfriars Road, Salford, Manchester, M3 7AQ
+44(0)161 832 3242 / info@omiarchitects.com / www.omiarchitects.com

PROJECT	FOURWAYS - F2U2 & F5U4 + F5U5					
DRAWING	SECOND FLOOR - PROPOSED SECTIONS					
DATE	AUG '22	DRAWN BY	KT	SCALE	1:100	@A3
JOB NO.	1420	DWG.NO.	L 2246			