



Ashton Canal
Street Scene Elevation A - A




Ashton Canal
Street Scene Elevation B - B



Street Scene Elevation C - C



Street Scene Elevation D - D

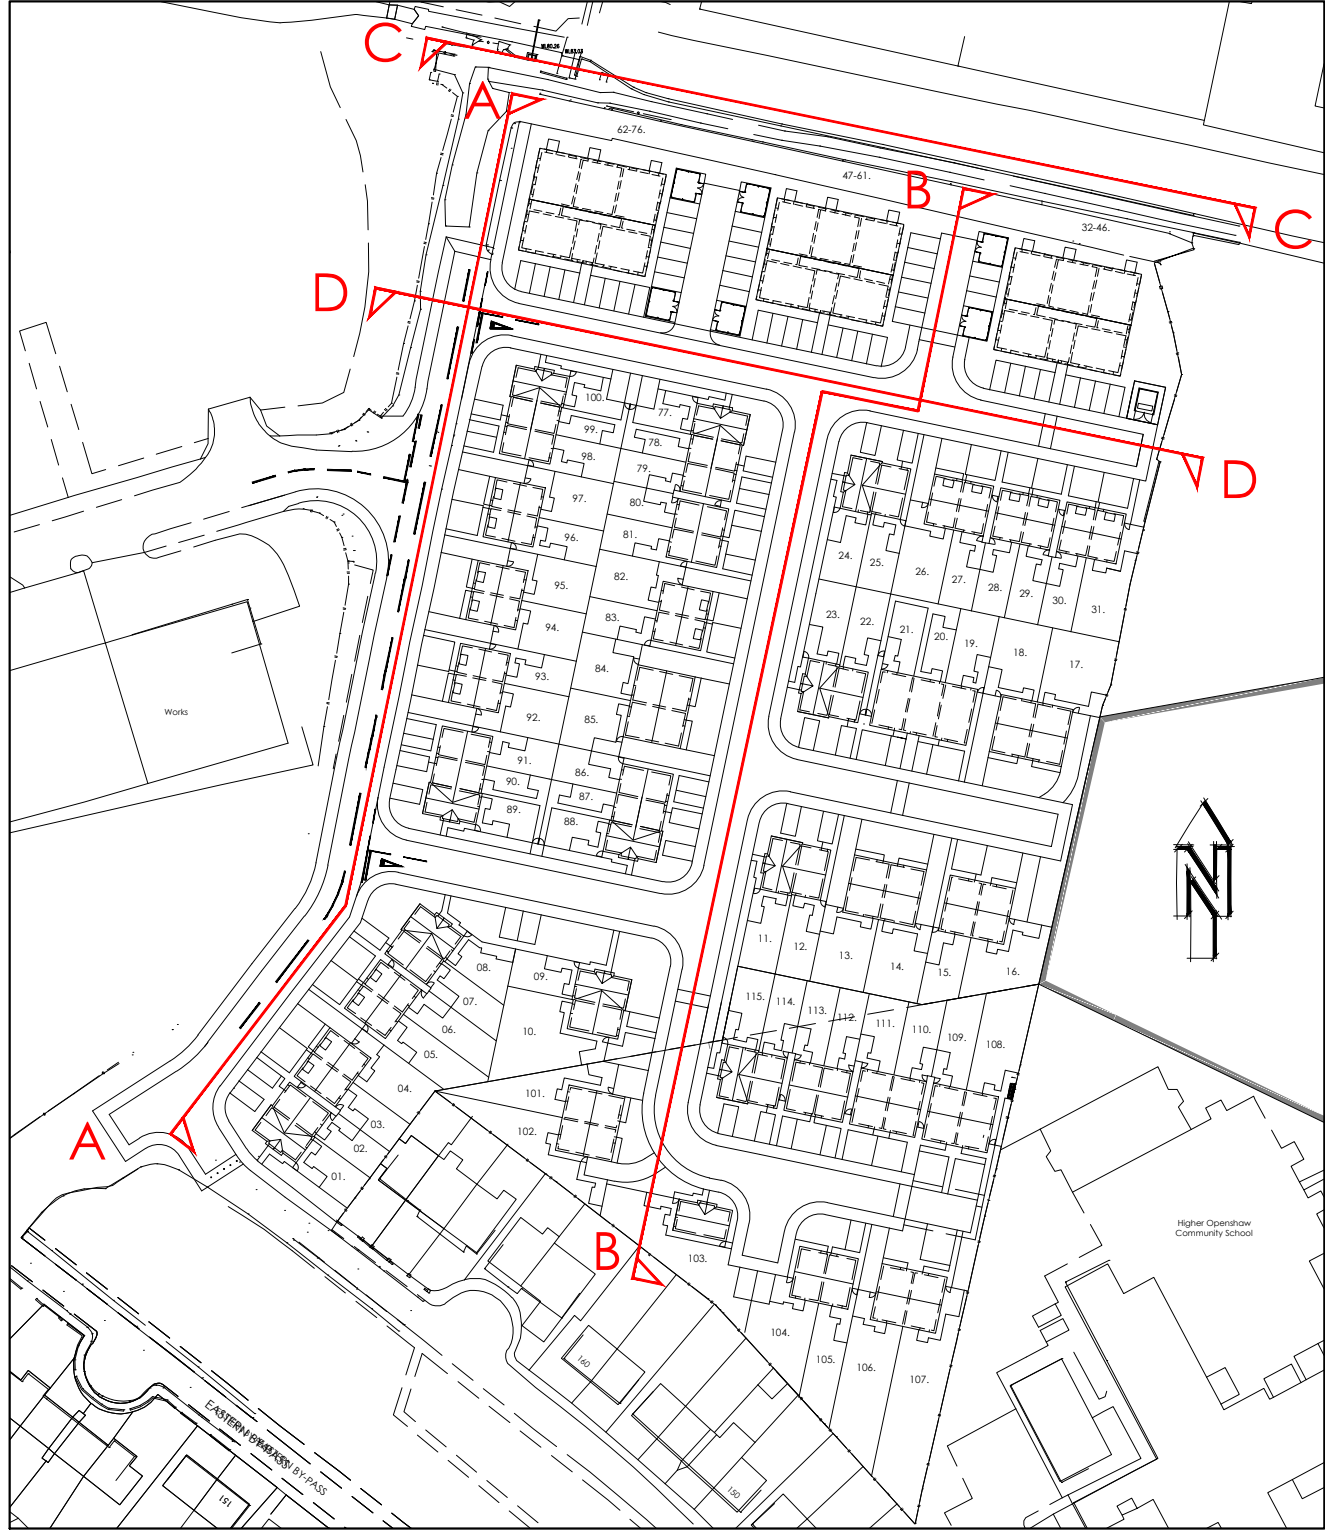

Location Plan 1:1250

REV	DATE	DRAWN	DESCRIPTION	ARCH CHECK	ENG CHECK
TITLE					
STREET SCENE ELEVATIONS					
 MCI A KEEPMOAT HOMES COMPANY M.C.I. Developments Ltd. 15 Beecham Court, Smithy Brook Road, Wigan, WN3 6PR tel: 08448871467 fax: 08448871468 web: www.mcidevelopments.com email: admin@mcidevelopments.com					
PROJECT					
CRABTREE LANE, OPENSHAW					
DRN BY	SHW	SCALE	JOB REF	DRAWING NUMBER	REV
DATE	JULY.2022	1:250 @ A1	-	Crabtree Lane / Street Scene Elevations	-