


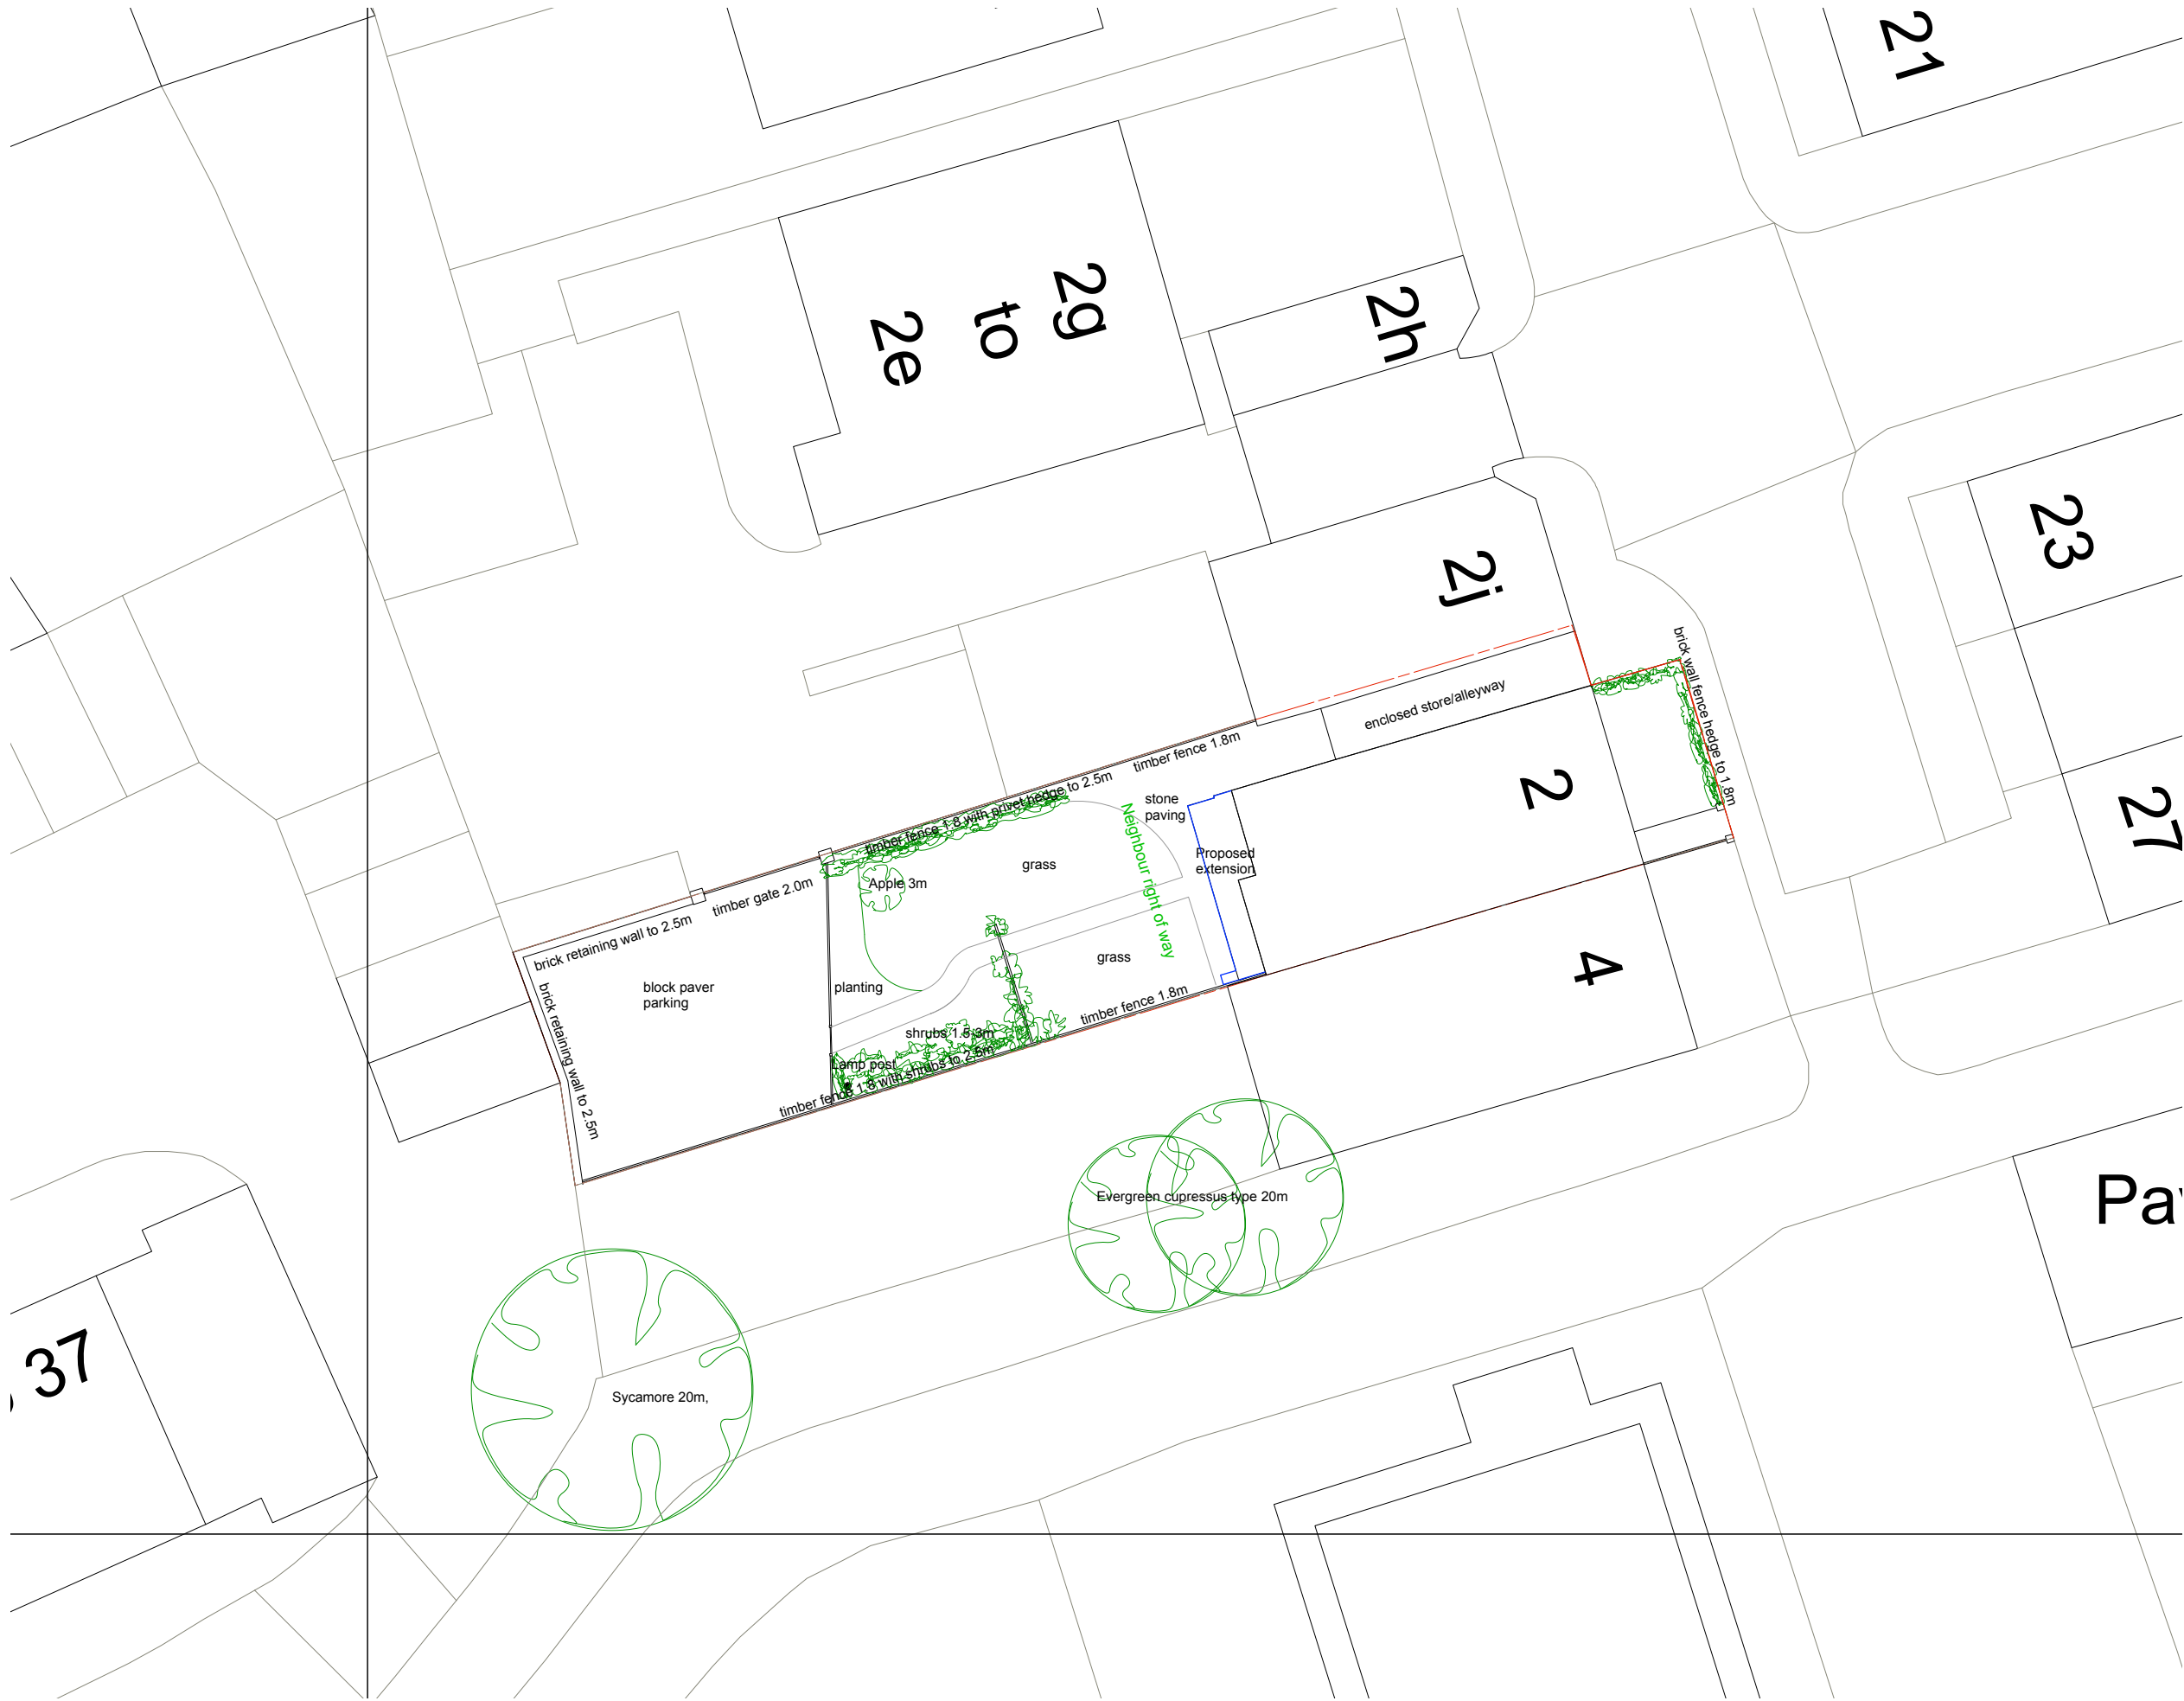

revision	date	item	by
A	14.06.2022	minor alterations to descriptions for planning	HP

Hilary Philipson Architect
152 Grove Park, Kinsale, Co. Cork
mob: 07971197752 email: hparchitect@btinternet.com

project Extension to 2 Gillbrook Road, Didsbury M20 6WH			
drawing Site Block Plan			
scale 1:100/200	plot size A1/A3	date 05.2022	drawn by HP
plot no. 1762	drawing no. 24	revision A	