


Key to Lighting and Electrical Symbols

 DB	DISTRIBUTION BOARD	 LED STRIP LIGHT	 DISABLED LIGHT	 ILLUMINATED SIGN
 SINGLE SWITCHED WALL SOCKET		 1.5m LED BATTON LIGHT	 EPOS	 MUSIC & PA SPEAKER
 DOUBLE SWITCHED WALL SOCKET		 WALL LIGHT - INTERNAL	 DDA ALARM	 ILLUMINATED ESCAPE SIGN
 32Amp SWITCHED SUPPLY		 WALL LIGHT - INTERNAL BACK BAR		 BRASS RADIATOR - ELECTRIC
 63Amp SWITCHED SUPPLY		 WALL LIGHT - EXTERNAL	 OVER DOOR HEATER	 MANUAL CALL POINT - BREAK GLASS
 13Amp FUSED SPUR		 CCTV CAMERA	 HAND DRYER	 FIRE ALARM PANEL
 GU10 DOWNLIGHTER - SINGLE		 PENDANT LIGHT	 FLY KILLER (13Amp)	 RUNNING MAN EXIT SIGN
 GU10 DOWNLIGHTER - DOUBLE		 TABLE LIGHT		

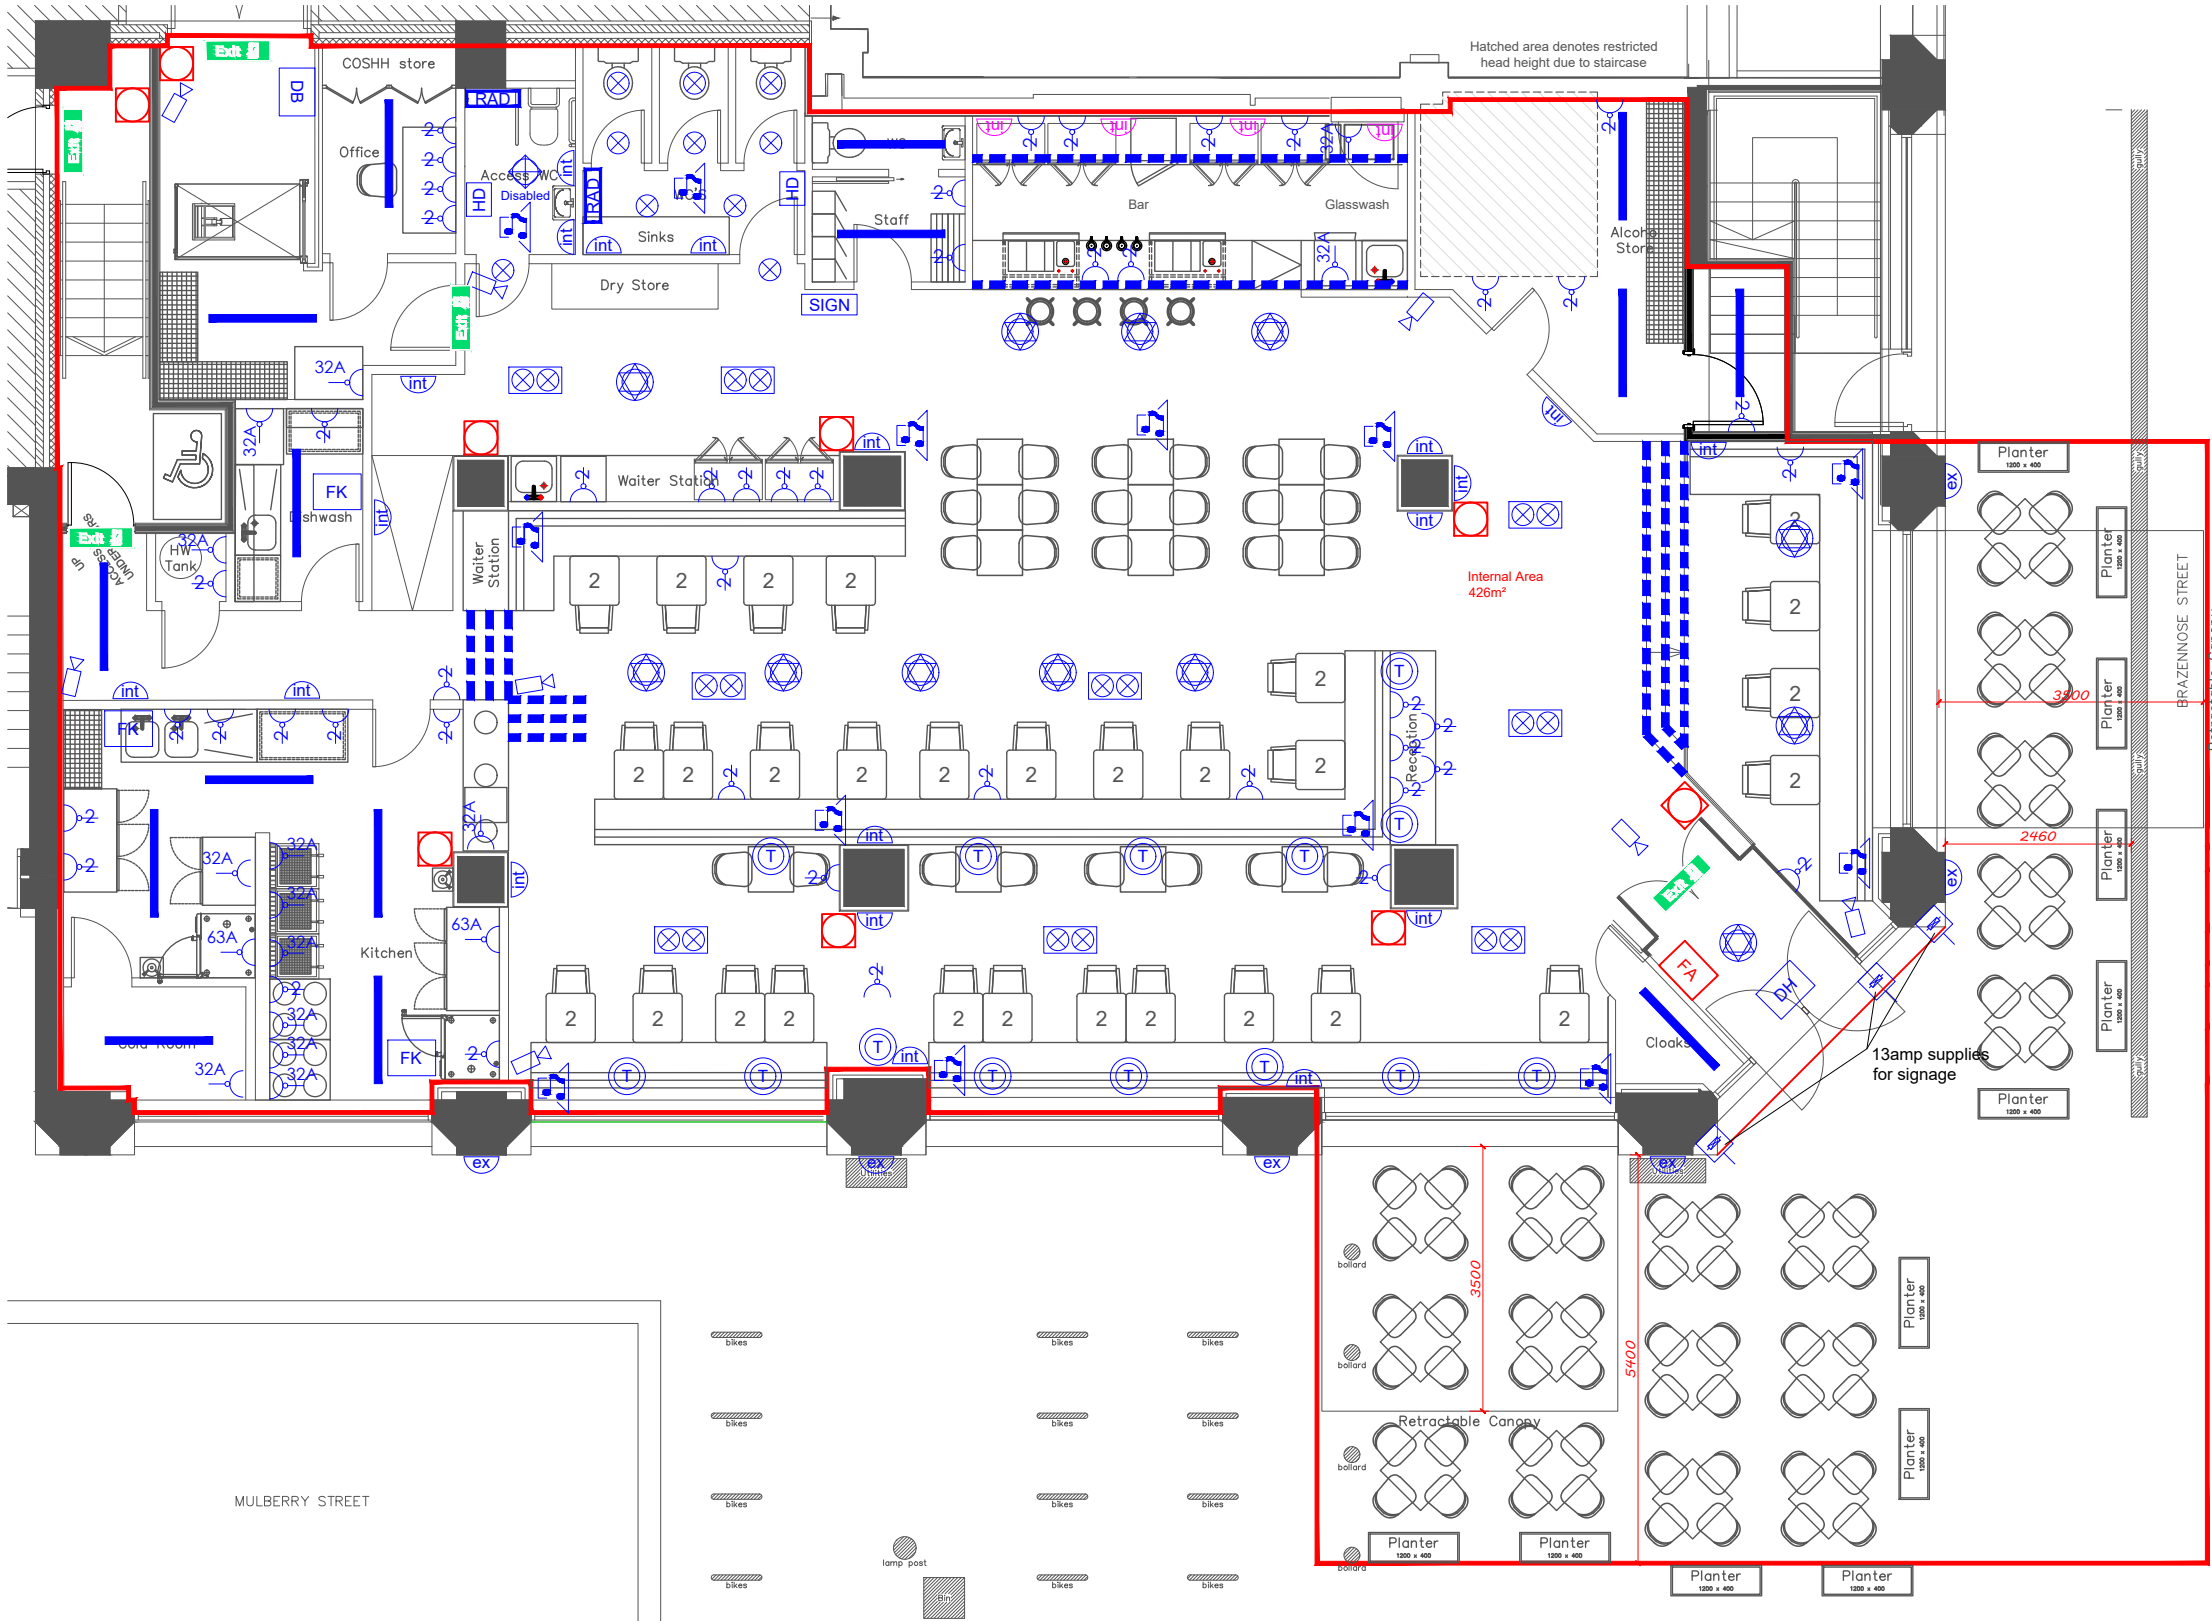

This drawing is to be read in conjunction with all relevant drawings.

The main contractor/builder is to interpret the requirements in relationship to the site conditions encountered and as agreed with the Building Control officer.

All dimensions and sizes to be verified on site, any discrepancies to be reported to the client/project manager. These annotations were prepared for planning and/or building control submission only.

This drawing and design is the (© 2020) property of Commercial Kitchen and Bar Consultants and should not be reproduced without written permission.

Rev	Description	By	Date
E	Modified projecting sign dimension from 700mm to 500mm, updated specification.	PB	11.07.22
D	Updated visualization image. Added planters to plan and elevations. Modified neon sign background.	PB	07.07.22
C	Modifications elevations as instructed.	PB	06.07.22
B	Modified colour on elevations of indicative neon signage to yellow.	PB	03.07.22
A	For Application	PB	29.06.22
Initial Issue: 29.06.2022			

CLIENT	
Maray Bruntwood Union Manchester	
PROJECT TITLE	
Re-Fit	
DRAWING TITLE	
Licensing Layout	
Drawn by: PB	Checked by: RH
Date: 29.06.2022	Scale: 1:100@A3



COMMERCIAL KITCHEN & BAR

Manchester. UK.
www.commercialkitchenandbar.com
0161 266 1000 | 07732 096 418

Job Ref.	Drawing No.	Revision
JR	103	E