




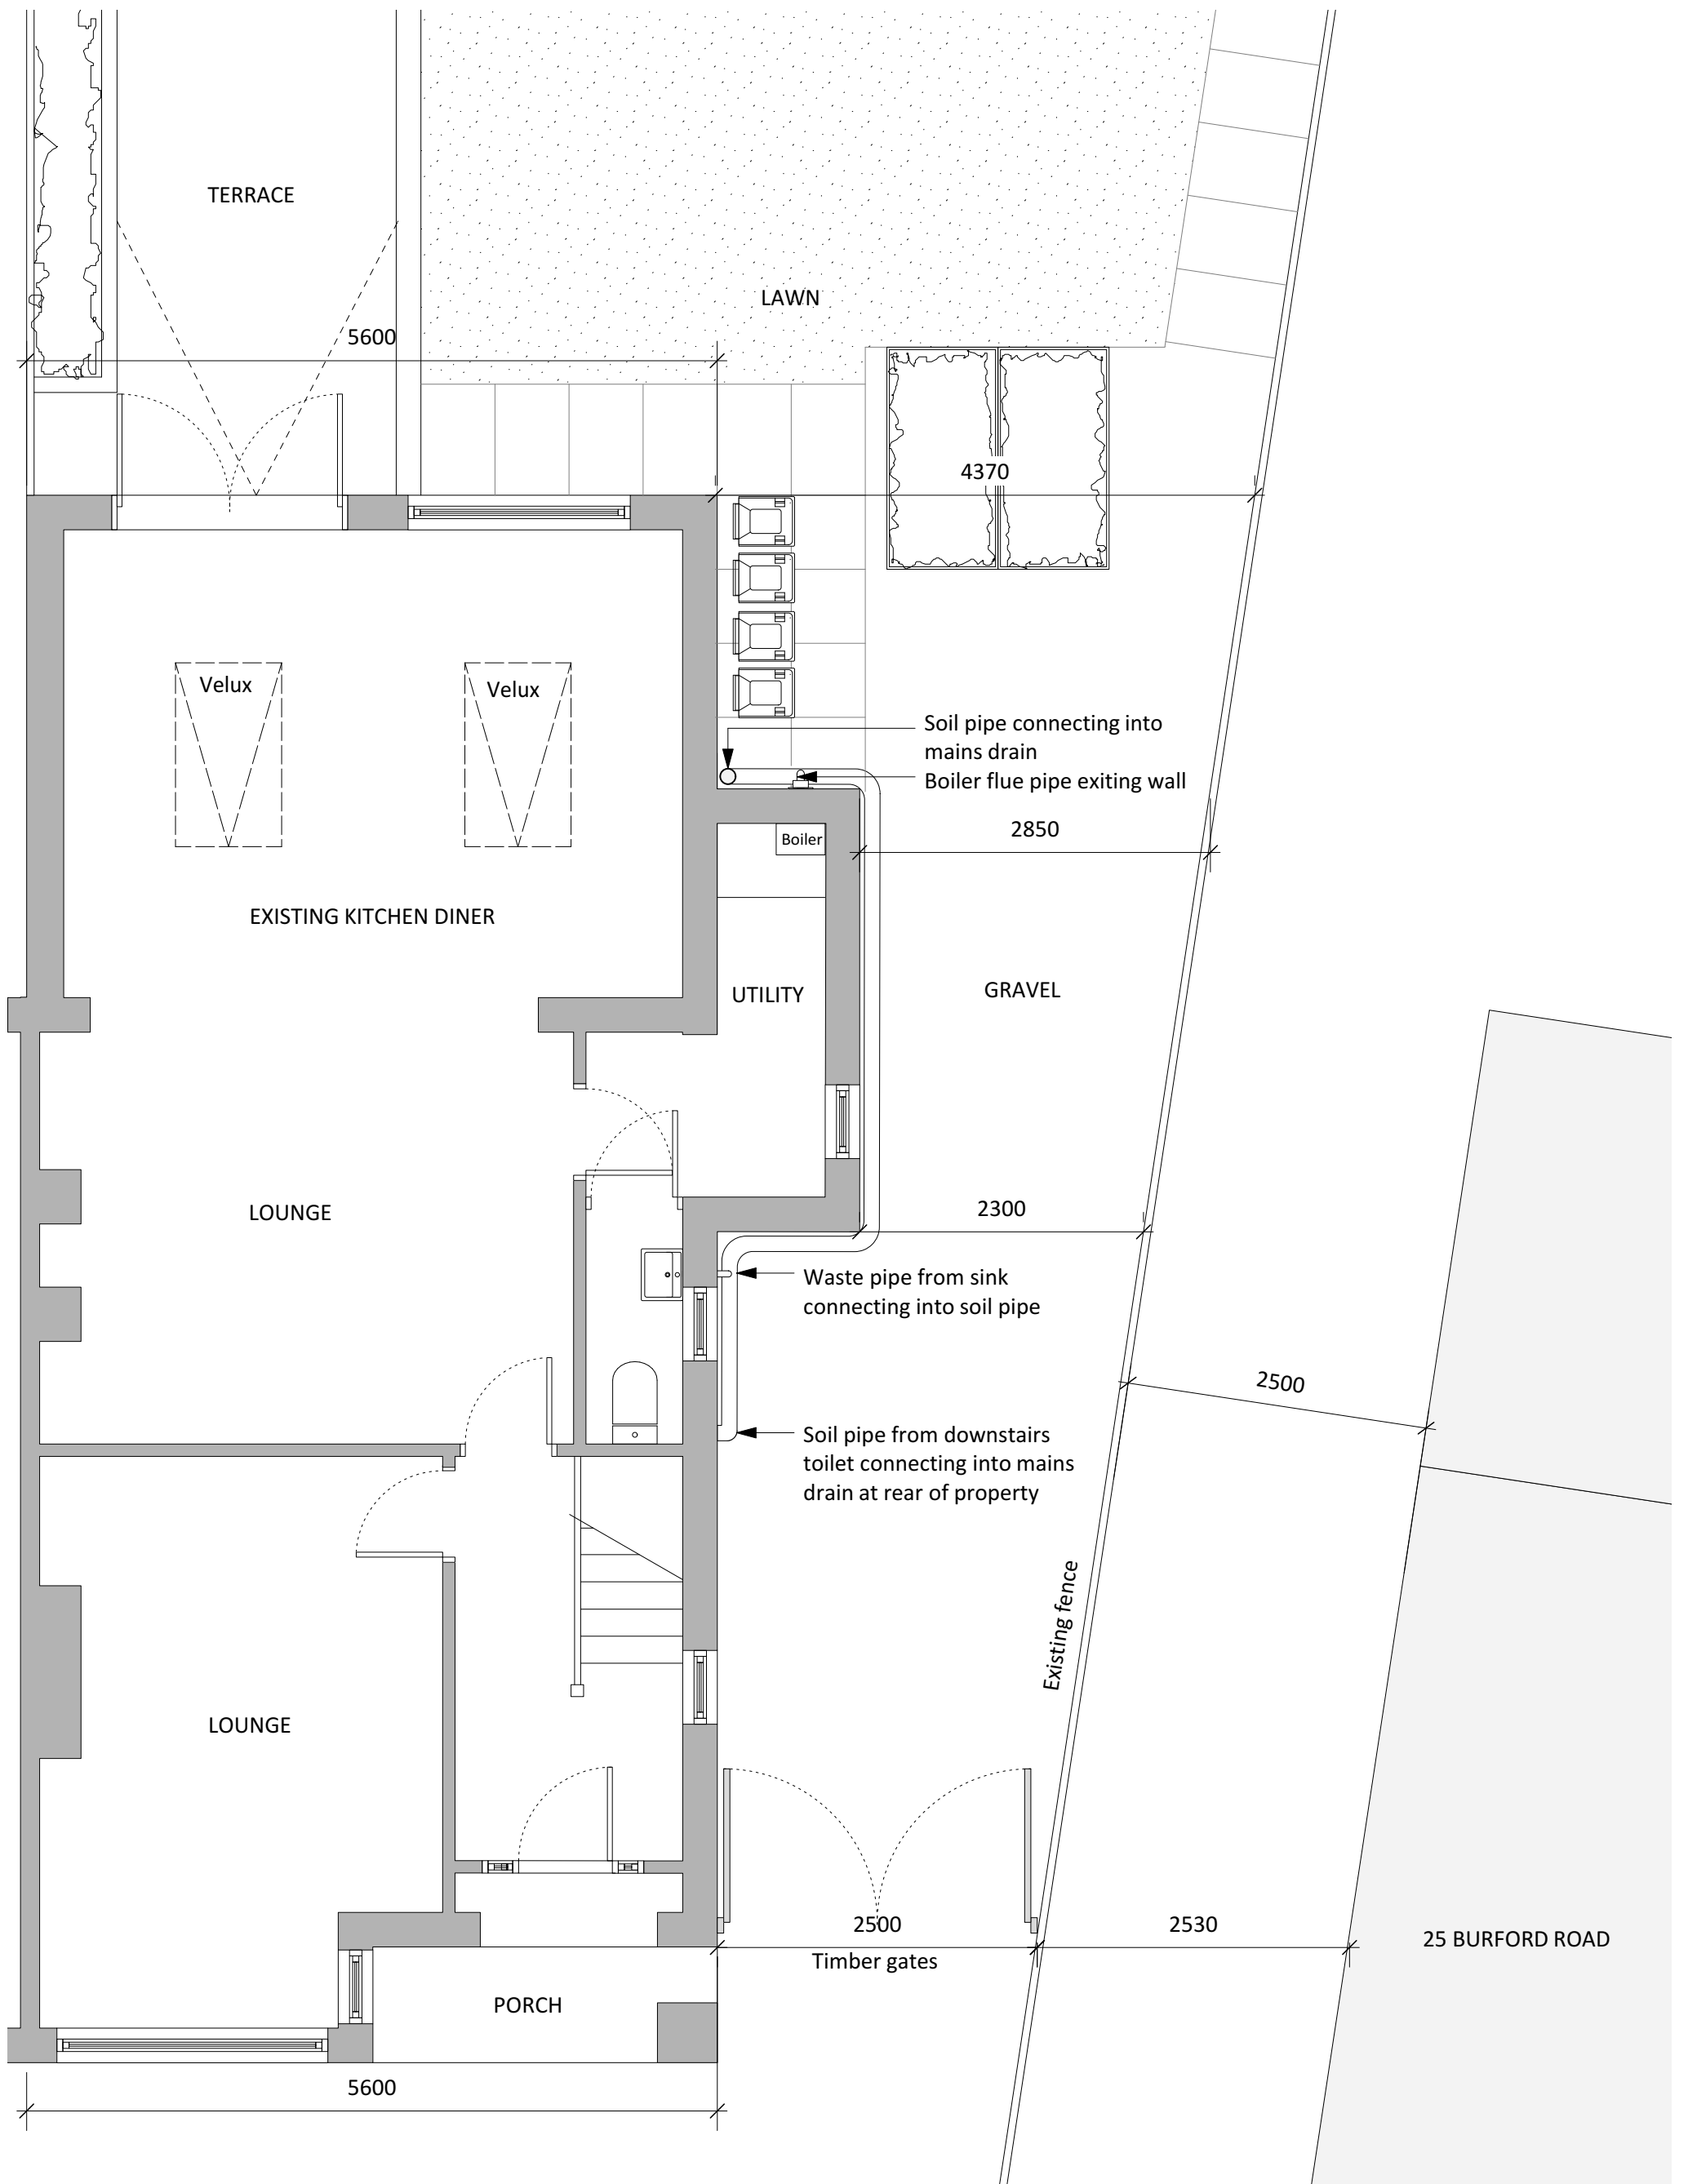

23D Burford Road, Whalley Range

Existing site plan
1:50 @ A3

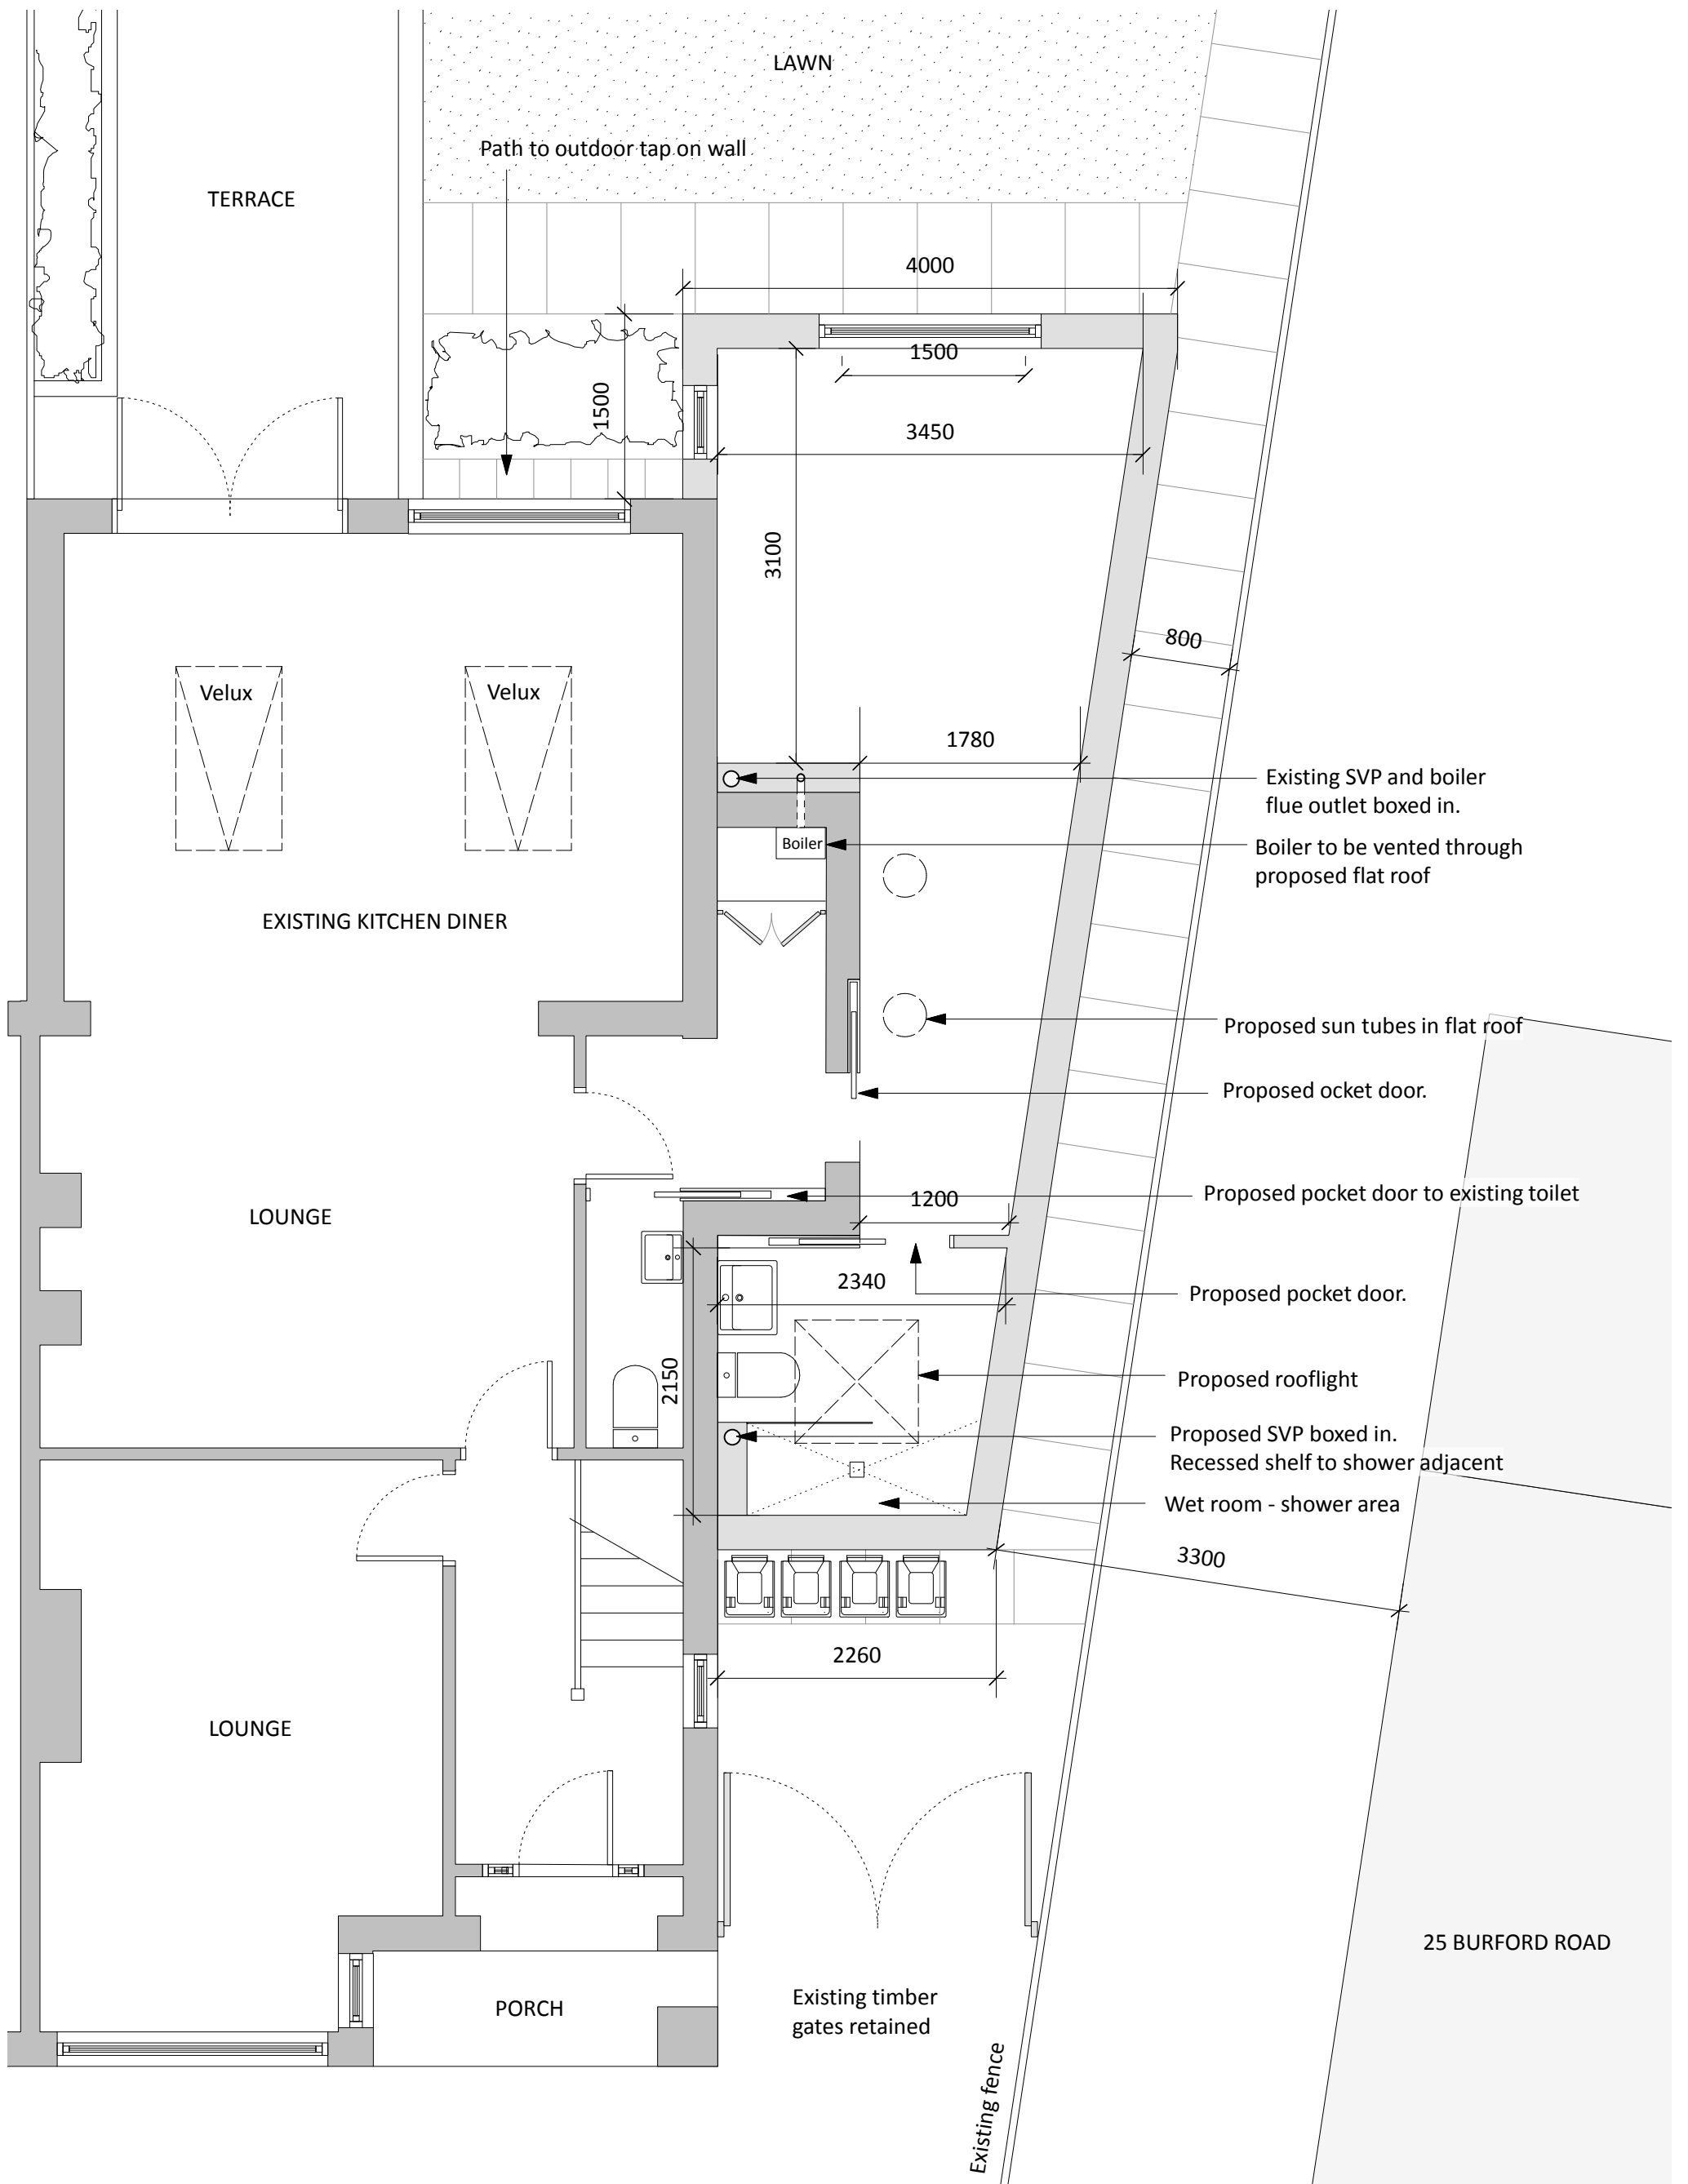


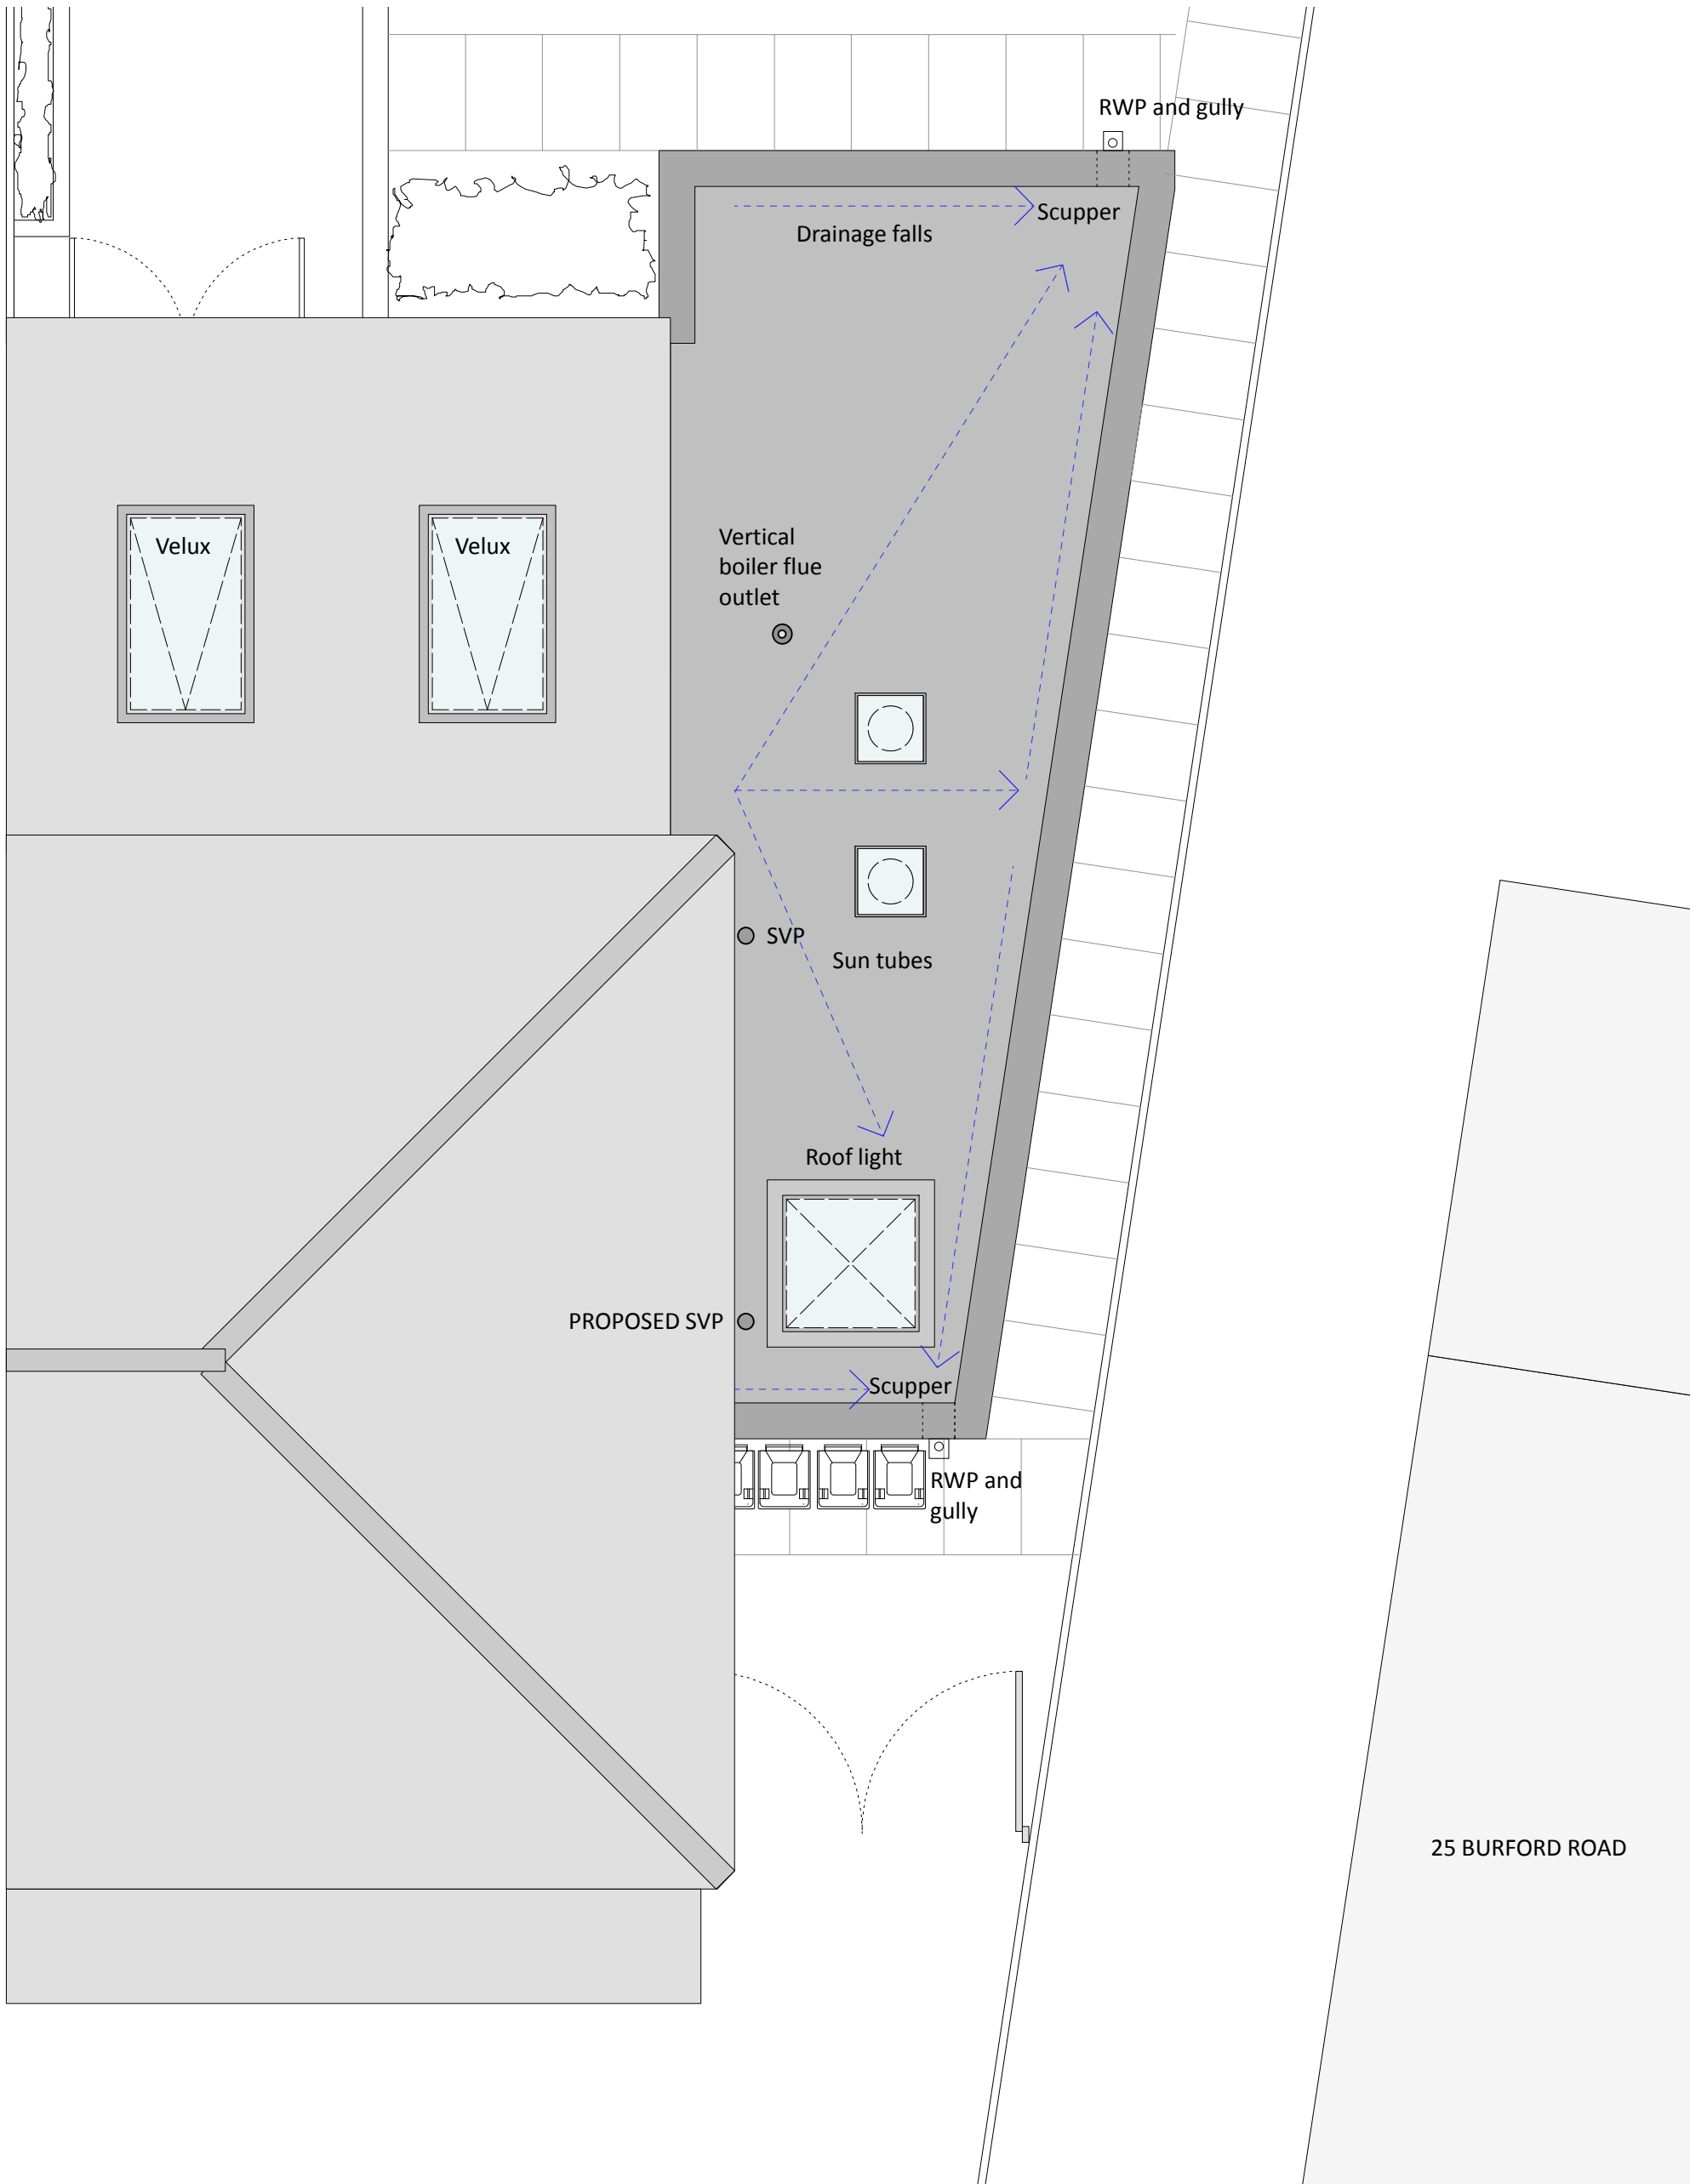


23D Burford Road, Whalley Range

Proposed Roof Plan
1:50 @ A3



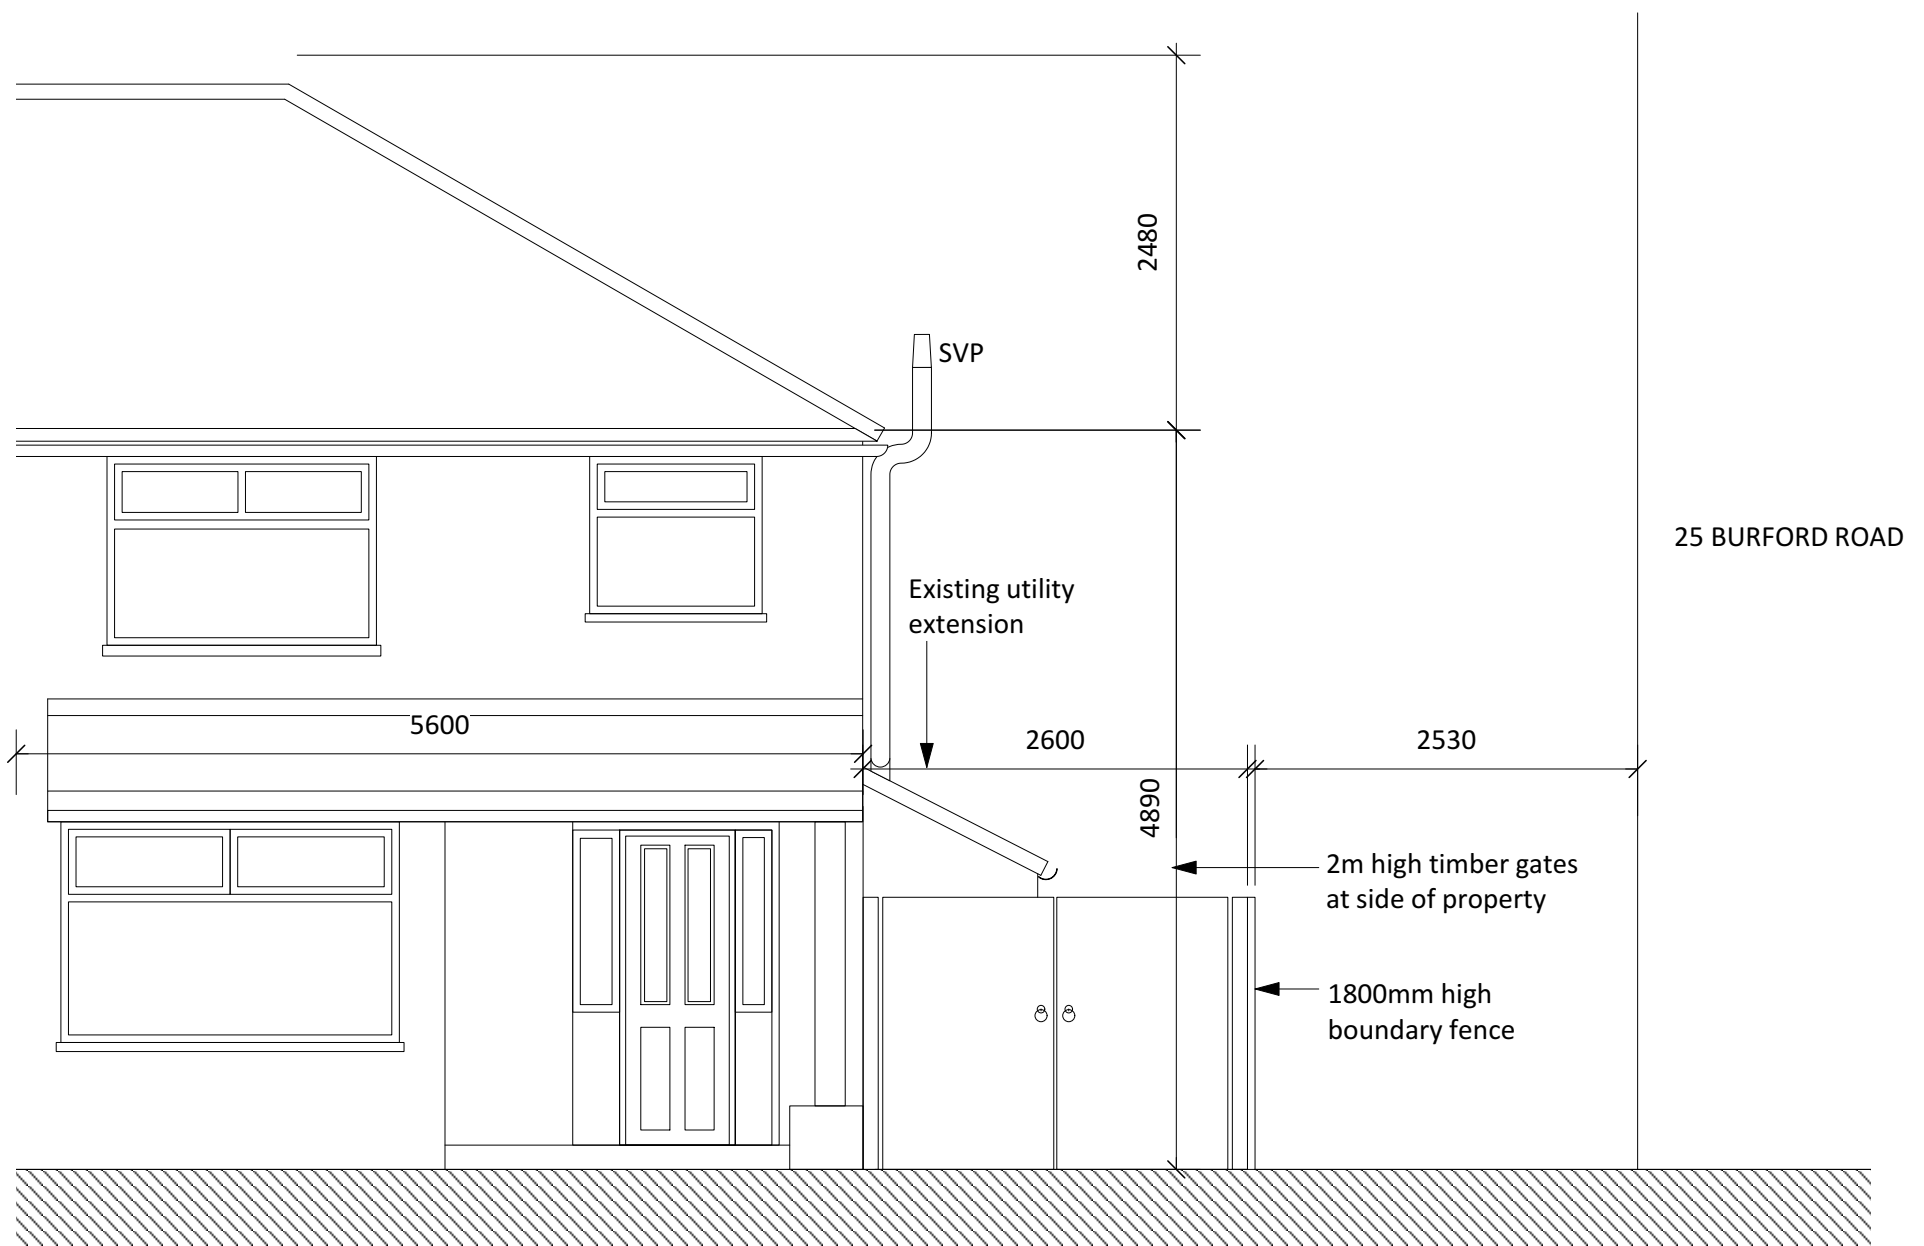

1:50 EXISTING FRONT ELEVATION

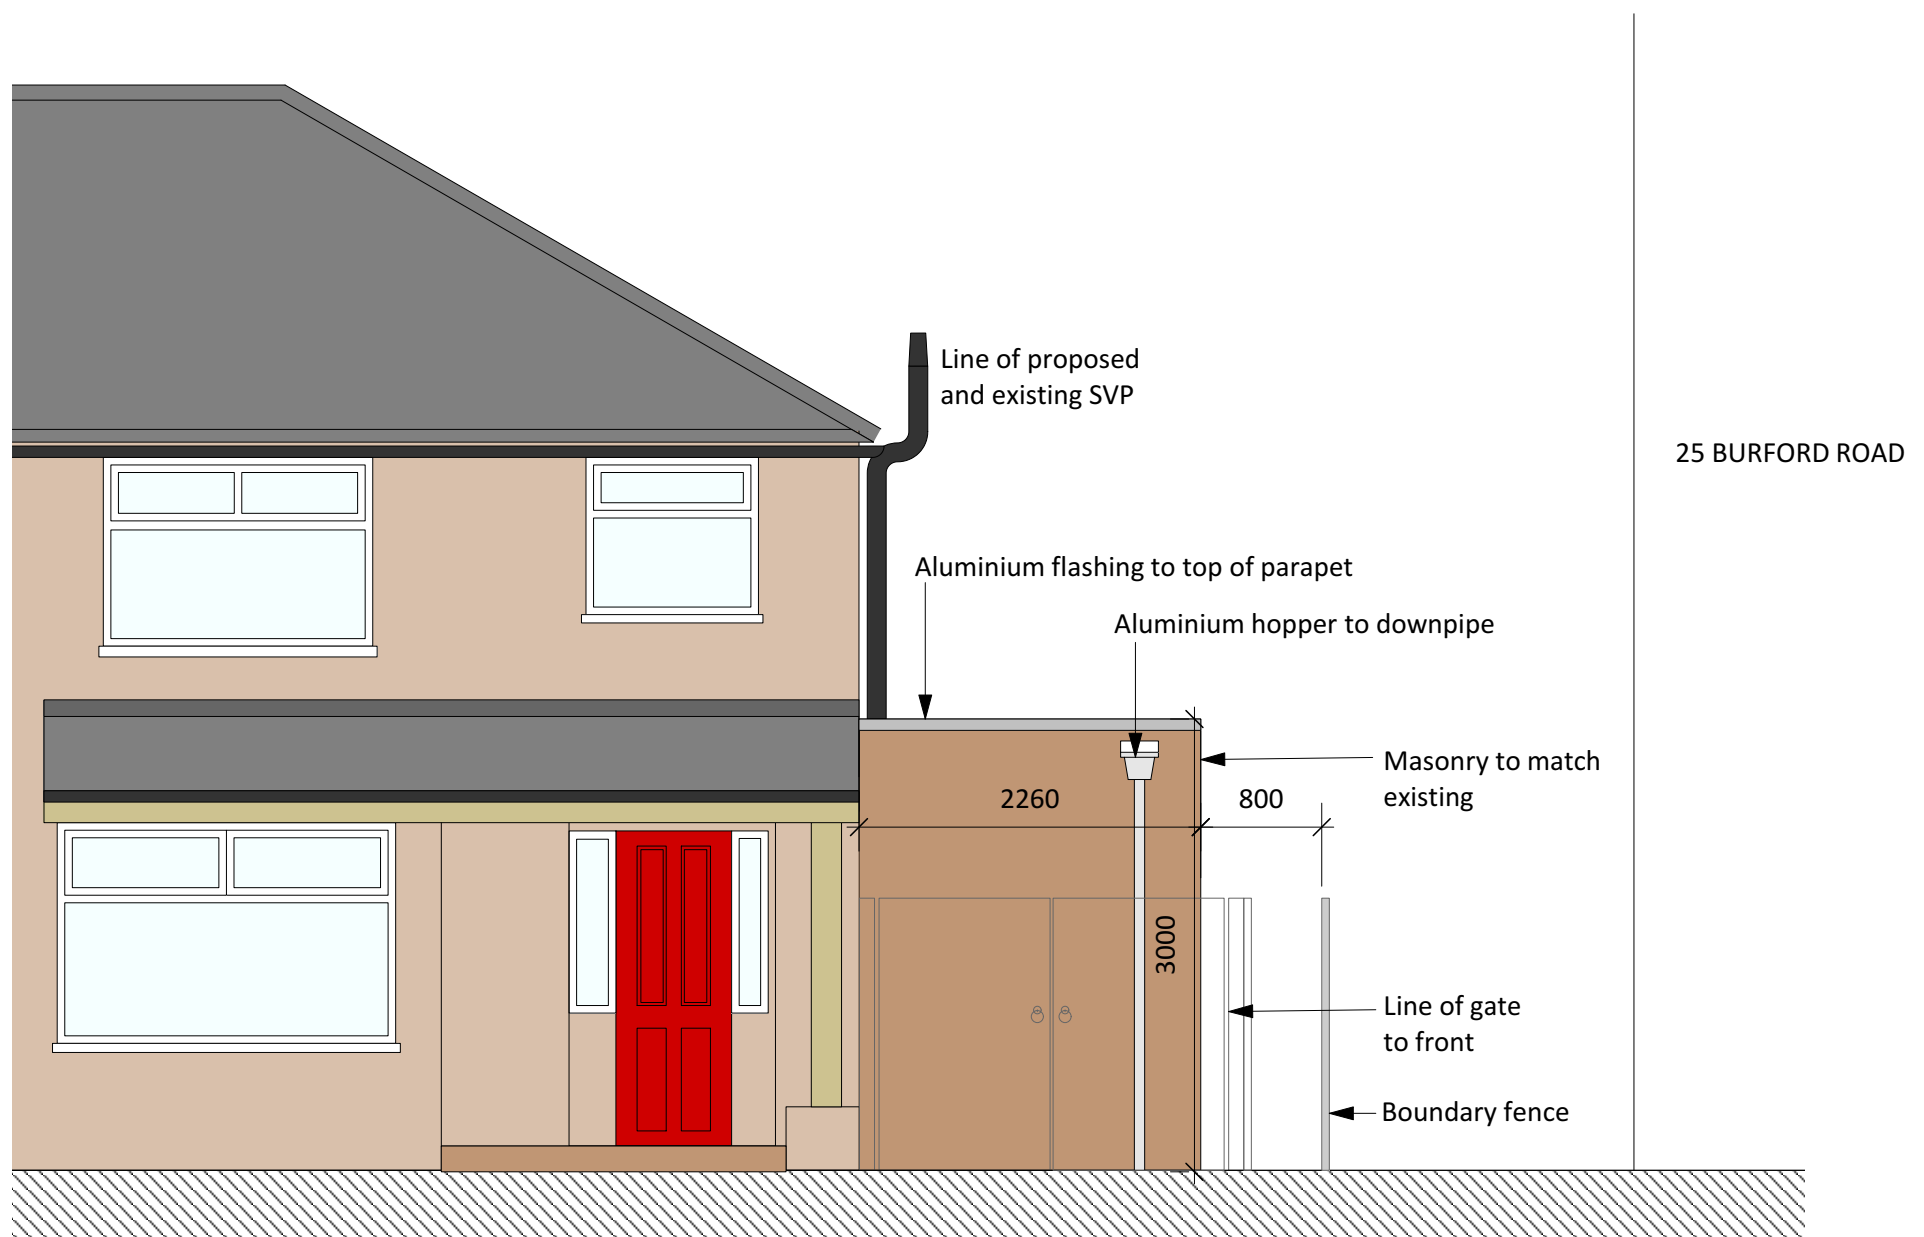


1:50 PROPOSED FRONT ELEVATION


23D Burford Road, Whalley Range

Existing and proposed front elevation

1:50 @ A3

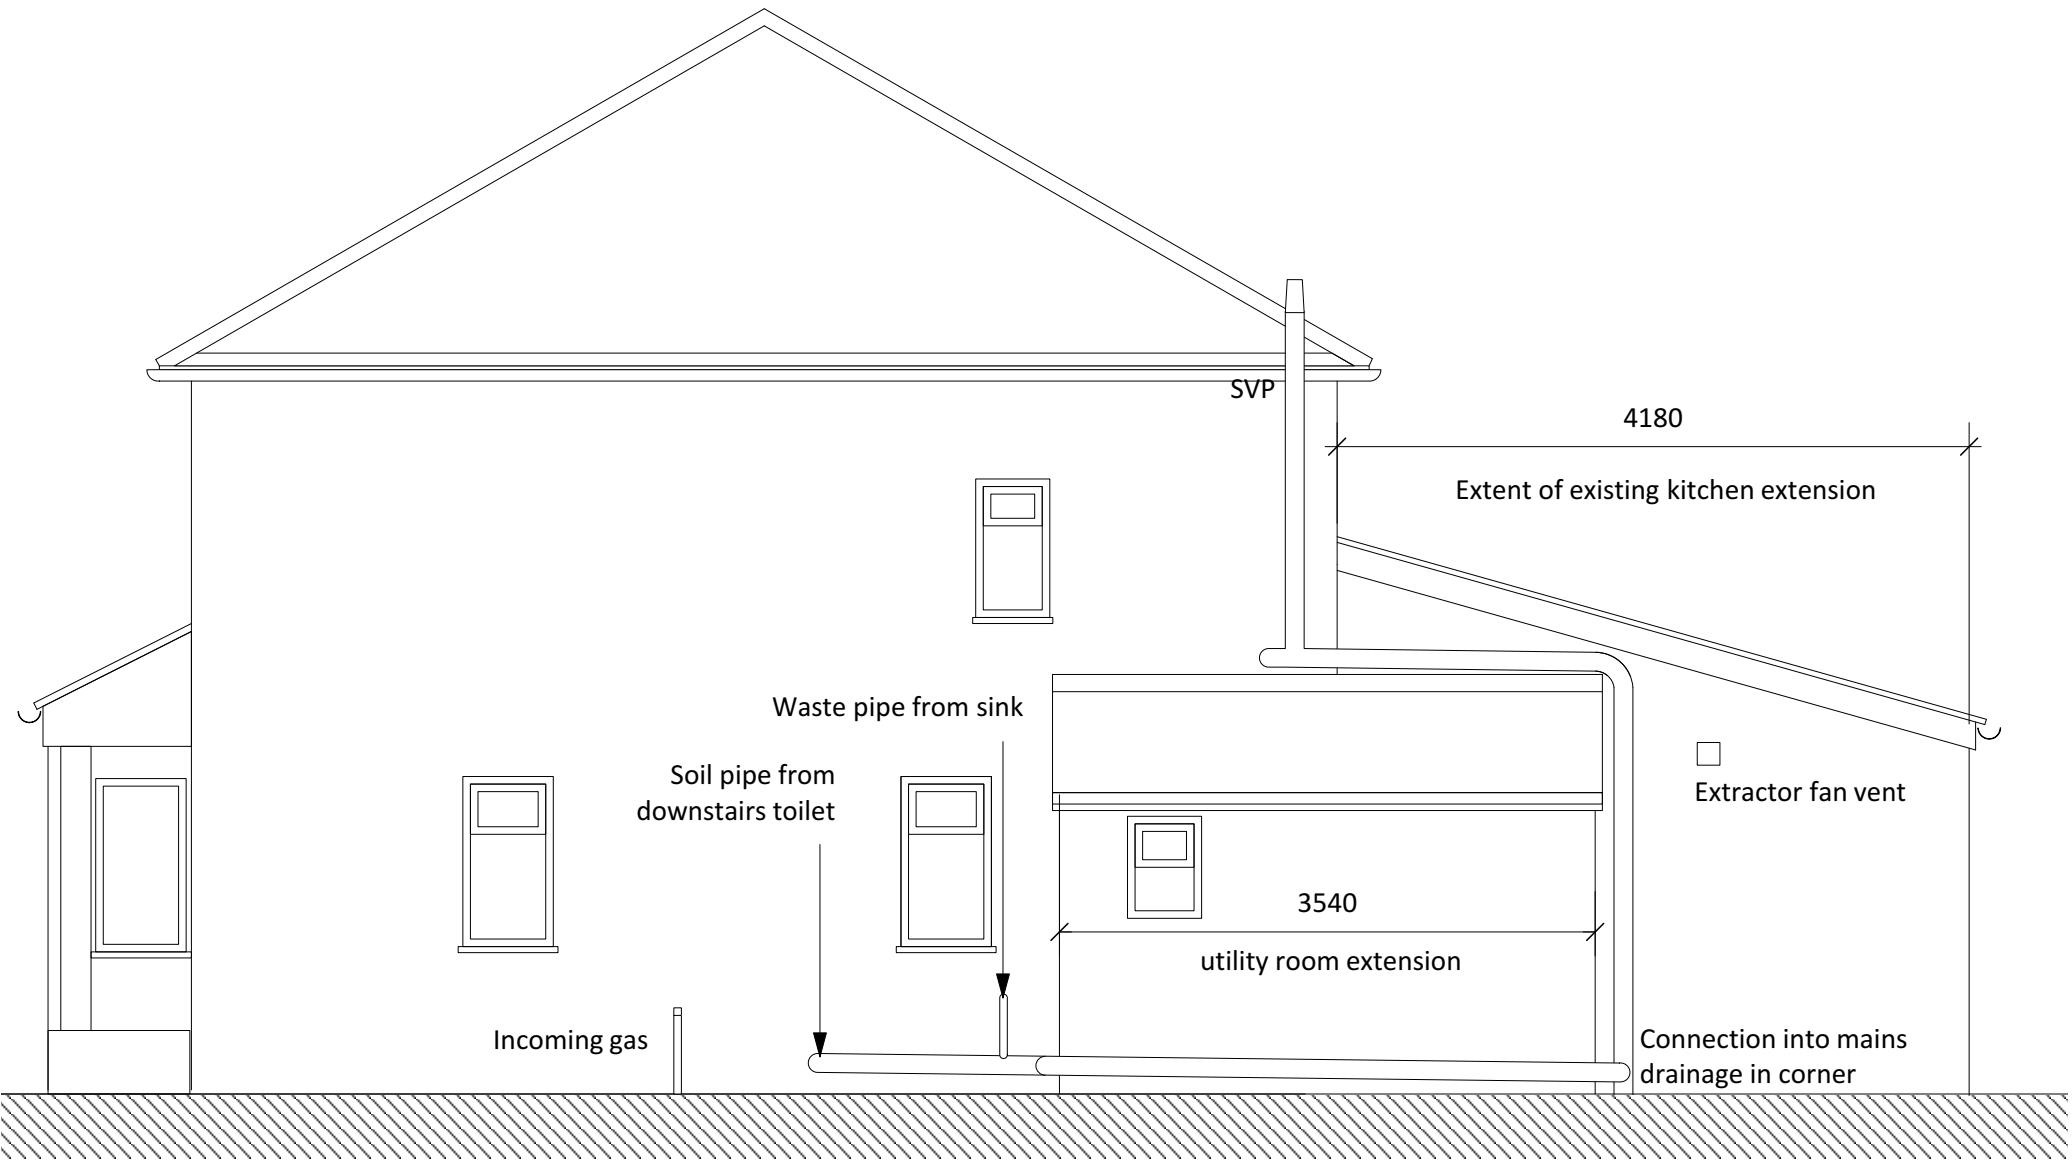

1:50 EXISTING WEST FACING ELEVATION

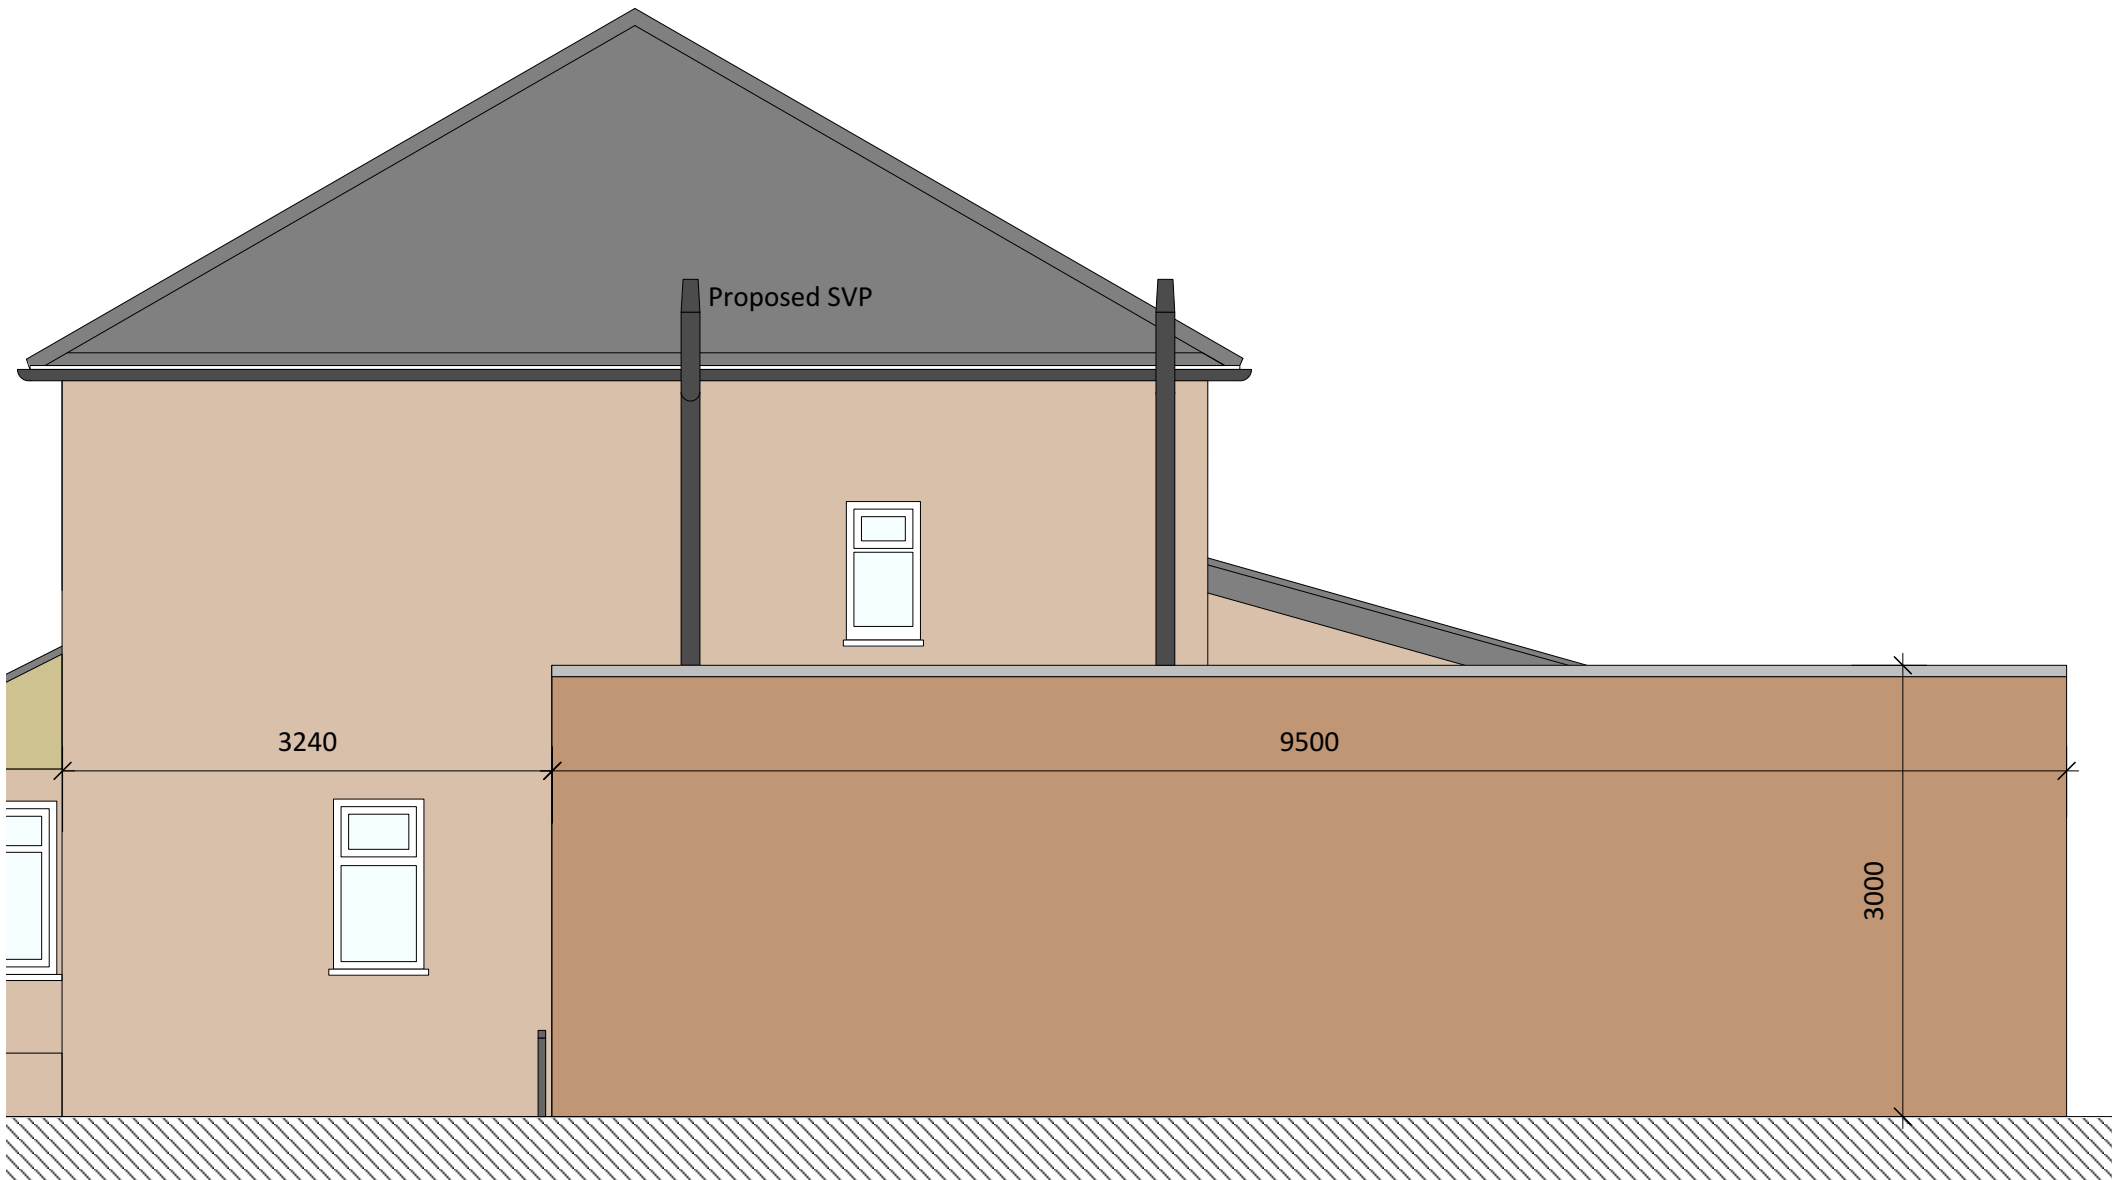


1:50 PROPOSED WEST FACING ELEVATION

- Existing dwelling house
- Proposed extension (masonry to match)

23D Burford Road, Whalley Range

Existing and proposed west facing side elevation
1:50 @ A3


25 BURFORD ROAD

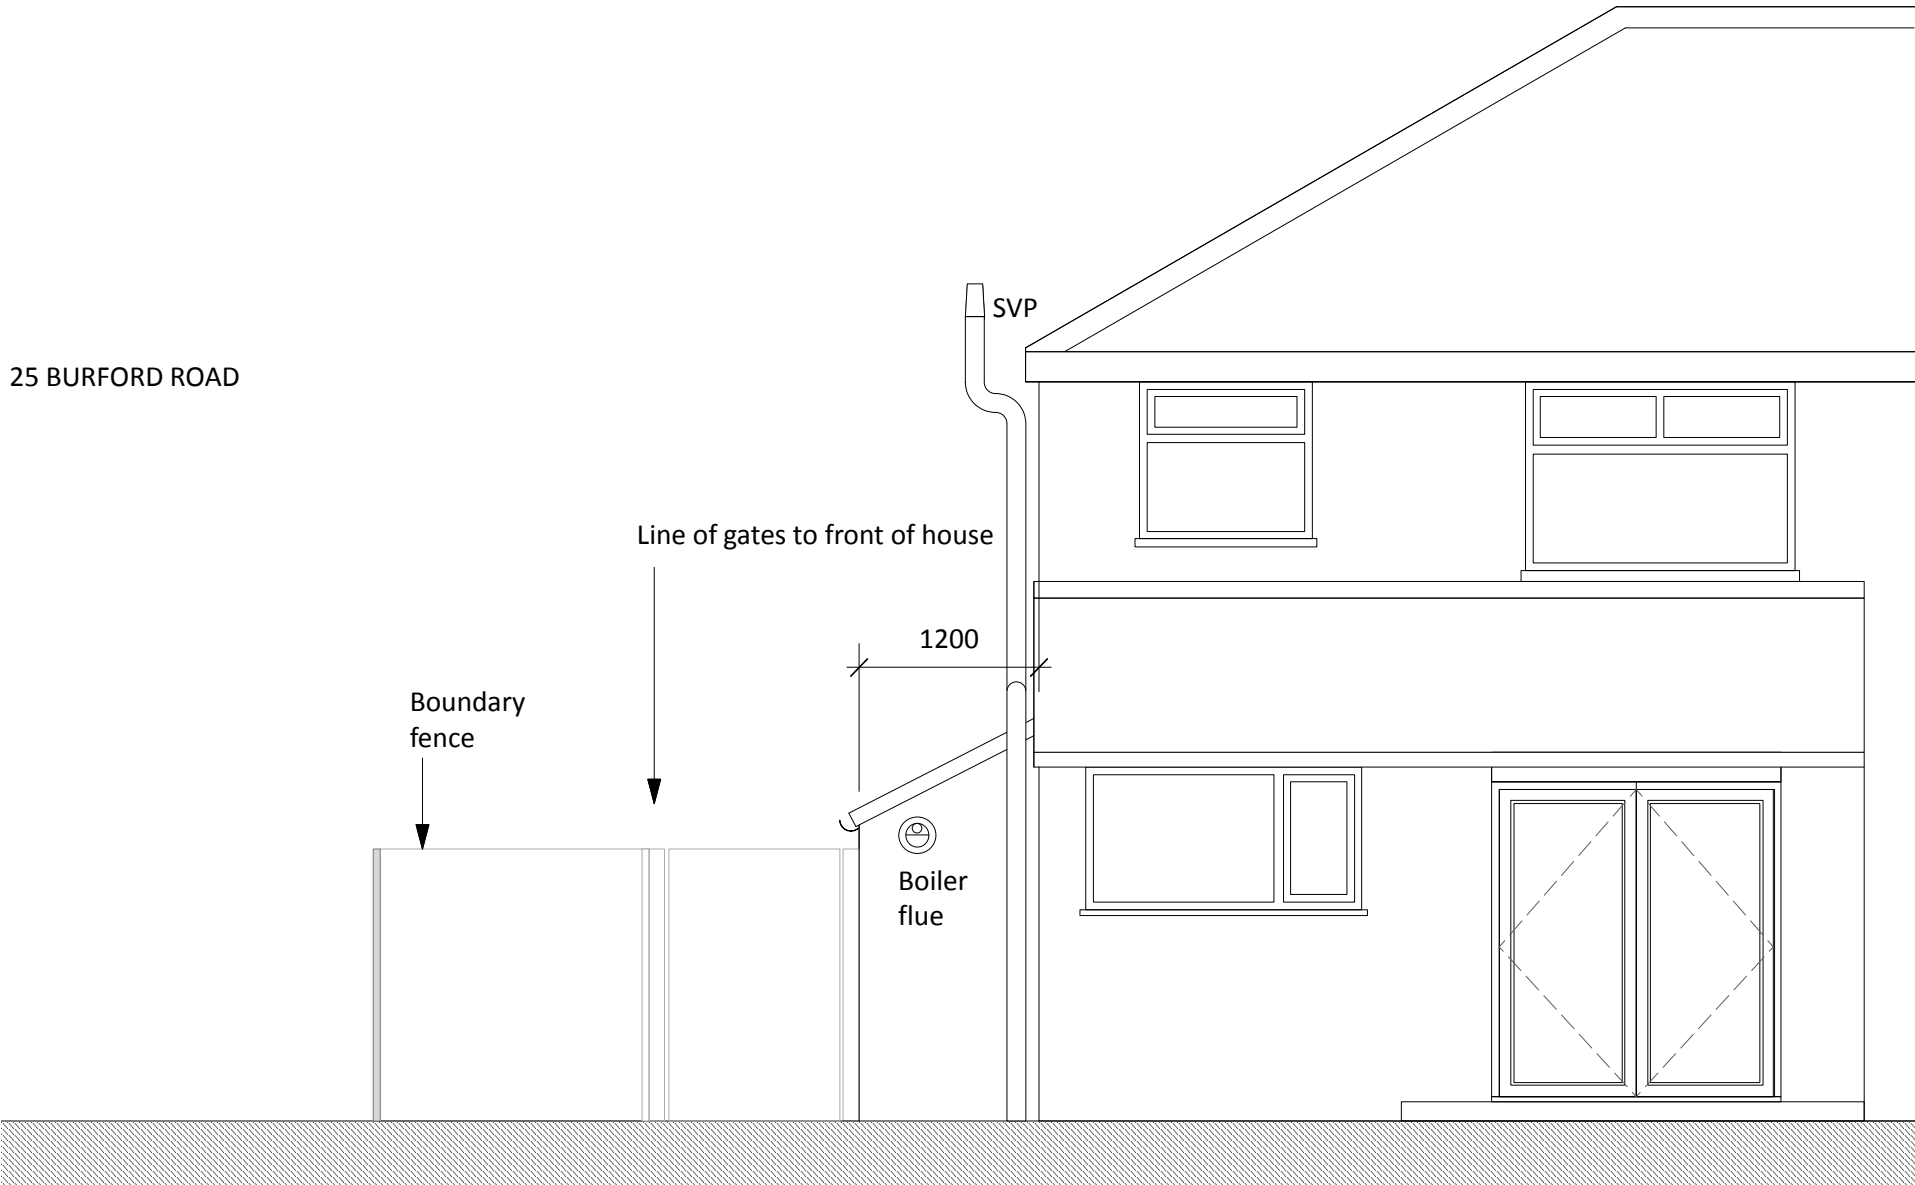


25 BURFORD ROAD



- Existing dwelling house
- Proposed extension (masonry to match)

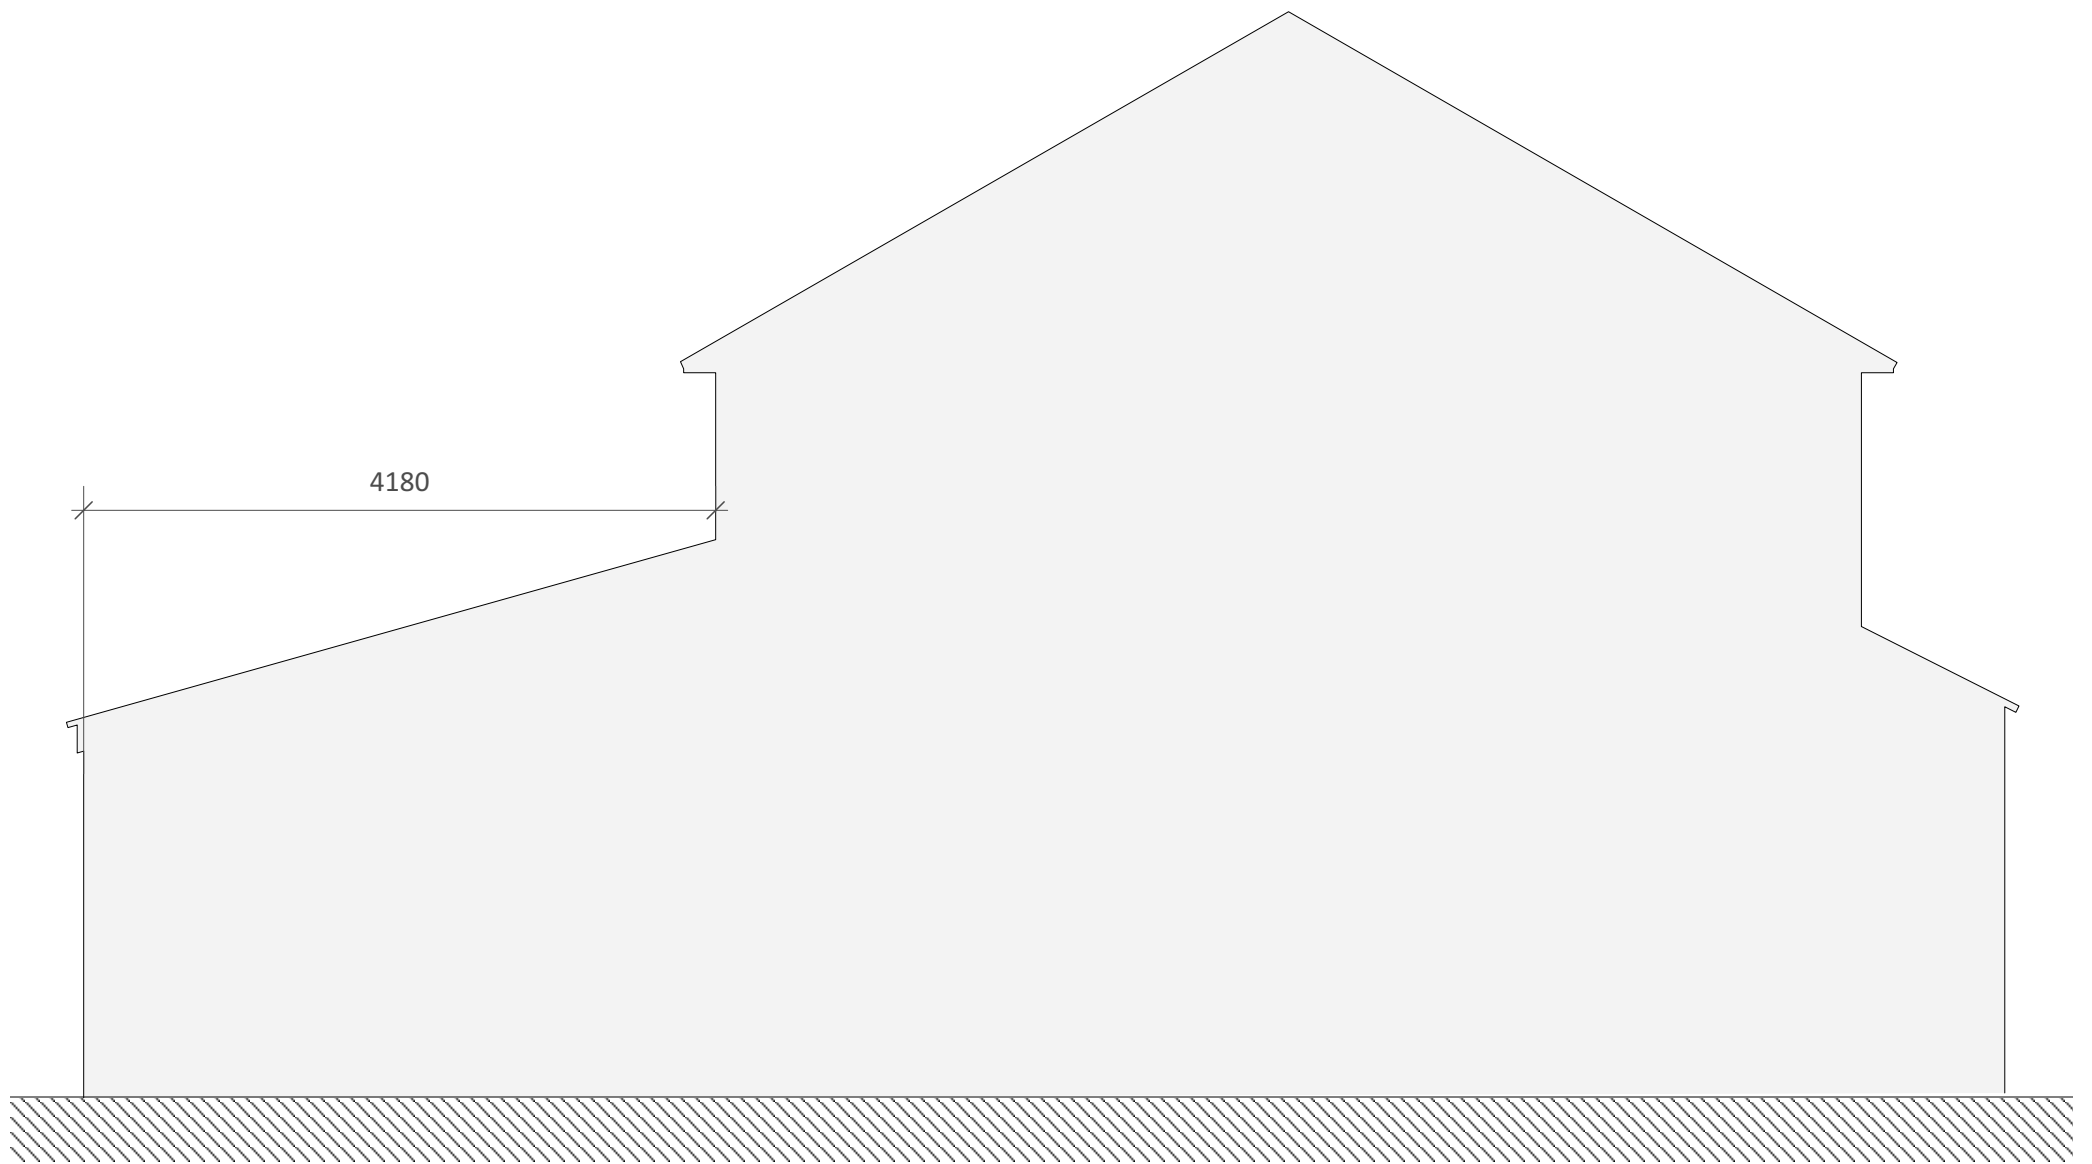

1:50 EXISTING WEST FACING ELEVATION

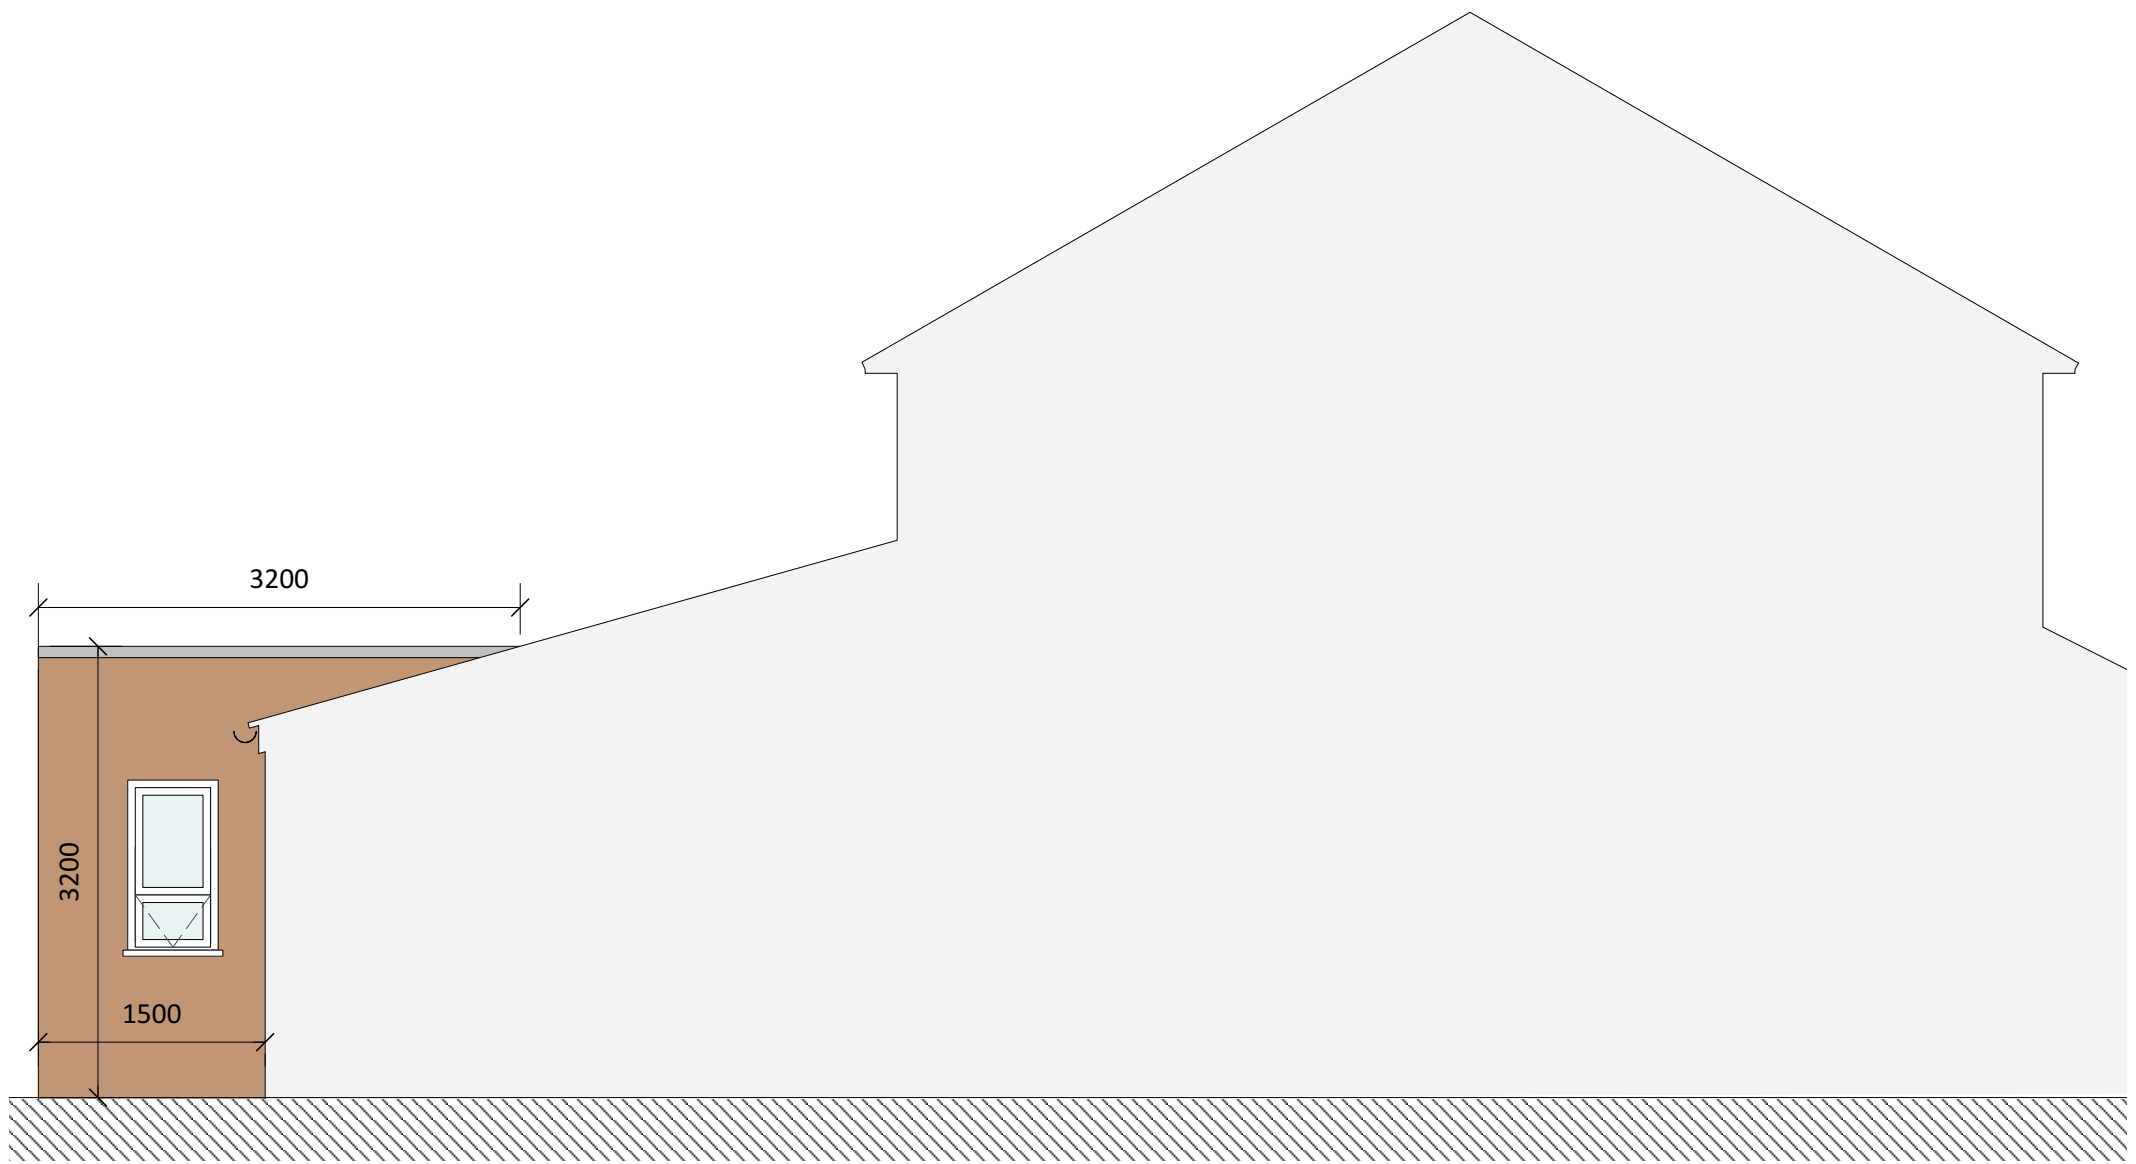

1:50 PROPOSED WEST FACING ELEVATION

- Existing dwelling house
- Proposed extension (masonry to match)

23D Burford Road, Whalley Range

Existing and proposed east facing side elevation
1:50 @ A3