
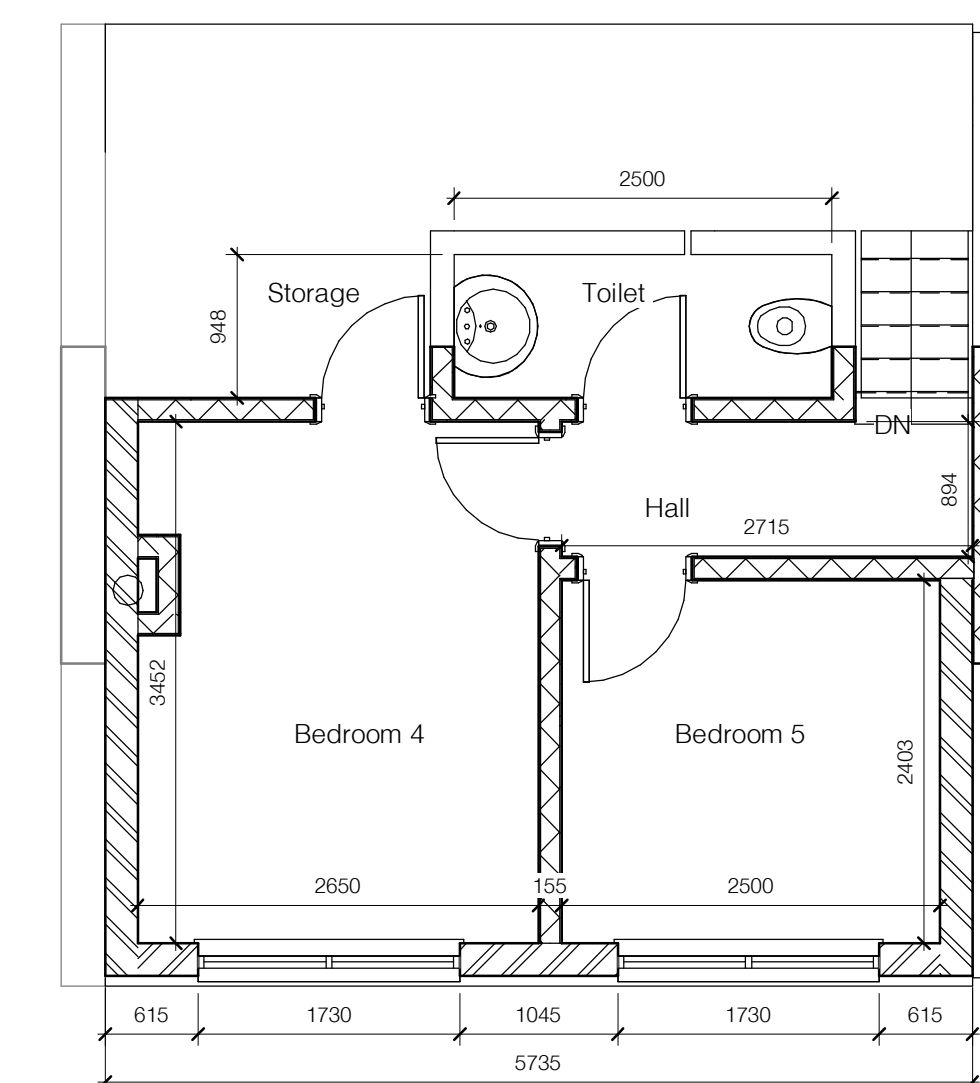
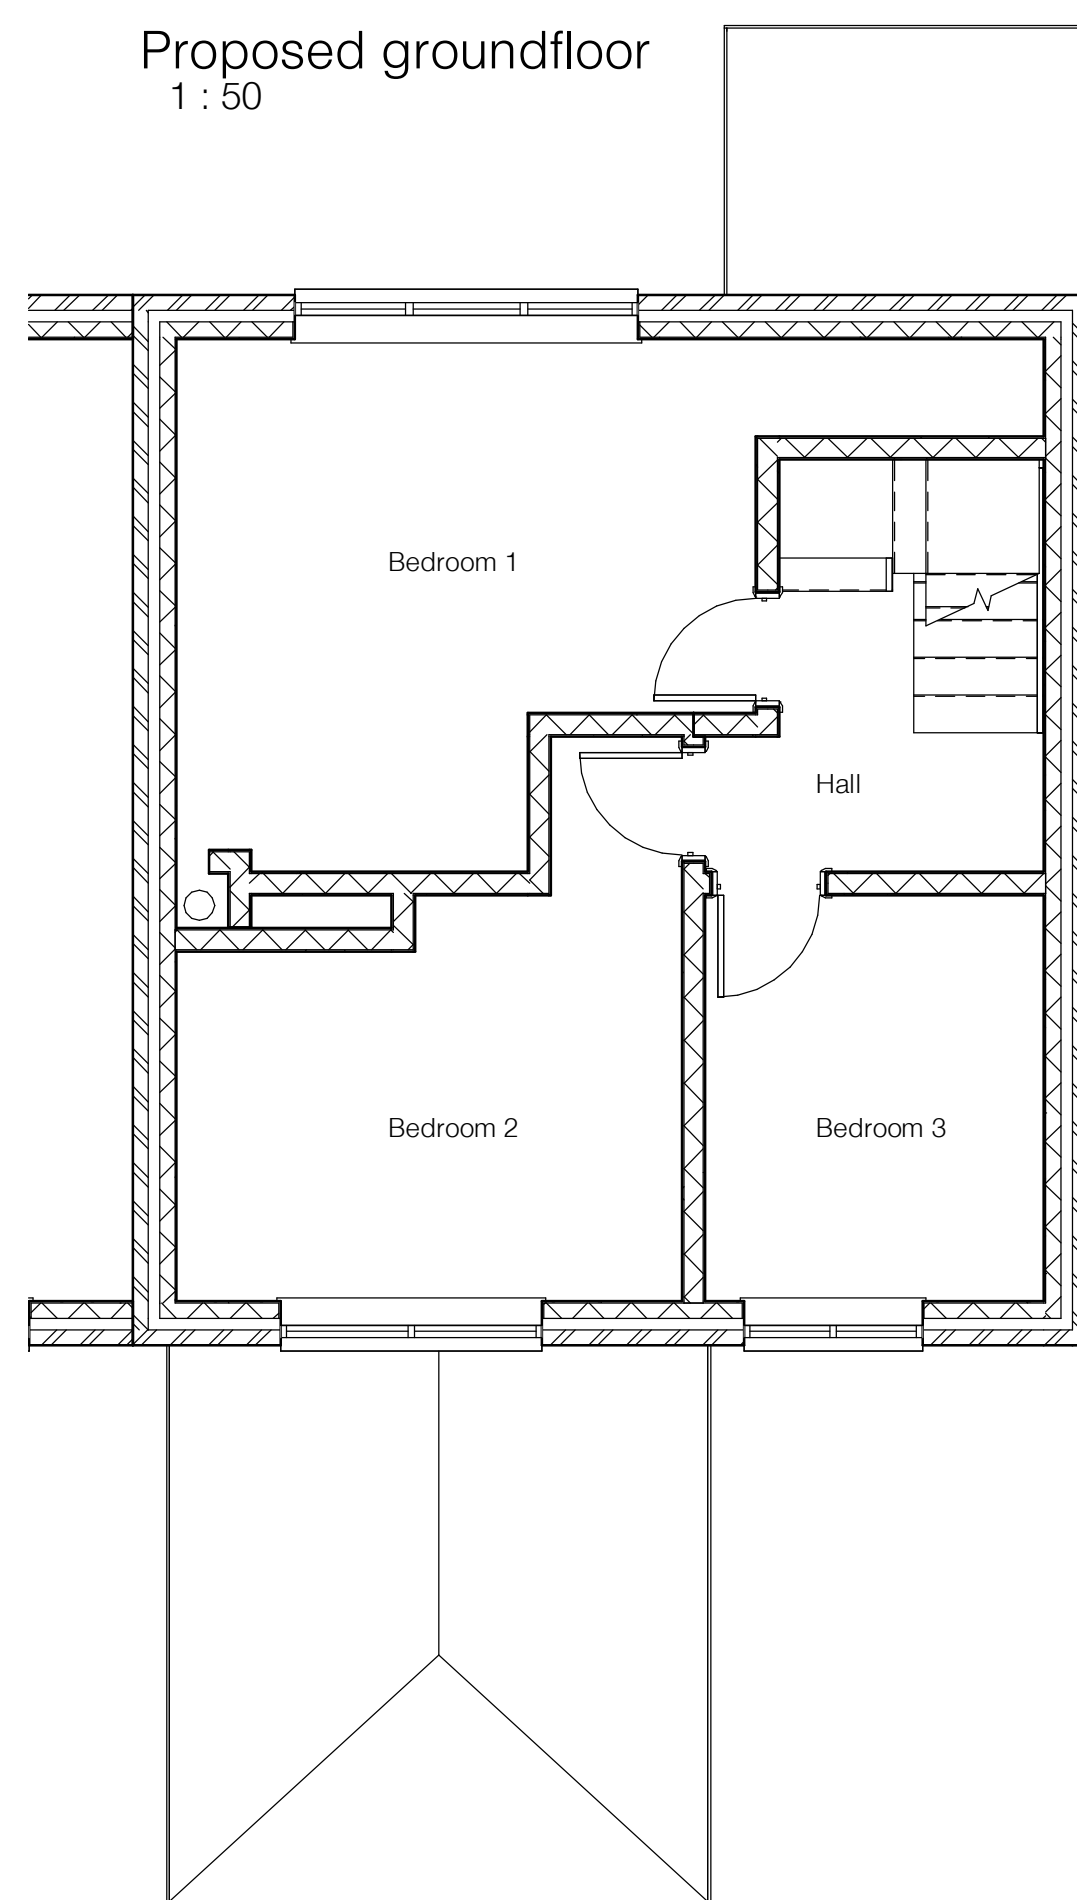
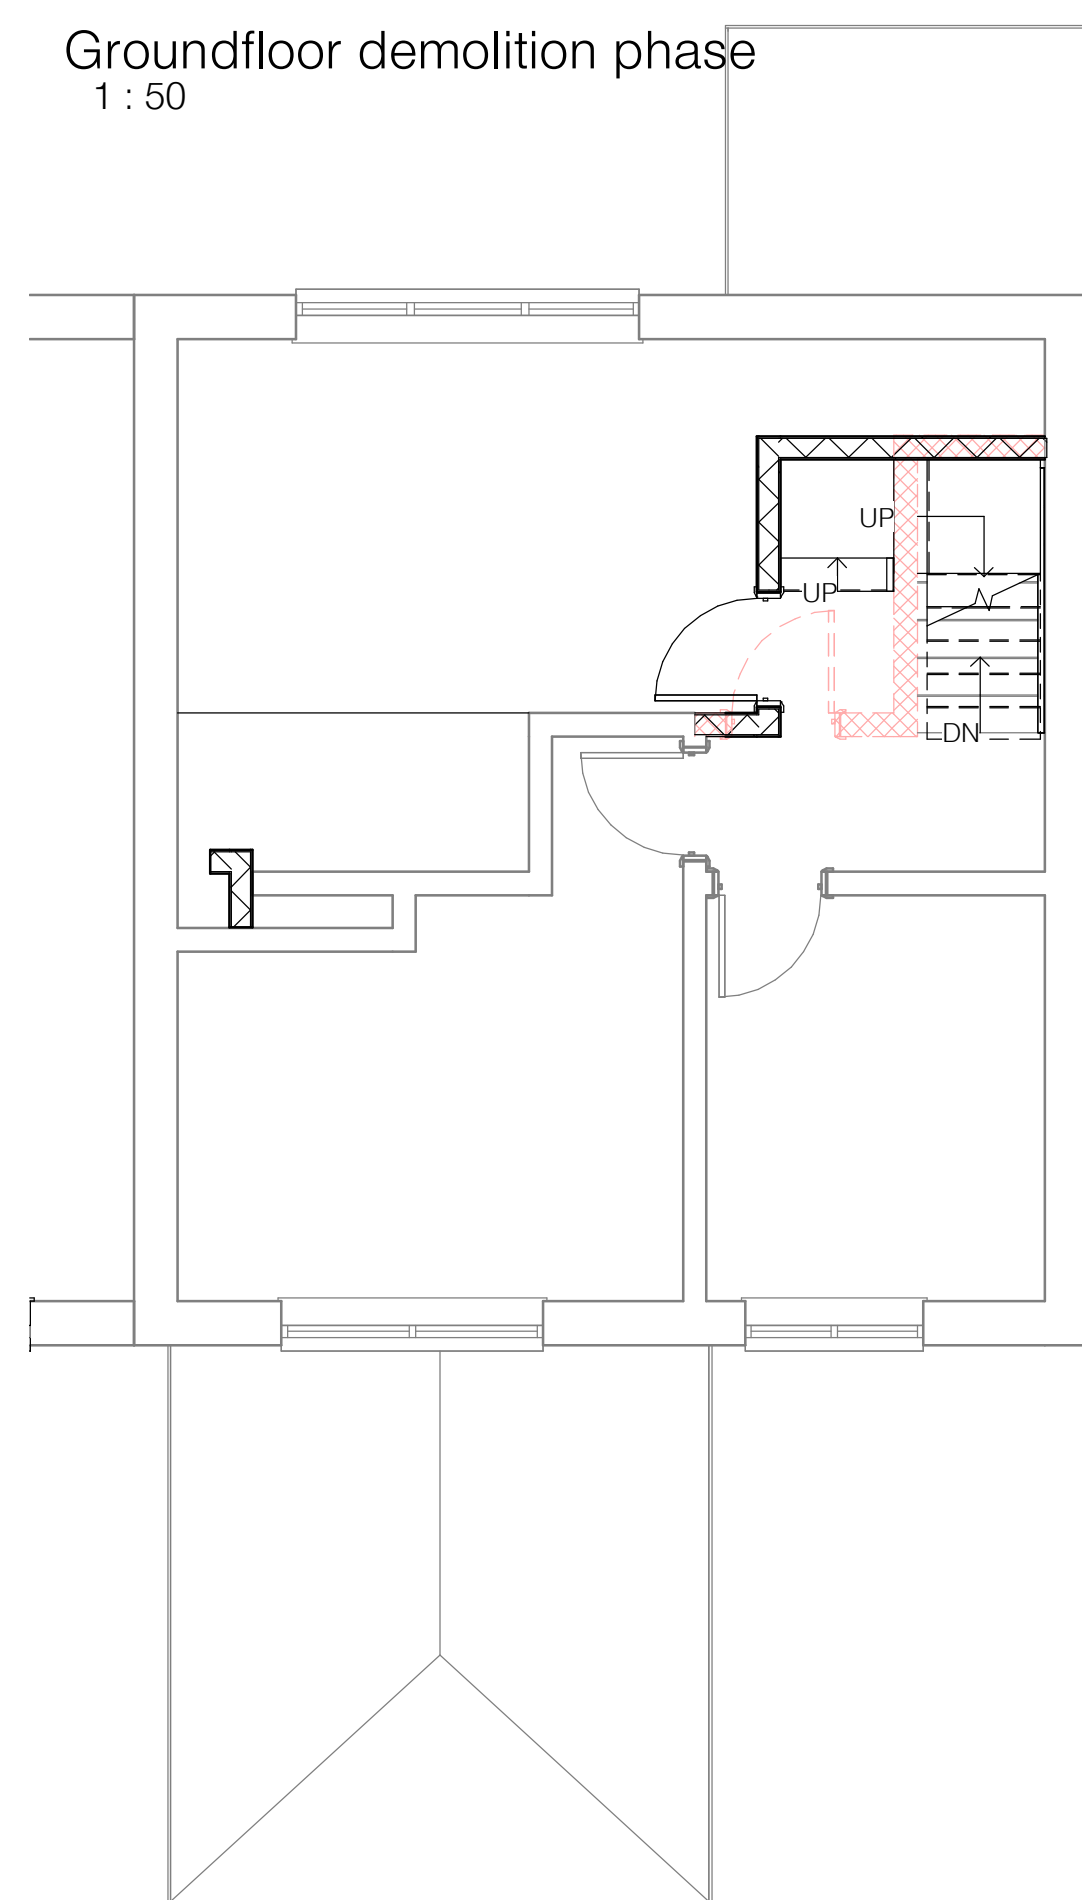
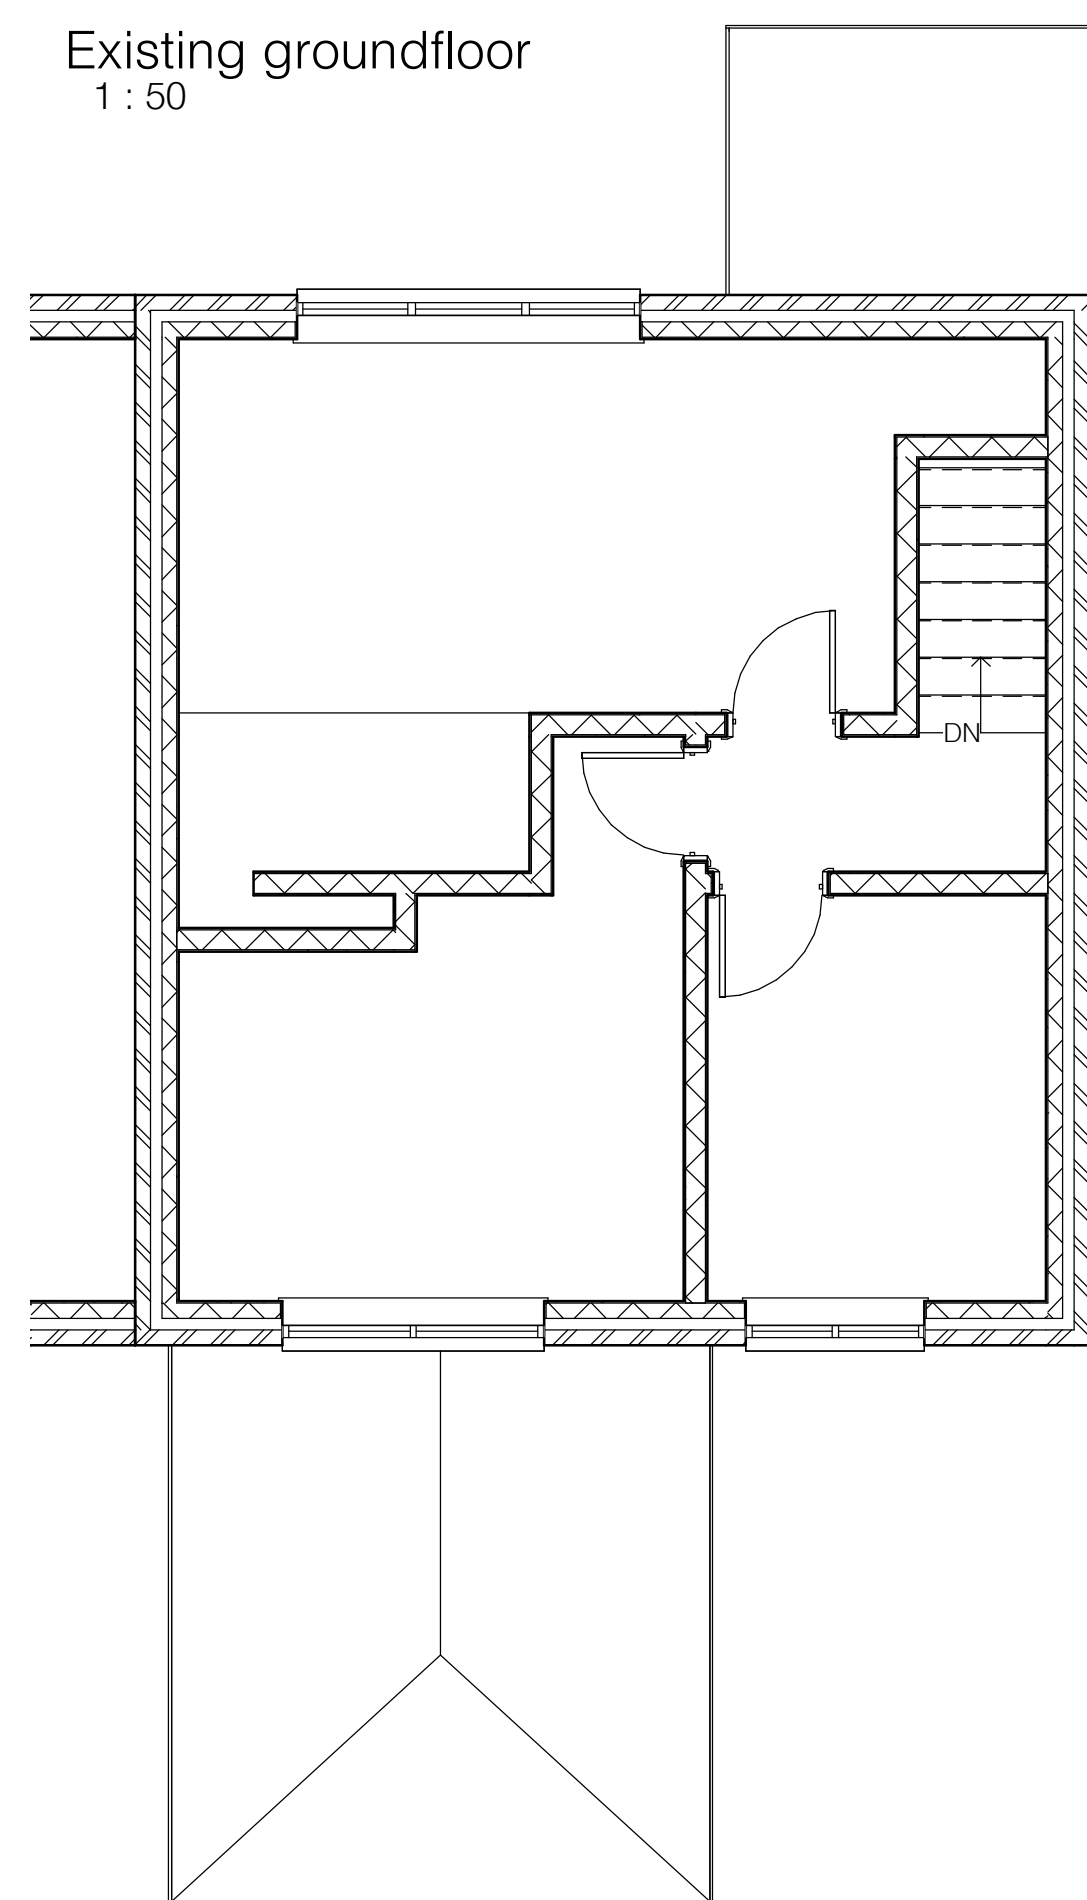
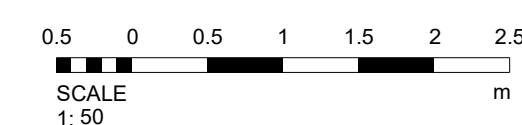
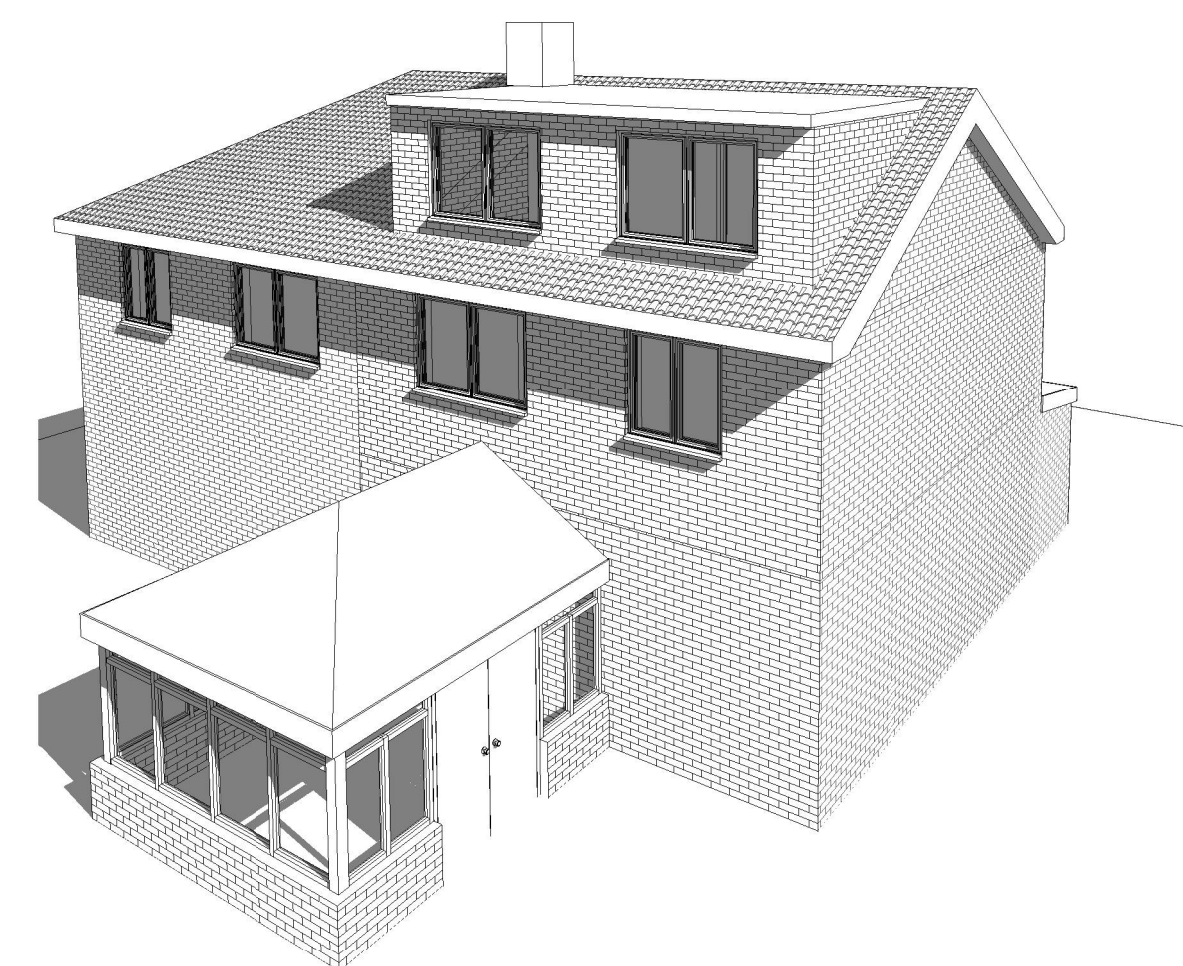
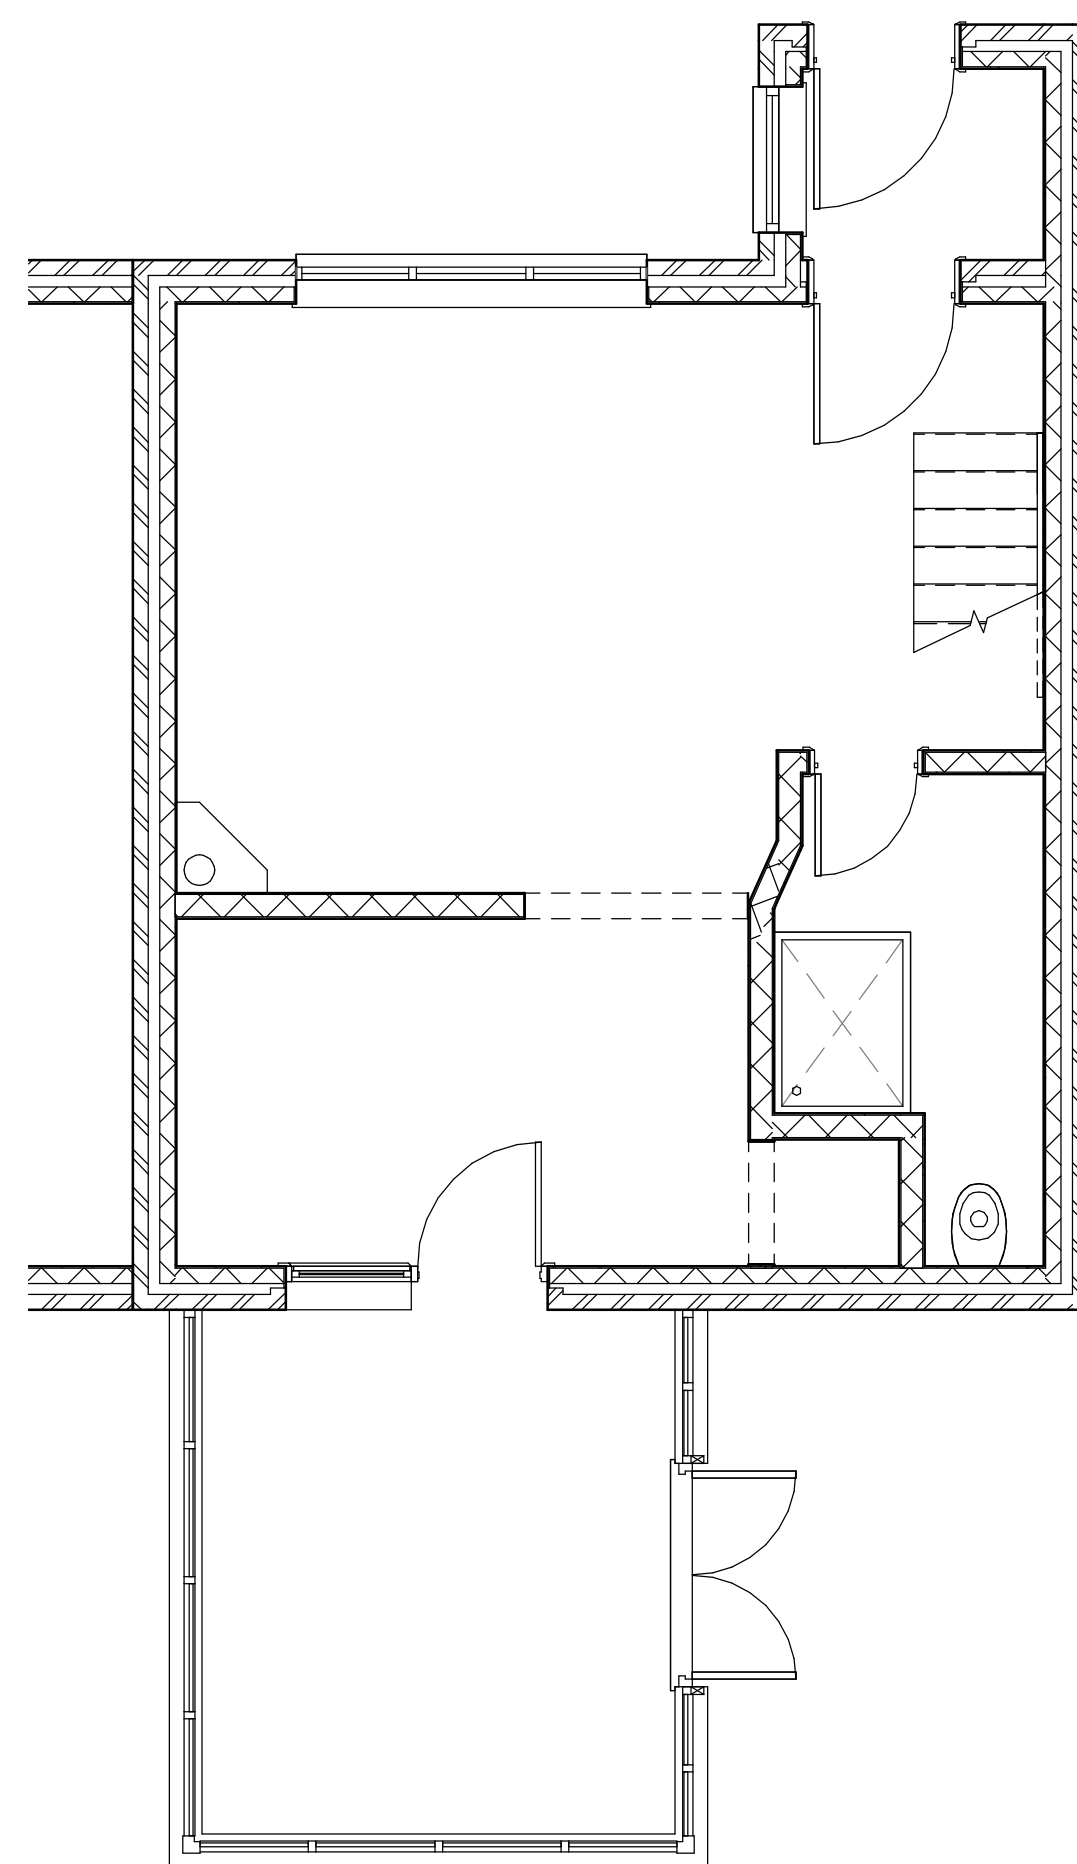
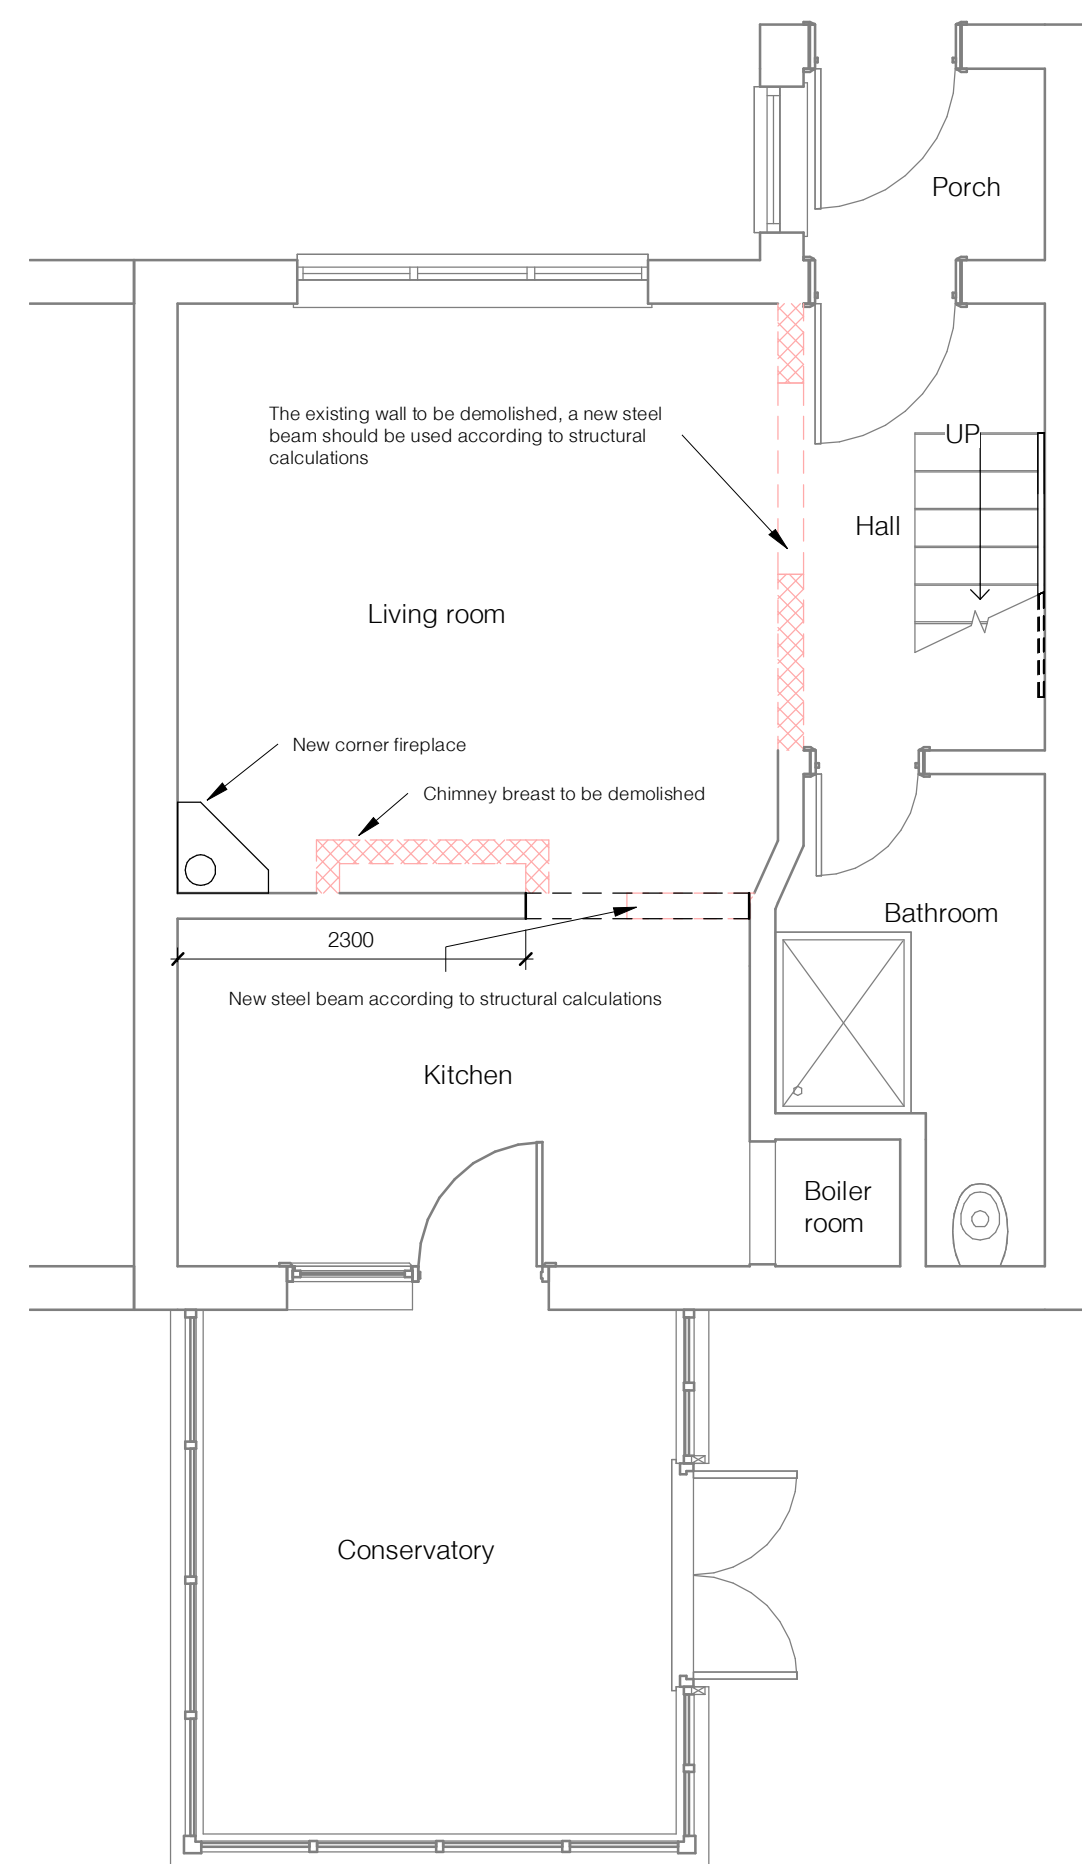


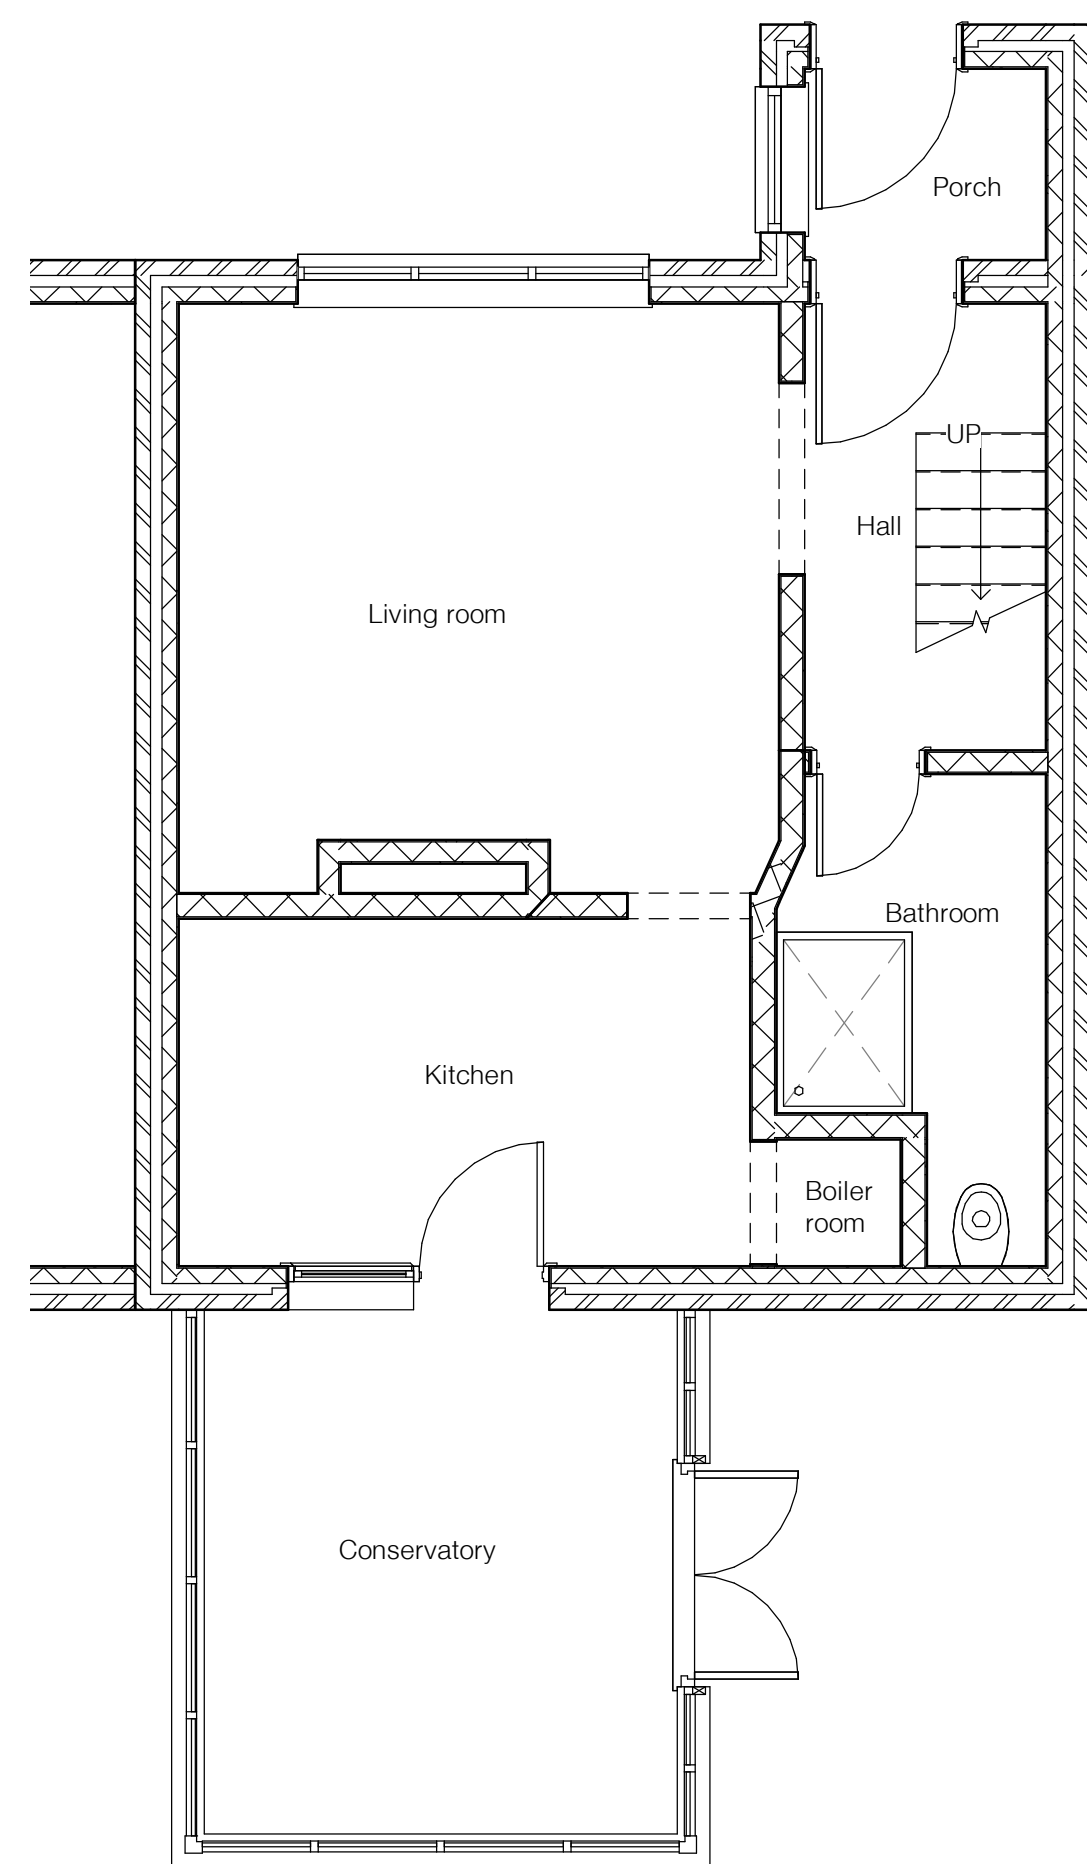

© This drawing is copyright of KTKGroup Ltd and must not be reproduced in part or whole without prior written consent. Contractors must verify all dimensions on site before commencing works. Contractors shall co-ordinate work with all other trades.

[illegible]

PROJECT

Convert a hip roof to gable and loft conversion

TITLE

Existing and proposed floorplans

CLIENT
Mr Michal Gaj
48 Lynthorpe Road M40 0JS
Manchester

DRAWN BY	CHECKED BY	DATE
T.K.	K.S.	18/07/2022

SCALE (@ A1)	PROJECT NUMBER
1 : 50	KTK 33/2022

DRAWING NUMBER	REV
M-PL002	