





rear

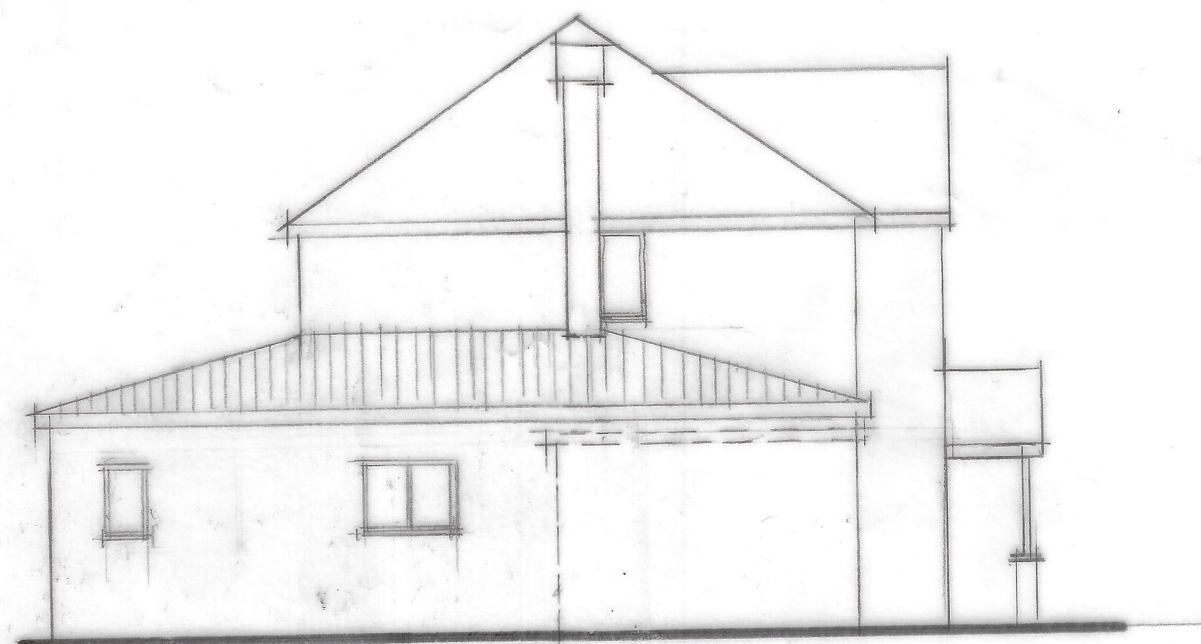

side



front

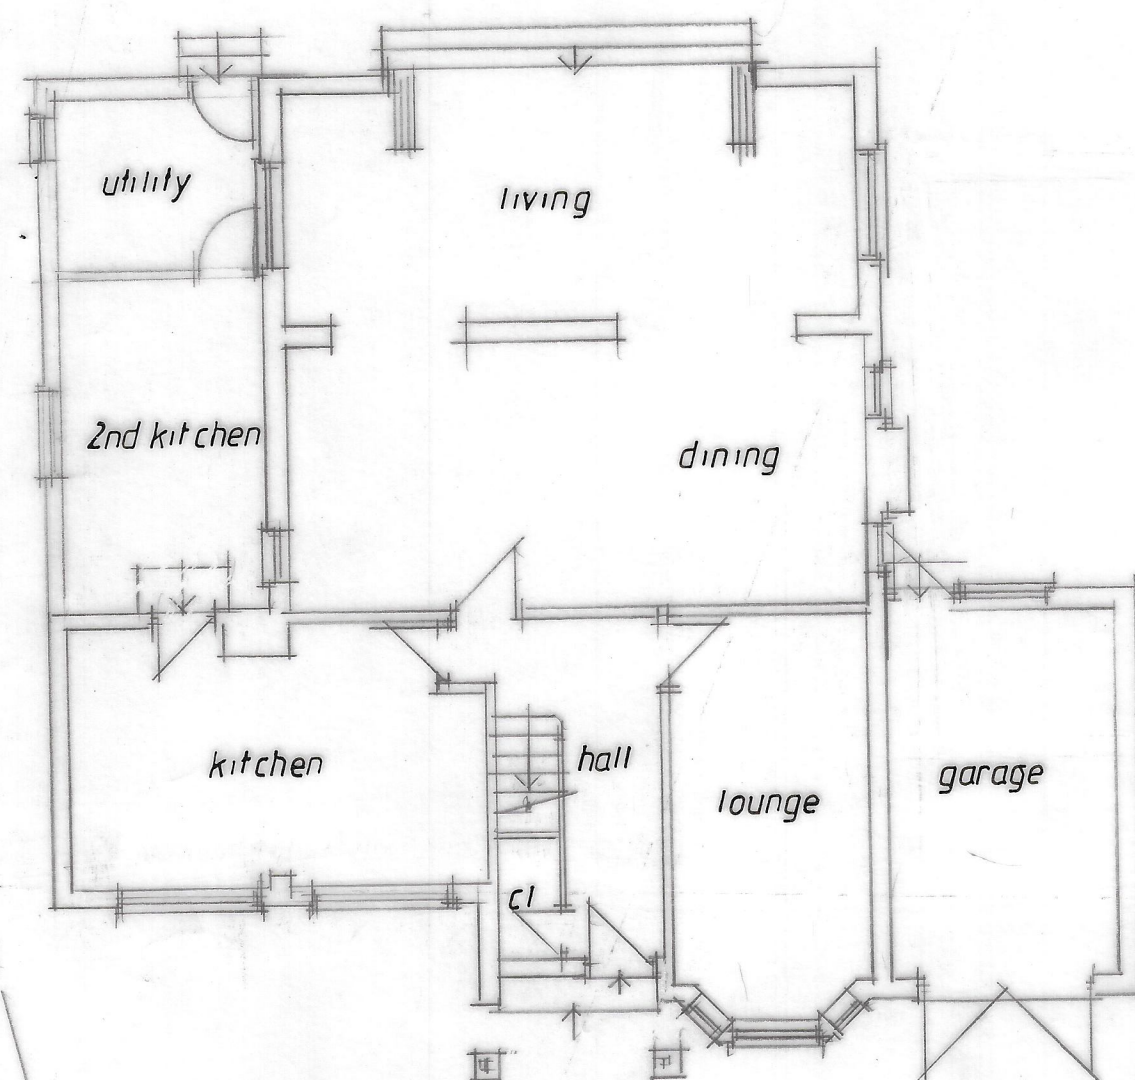

GROUND

CLIENT
MR B JAMES
5 PASTUREFIELD ROAD
MANCHESTER M225JW

JOB TITLE
PROPOSED GROUND FLOOR
SIDE EXTENSION

DRG. TITLE
PLAN & ELEVATIONS
AS PROPOSED

**HOLBOROW +
ORMESHER +
Limited**

**architectural &
interior design**

15 OVERTON CLOSE
MIDDLEWICH
CHESHIRE CW10 0PZ

phone: 07770 834939

ISSUE	ORIGINAL	1	2	3	4	5	6	7
REVISION								
DATE								
DRAWN								
CHECKED								
APPROVED								

SCALE 1:100 at A2

DRAWING NUMBER 2254/22/02