

52 PRINCESS STREET

L1 MEETING ROOM | ELEVATION A

TENDER

THIS DRAWING IS PROTECTED UNDER COPYRIGHT AND AT NO TIME MUST ANY PORTION OF THIS DRAWING BE REPRODUCED OR COPIED IN ANYWAY WITHOUT THE PERMISSION OF RU CREATIVE LTD.


ALL DIMENSIONS MUST BE CHECKED ON SITE AND NOT SCALED FROM THIS DRAWING.

SUBJECT TO SITE SURVEY

IMPORTANT NOTE


THIS DRAWING SHOWS DESIGN INTENT AND IS SUBJECT TO SITE CONDITIONS - ANY PART OF THE DESIGN THAT CONTRADICTS BEST PRACTICE THEN PLEASE MAKE THE DESIGN TEAM AWARE.

SITE SURVEY REQUIRED PRIOR TO PLACING ORDERS.

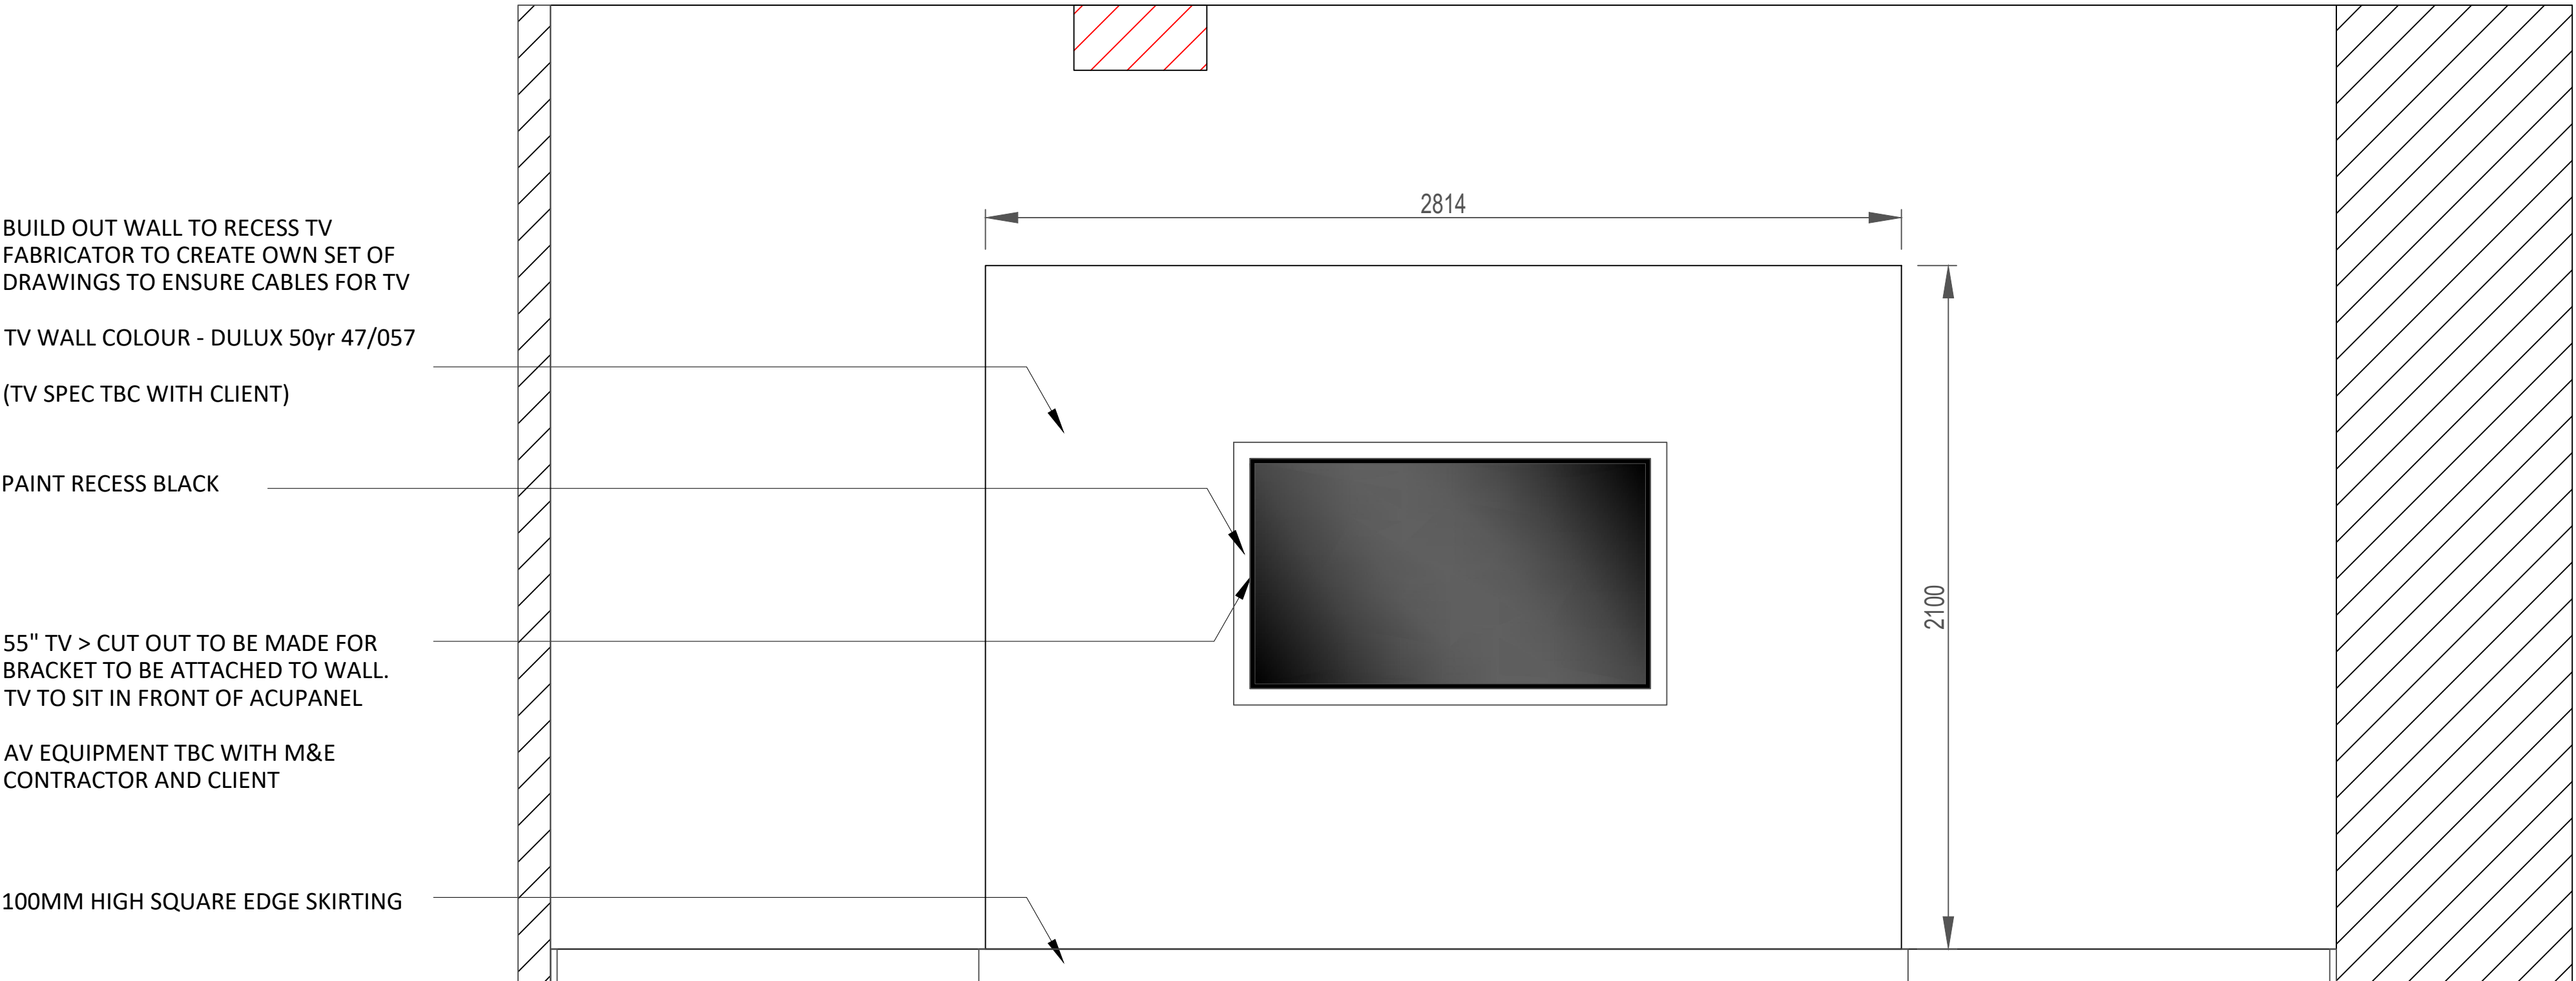


ELEVATION A

1	TV WALL	RU	16.06.22
REV	DETAILS	BY	DATE

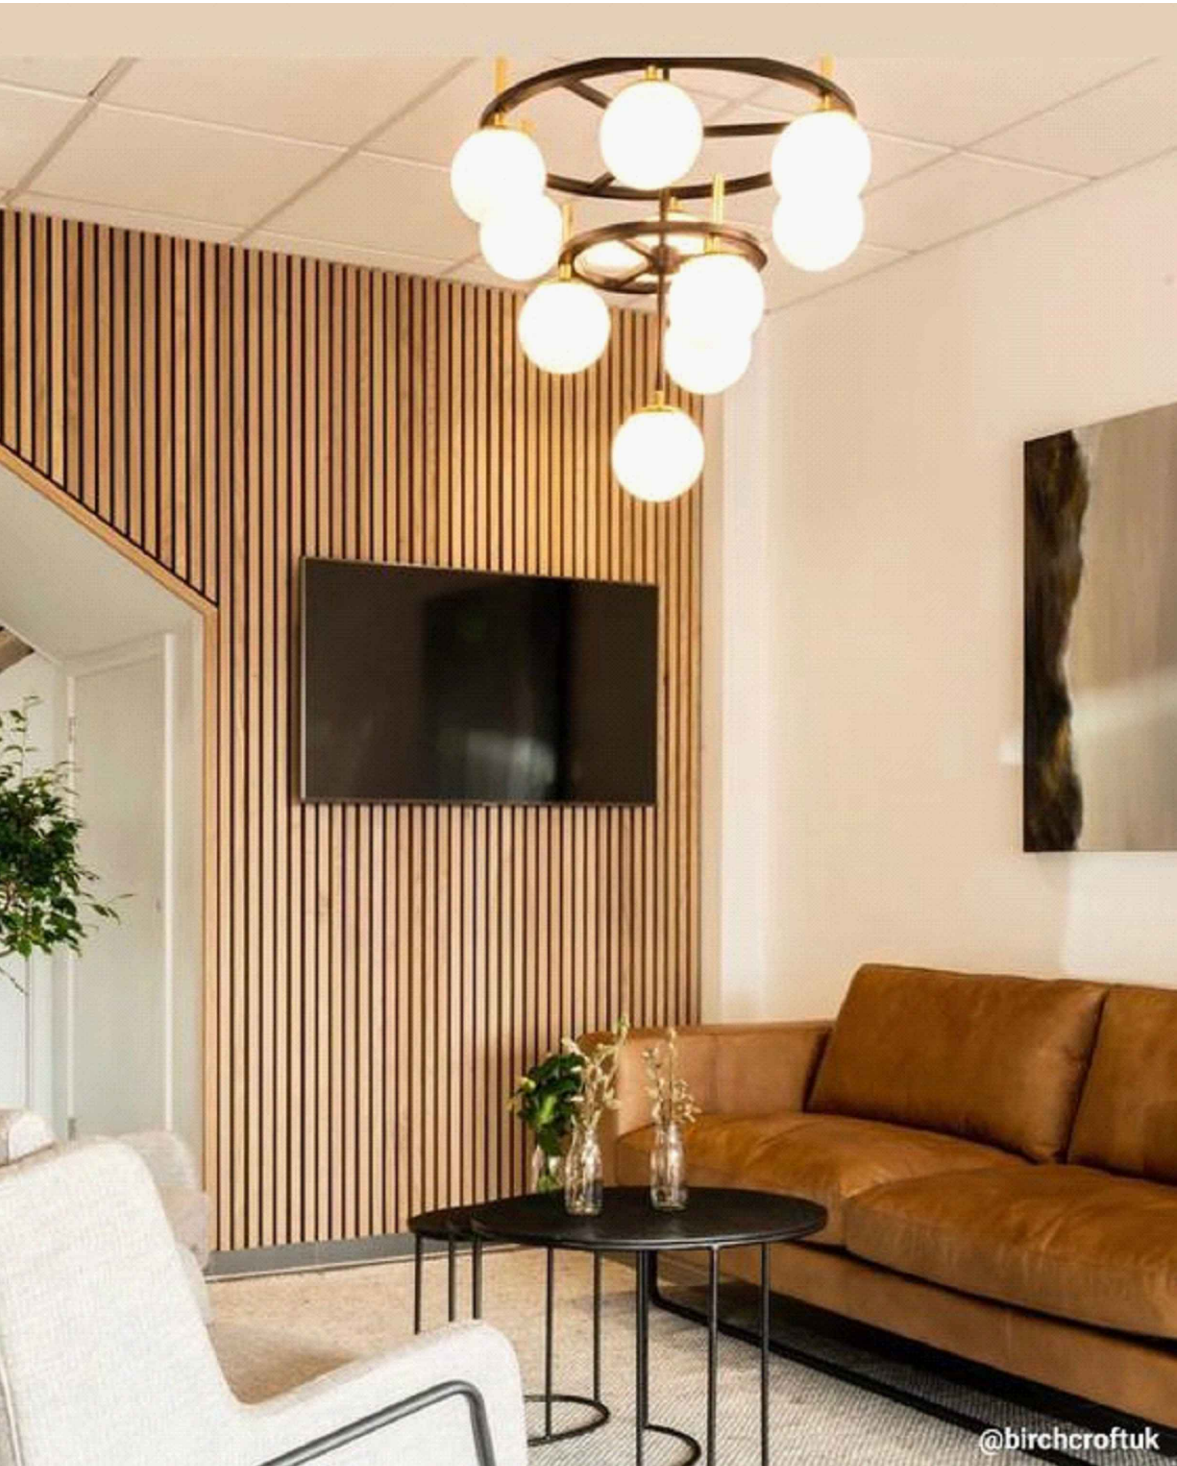

LOCATION PLAN (NTS)

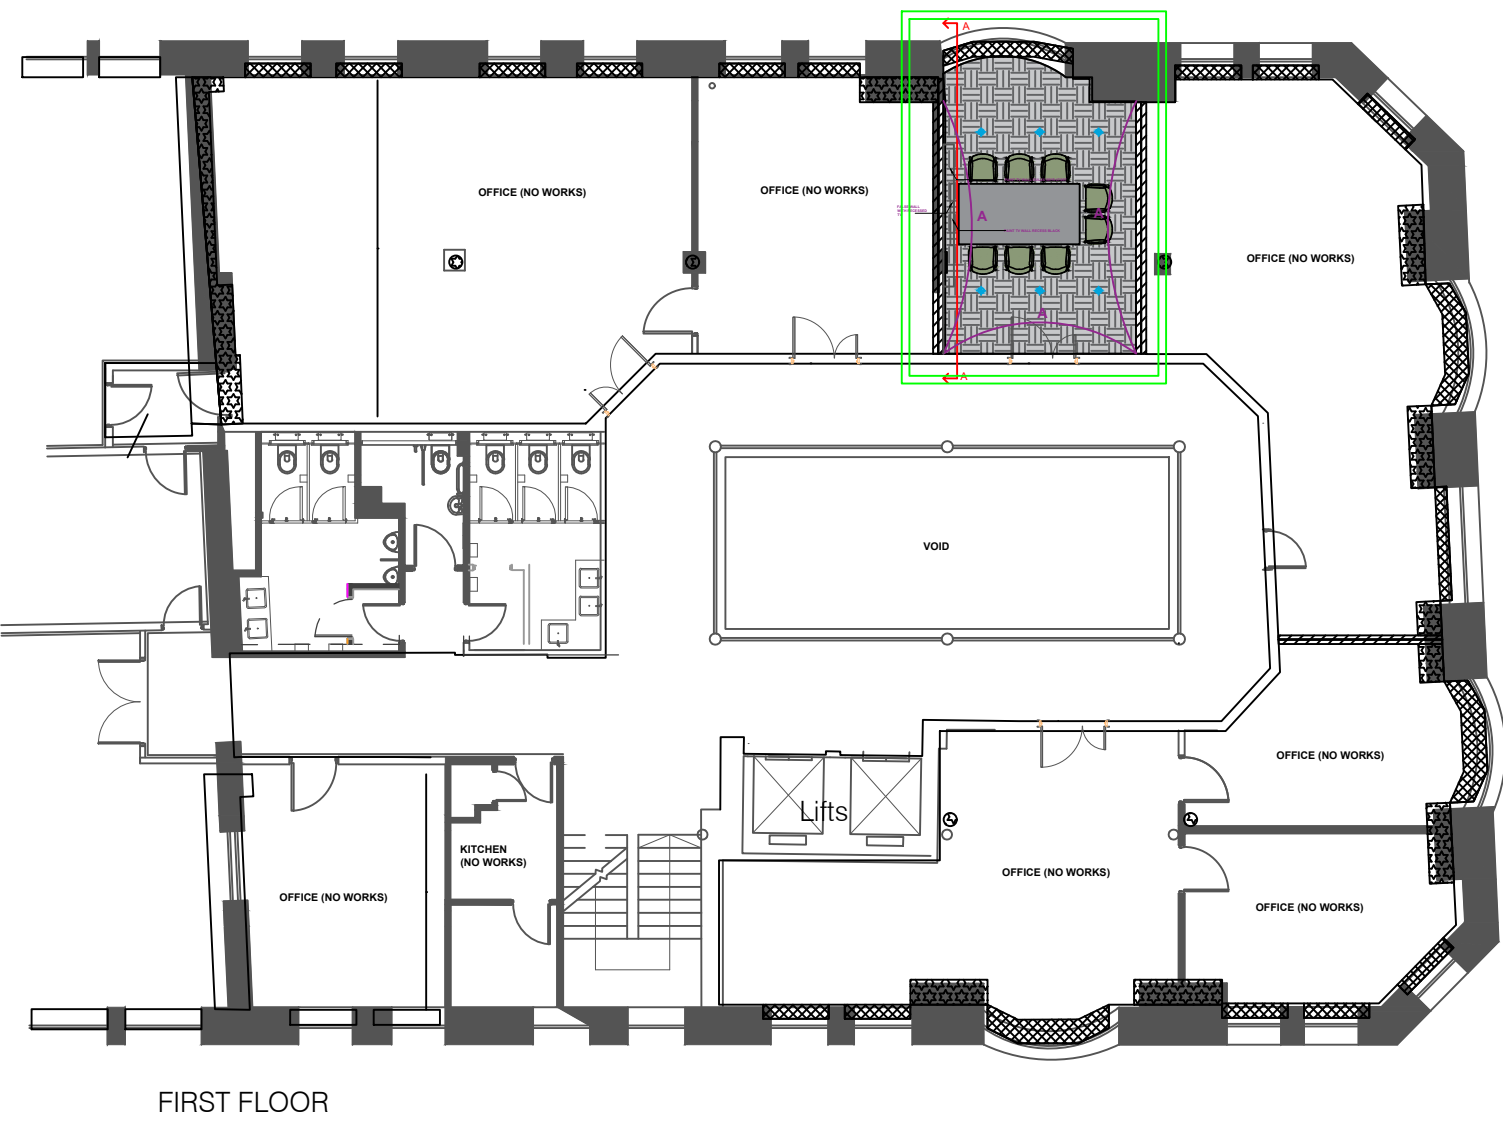

FIRST FLOOR

ruCREATIVE

6.34 WINDSOR HOUSE
HARROGATE HG1 2PW
TELEPHONE: 01423 52 02 69
EMAIL: INFO@RUCREATIVE.CO.UK
WEB: WWW.RUCREATIVE.CO.UK

CLIENT

ADAPT REAL ESTATE

PROJECT

52 PRINCESS STREET
MANCHESTER
M1 6JX

TITLE

ELEVATION A

SCALE	DATE	DESIGNER	CHECKED BY
1:15 @ A1	08.12.21	JBH	RU

DRAWING NO.	PROJECT NO.	BUILDING	LEVEL	DRAWING NO.	REV
	52.PRIN.ST	52PS	L1	M1-GA023	1