
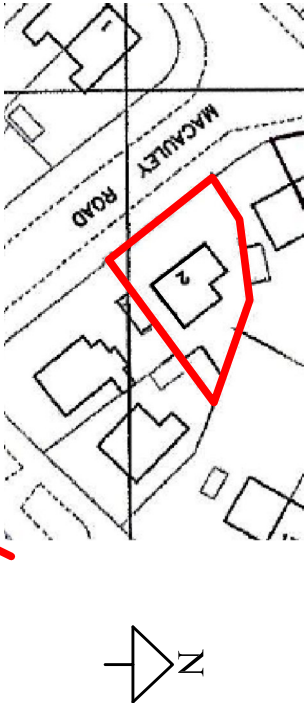
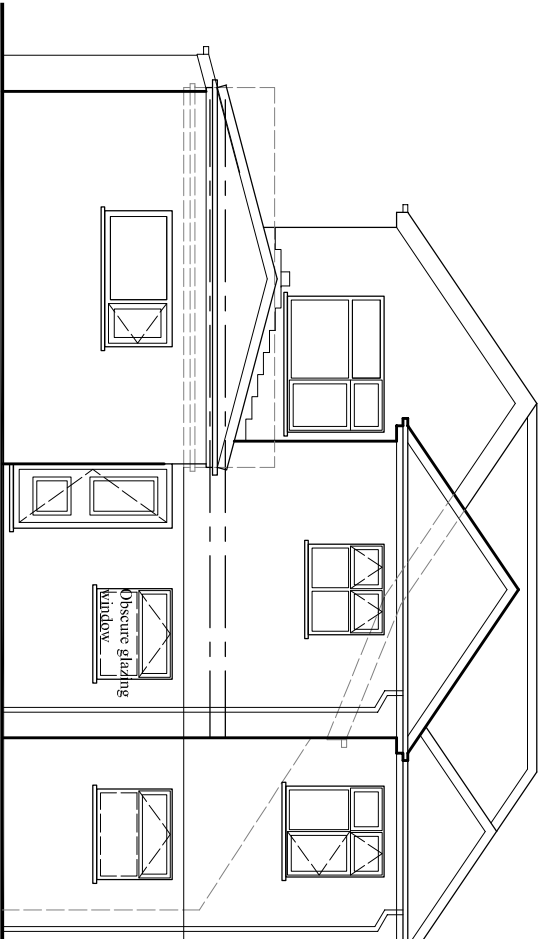
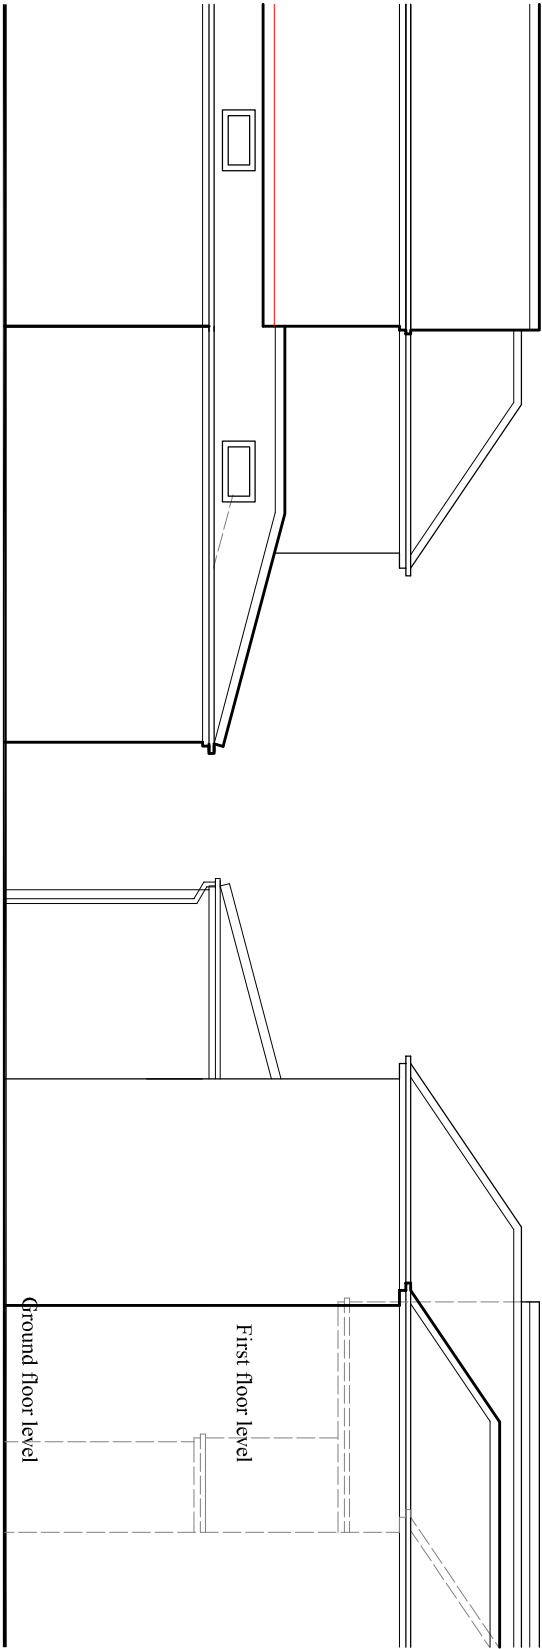
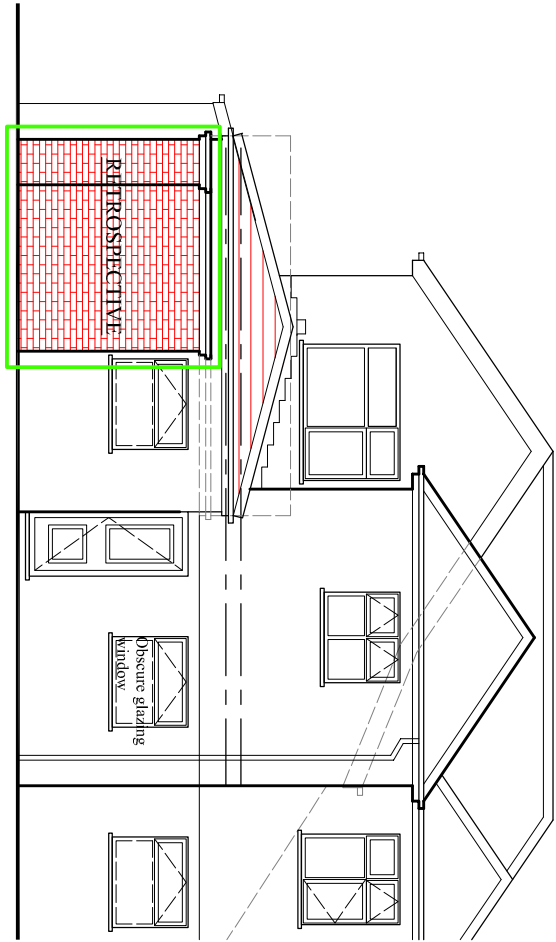


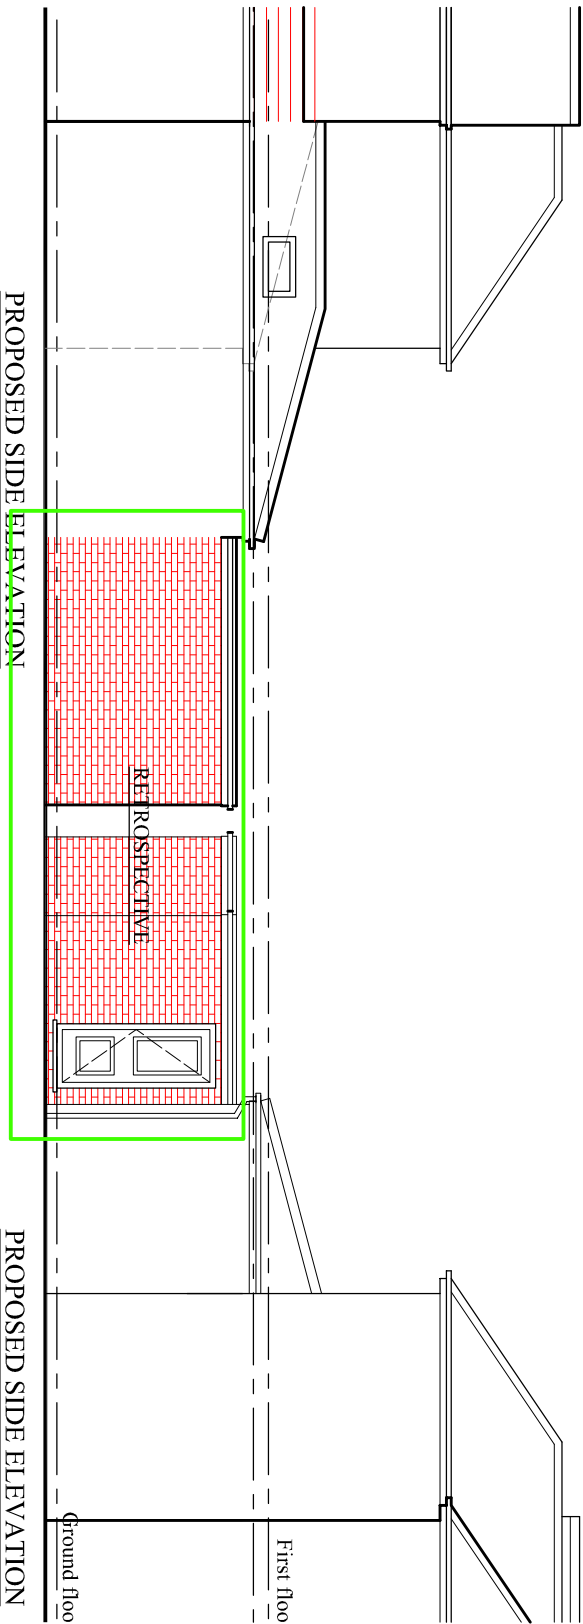

LOCATION PLAN 1:1000

PROJECT
2, Macauley Road,
Chorlton

CLIENT
Mr. Talat Mehmood

DRAWING TITLE
Proposed Elevation

JOB No
NA-P02

SCALE
1:100@A3

DATE
Jun 2021

REVISION

t: 0782 895 3405

e: niamat@hotmail.co.uk