



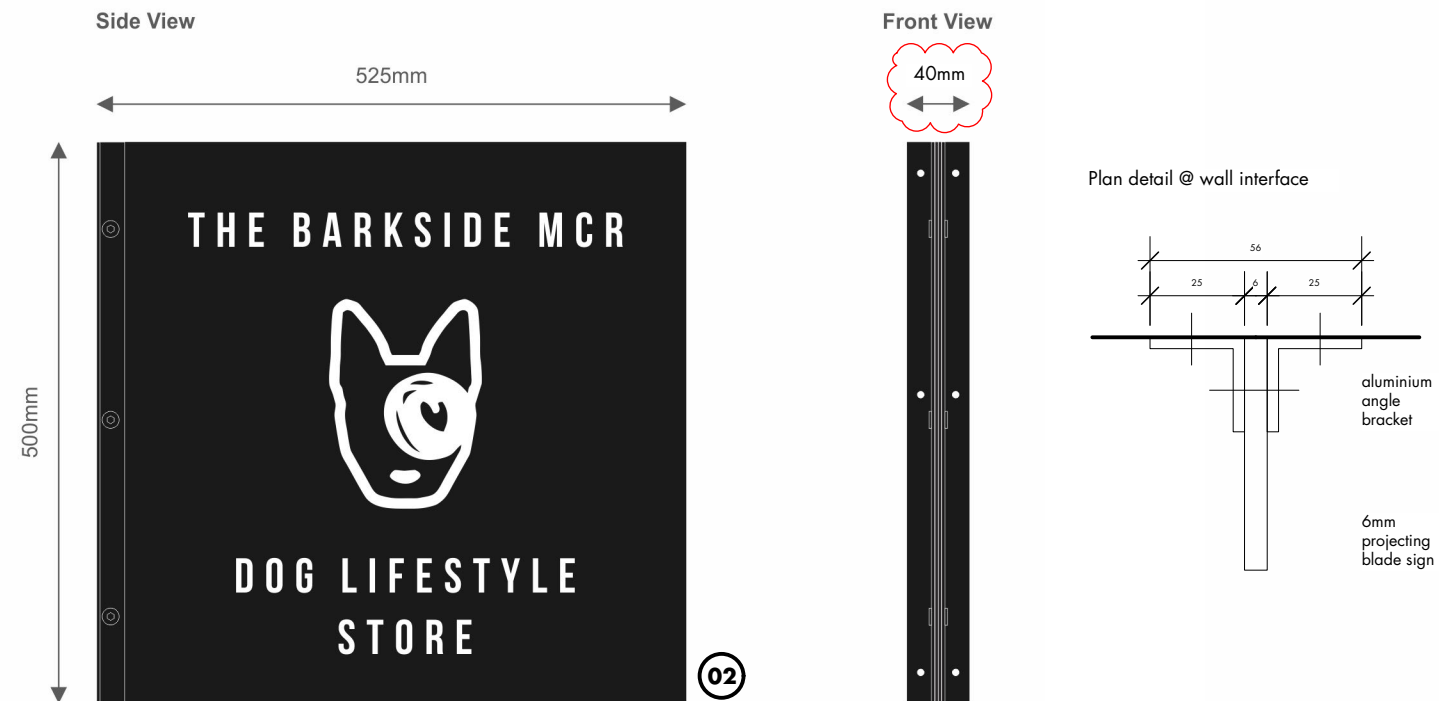

Blade Sign in situ (alongside additional signage for reference)

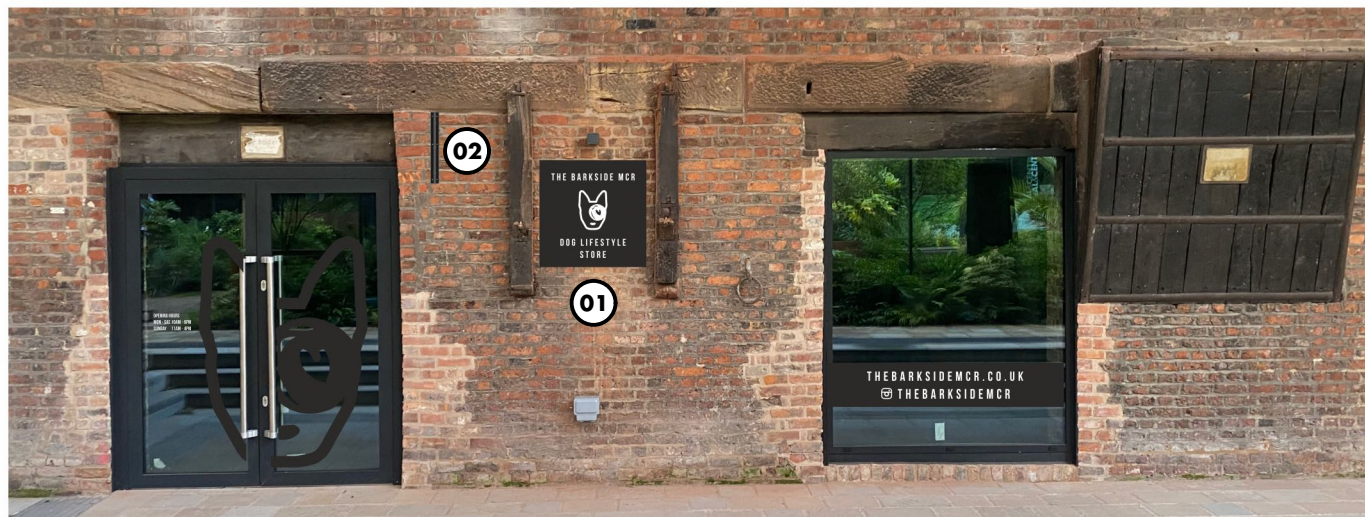

DATE

06/02/22

CLIENT NAME

The Barkside

JOB REFERENCE

THE-BLADE-APR22

JOB DESCRIPTION

Blade Sign
Aluminium Composite with
Aluminium Brackets

Matt black background with plot
cut white vinyl logo to both sides

SIGN AND DISPLAY LTD

28 Old Hall Road,
Gatley, Cheadle,
Cheshire SK8 4BE

0161 861 7311
info@signanddisplay.co.uk
signanddisplay.co.uk



external aluminium signage

01
Aluminium Composite Tray Sign
750mm x 750mm x 60mm, Matt Black, CNC routed White
Perspex Logo bonded to face using High Bond Adhesive.
Supplied with Aluminium Brackets. To be secured to the
brickwork using standard red rawlplugs and screws into a
6mm hole.

02
Aluminium Composite Blade Sign
500mm x 500mm x 6mm flat plate, double sided, Matt
Black, White Plot Cut Vinyl Logo. Supplied x2 with black
Aluminium angle brackets. Supplied with Aluminium
Brackets. To be secured to the brickwork using standard red
rawlplugs and screws into a 6mm hole.

• signage depth revised	28 06 22 • hw • ms
• first issue	27 04 22 • hw • ar
rev • description	issued • drawn • checked
1:500 @ a3 scale bar measuring 5cm	

shedkm

+44 (0)151 709 8211
+44 (0)207 253 8881

project	kampus listed
client	mount anvil
drawing number	G4.1.2 SK10 a
scale	1:500 @ a3
status	listed building application

barkside • signage