

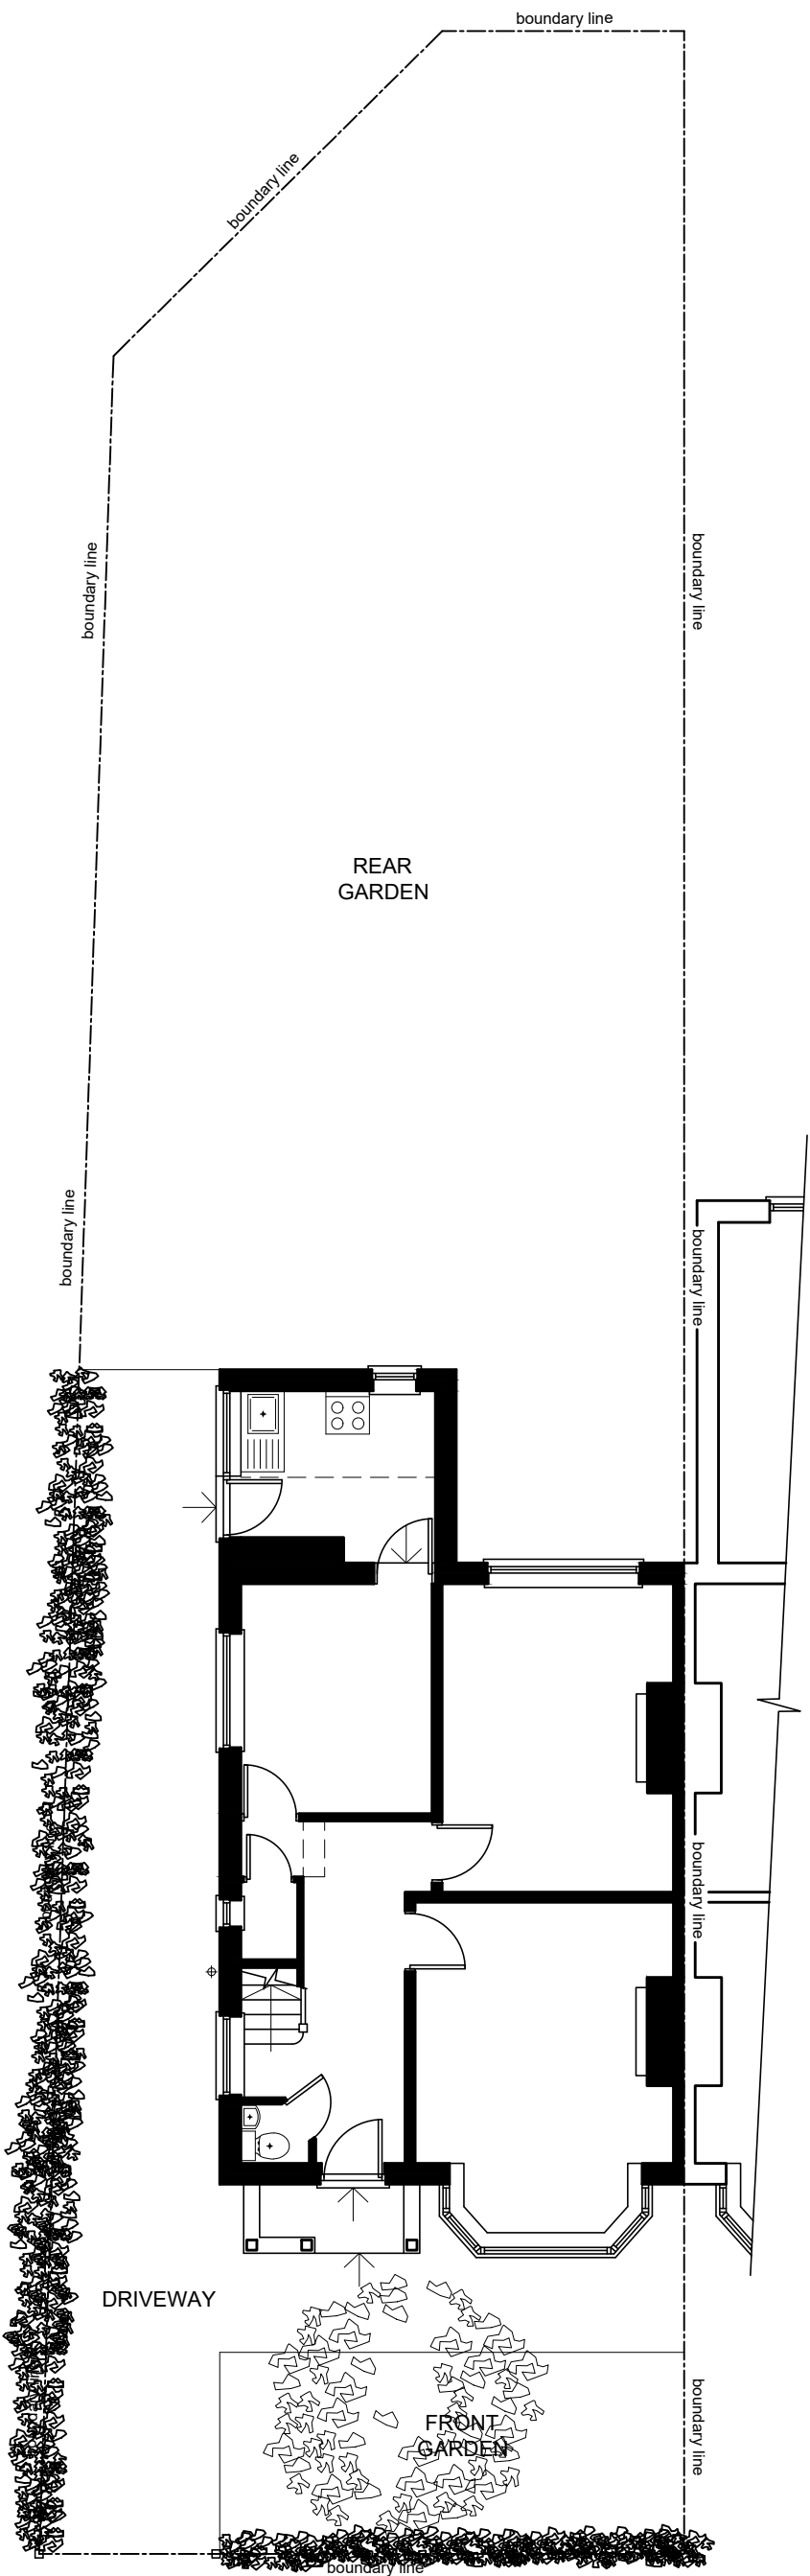
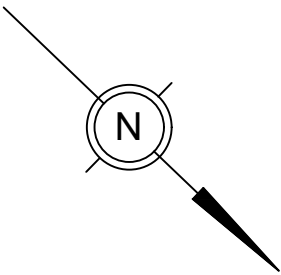


1:100 scale bar 0 1 2 3 4 5metres

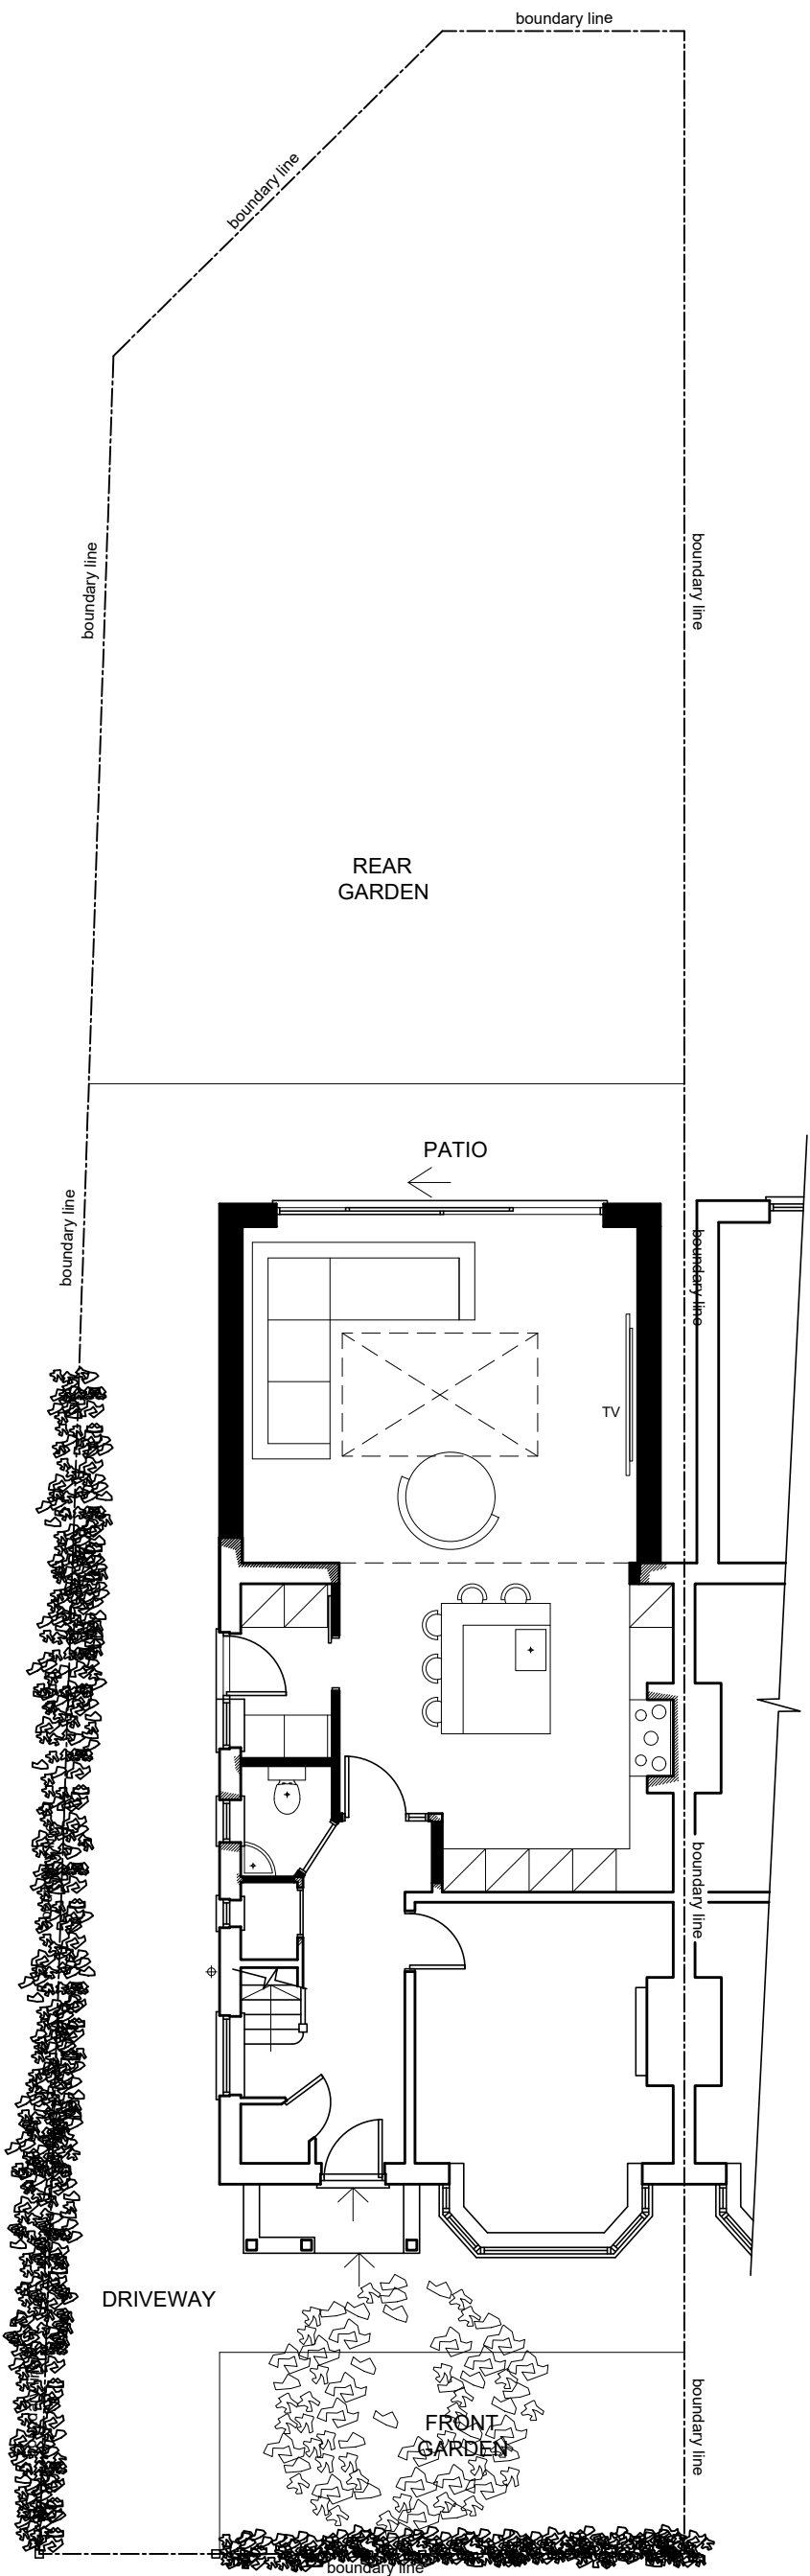

EXISTING SITE
BLOCK PLAN

1:100 scale bar 0 1 2 3 4 5metres

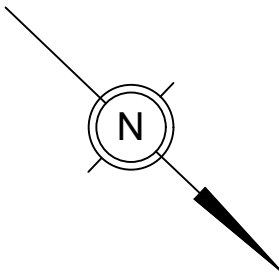

PROPOSED SITE
BLOCK PLAN

RJG Architecture Ltd For All Your Architectural Design Requirements	Project 10 Woodside Road Firswood Manchester	
	Dwg Title Existing & Proposed Site Block Plans	
Tel : 0161 251 644 e-mail: rick@rjgarchitecture.com	Dwg No 01511/SK/102	Rev
1. Figured dimensions to be followed in preference to scale. 2. All dimensions to be checked on site. 3. This drawing remains the copyright of the architect and may not be copied without prior consent.	Drawn by C.S	Scale & Date 1:100 Aug '22