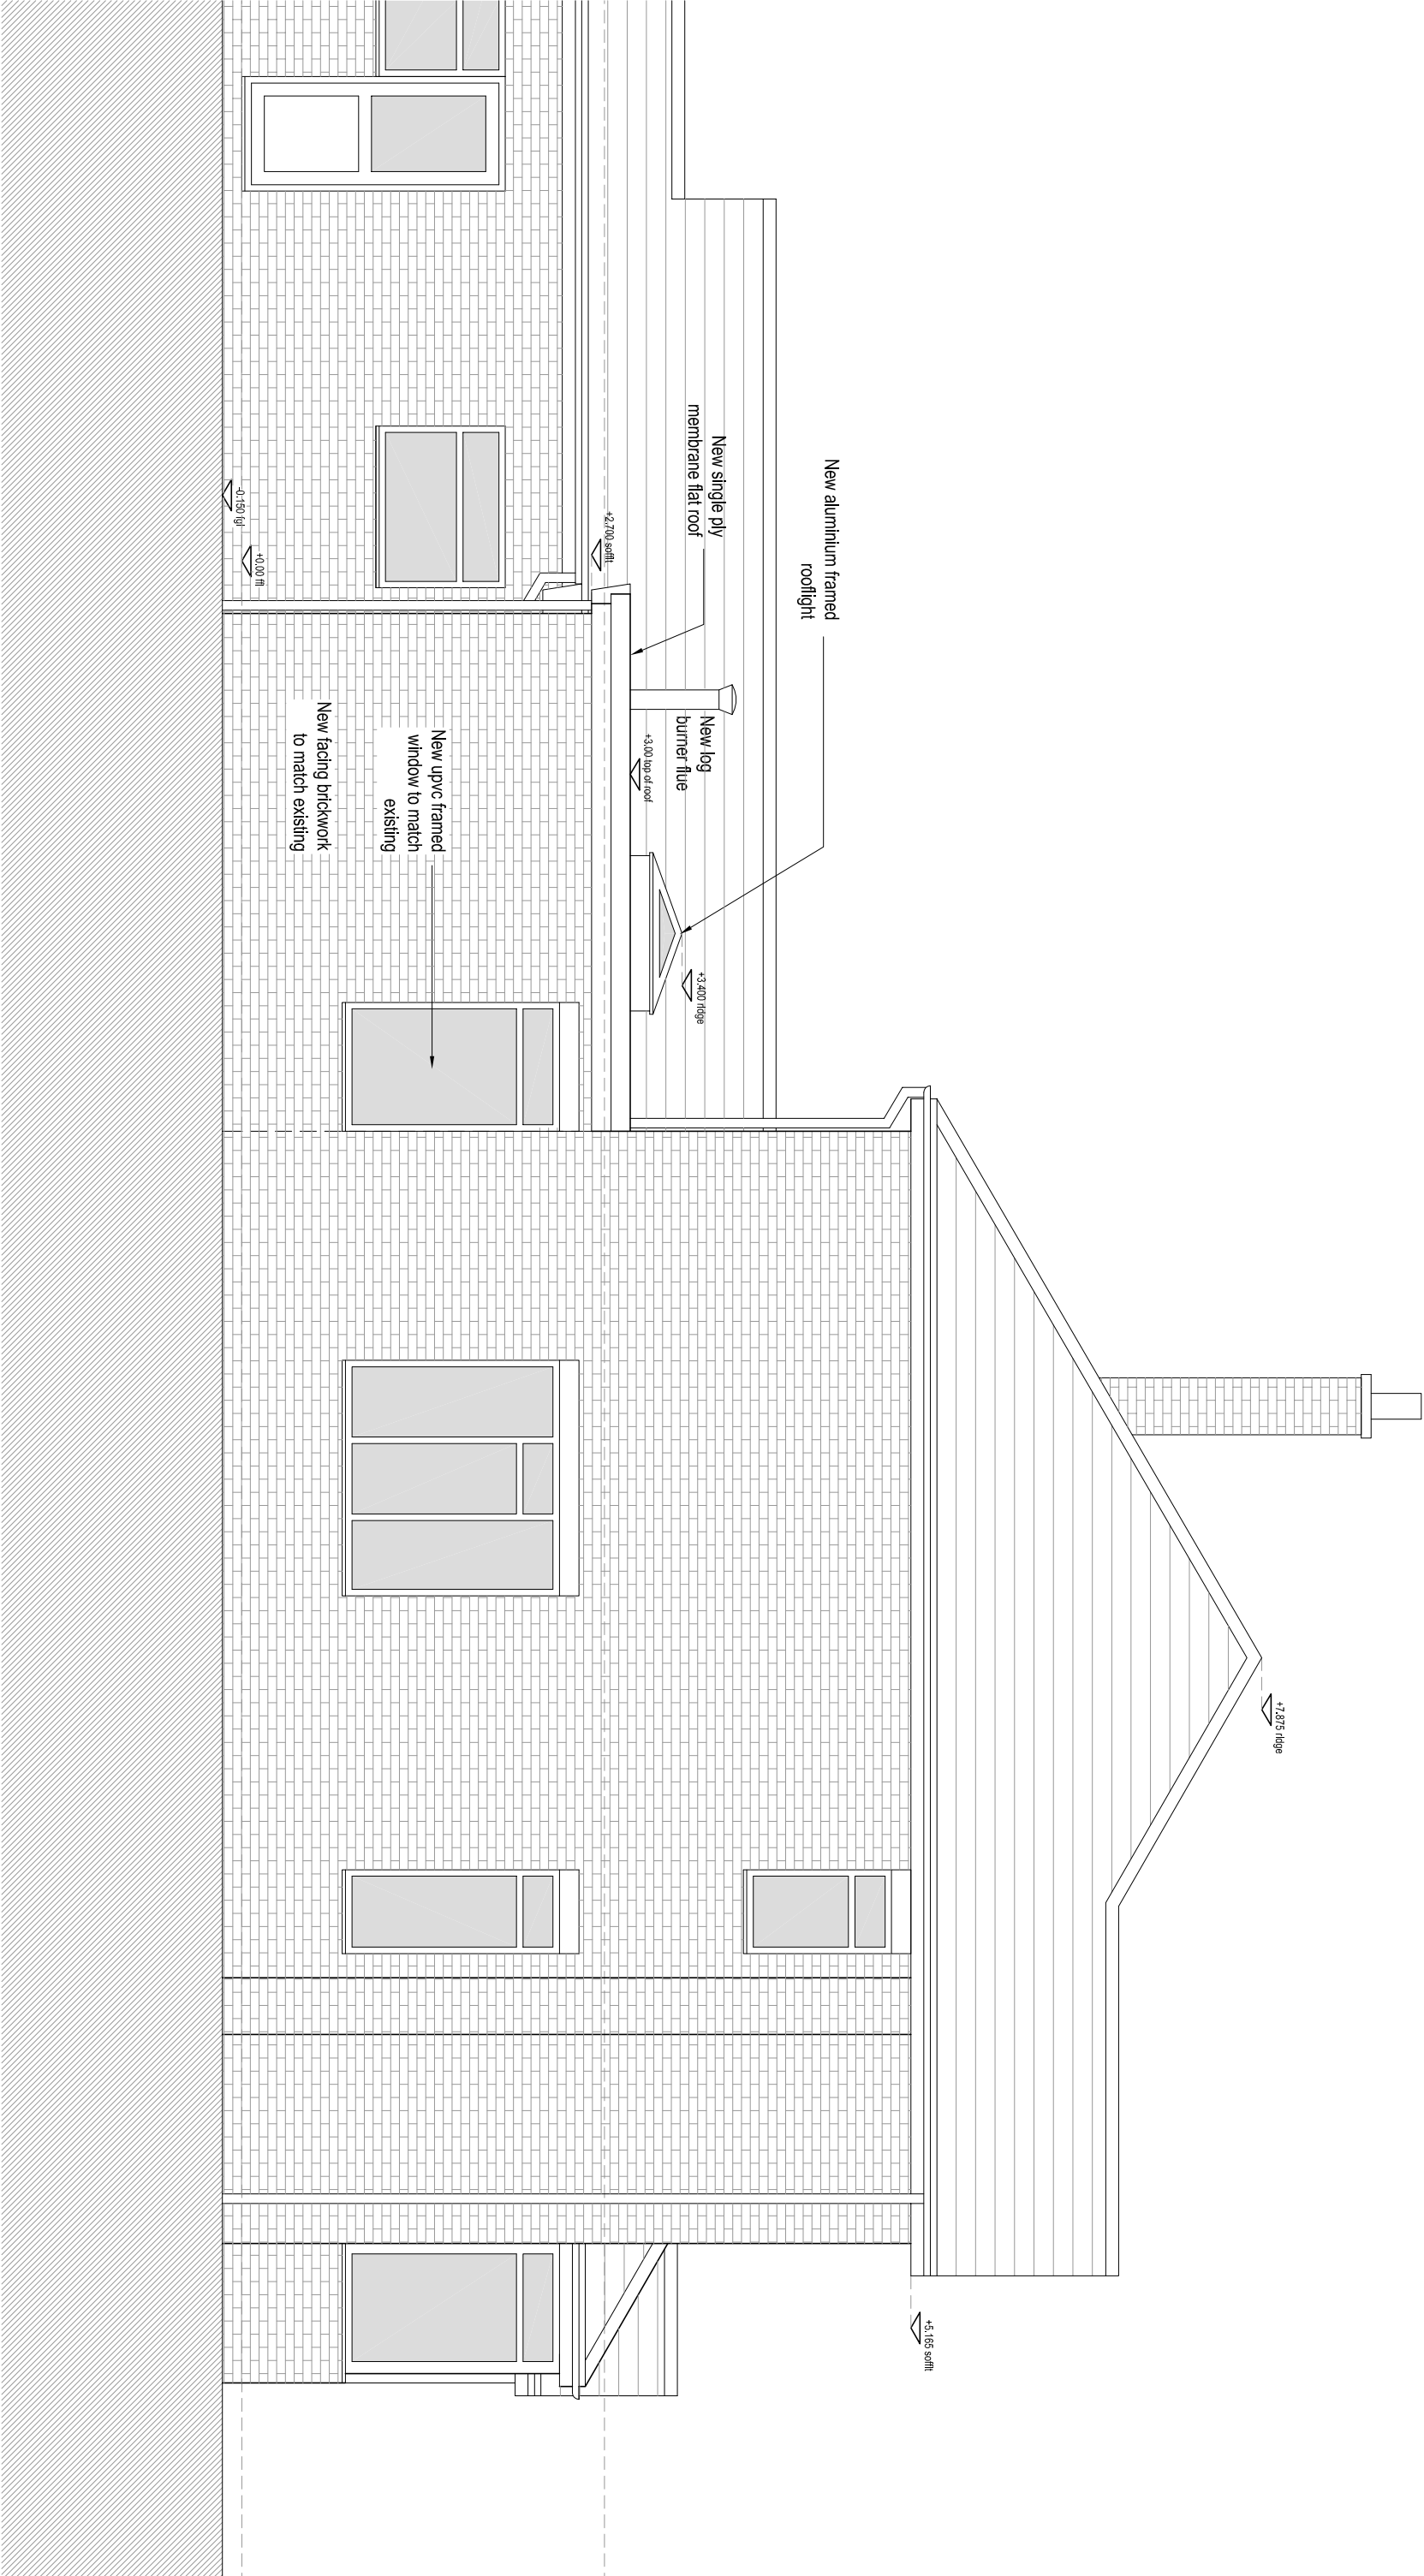


PROPOSED SOUTH SIDE ELEVATION - OPTION 2

1:50 @ A3

MARTIN COWLING ARCHITECT LTD

SCALE
1:50@A3

SITE

DRAWN
MC

6 NETHERWOOD ROAD
WYTHENSHAW

DATE
FEB 22


TITLE

PROPOSED SOUTH
SIDE ELEVATION - OPTION 2

CONTRACTORS MUST CHECK ALL DIMENSIONS ON SITE.
ONLY DIMENSIONS ARE TO BE WORKED FROM
THIS DRAWING. BEFORE PROCEEDING. THIS DRAWING IS COPYRIGHT

TEL: 01908 265634
MOB: 07711 575945

MARTIN COWLING ARCHITECT LTD BA(hons) DipARCH
email: martin.cowling@gmail.com
web: www.martincowlingarchitect.com

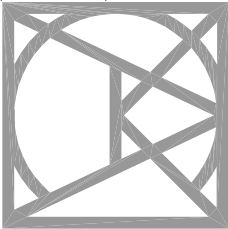

6NRW/ SK16B