



ALL 2M LIFTS MAY BE ERECTED AT 2.1M AS REQUIRED TO ENSURE TOP WORKING LIFT IS LESS THAN 450MM DOWN FROM EAVES LEVEL

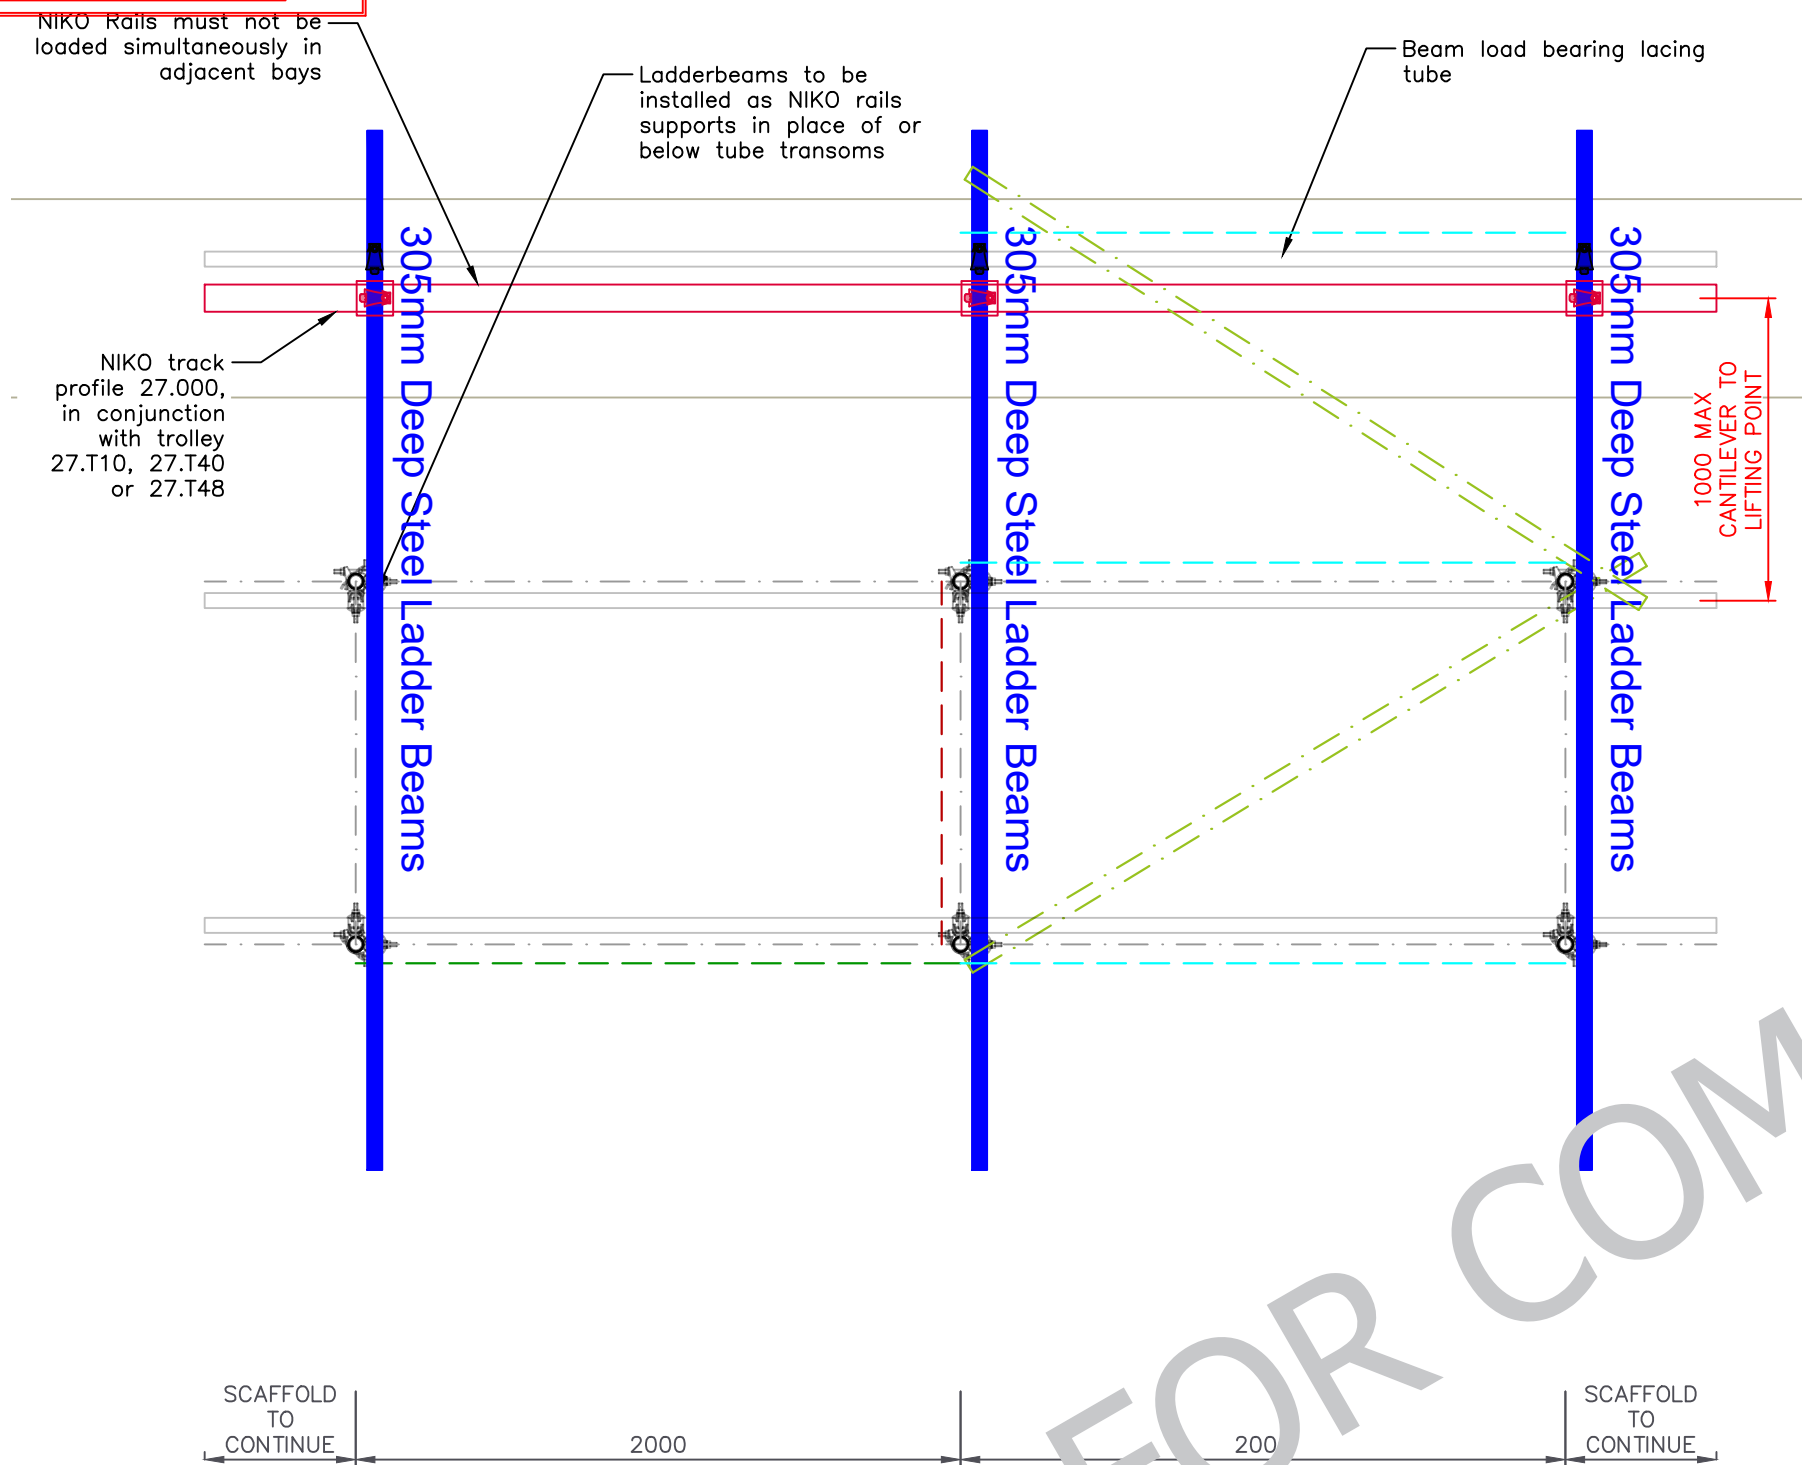


NIKO DETAIL PLAN
scale 1:25

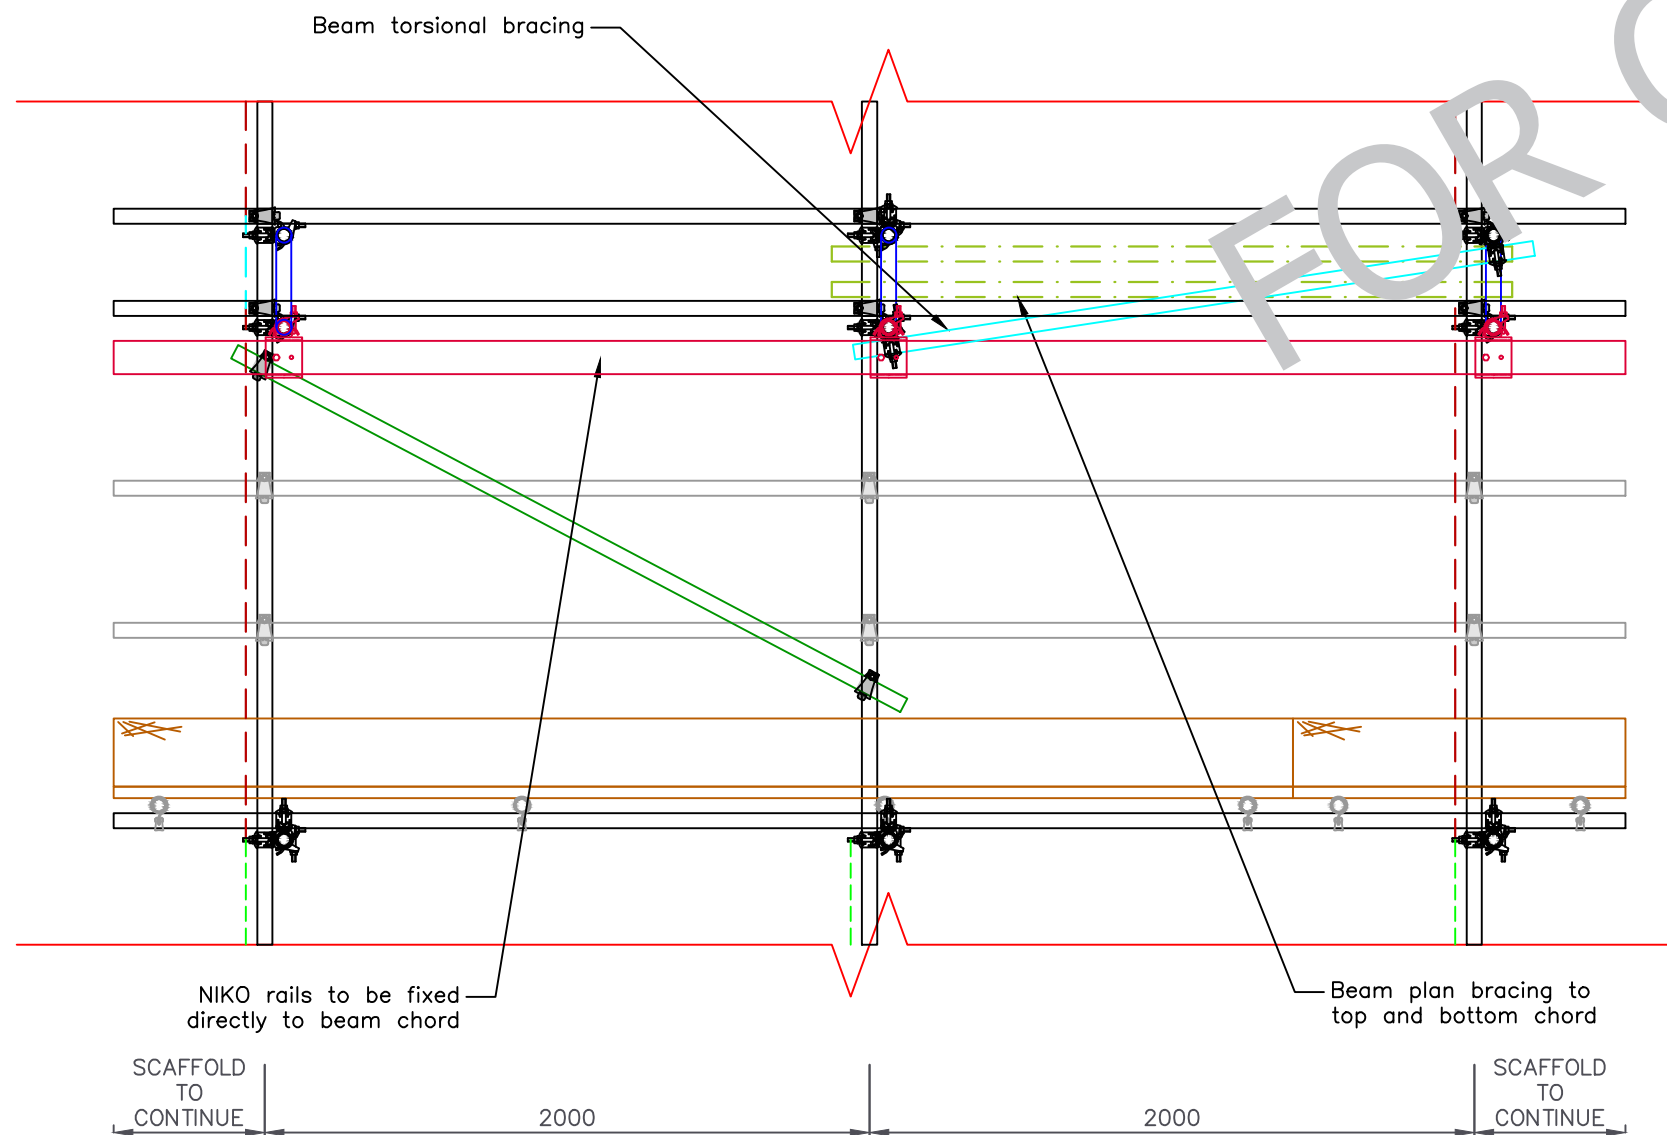

NIKO DETAIL ELEVATION
scale 1:25

Red hatched areas indicate areas in which NIKO tracks are required

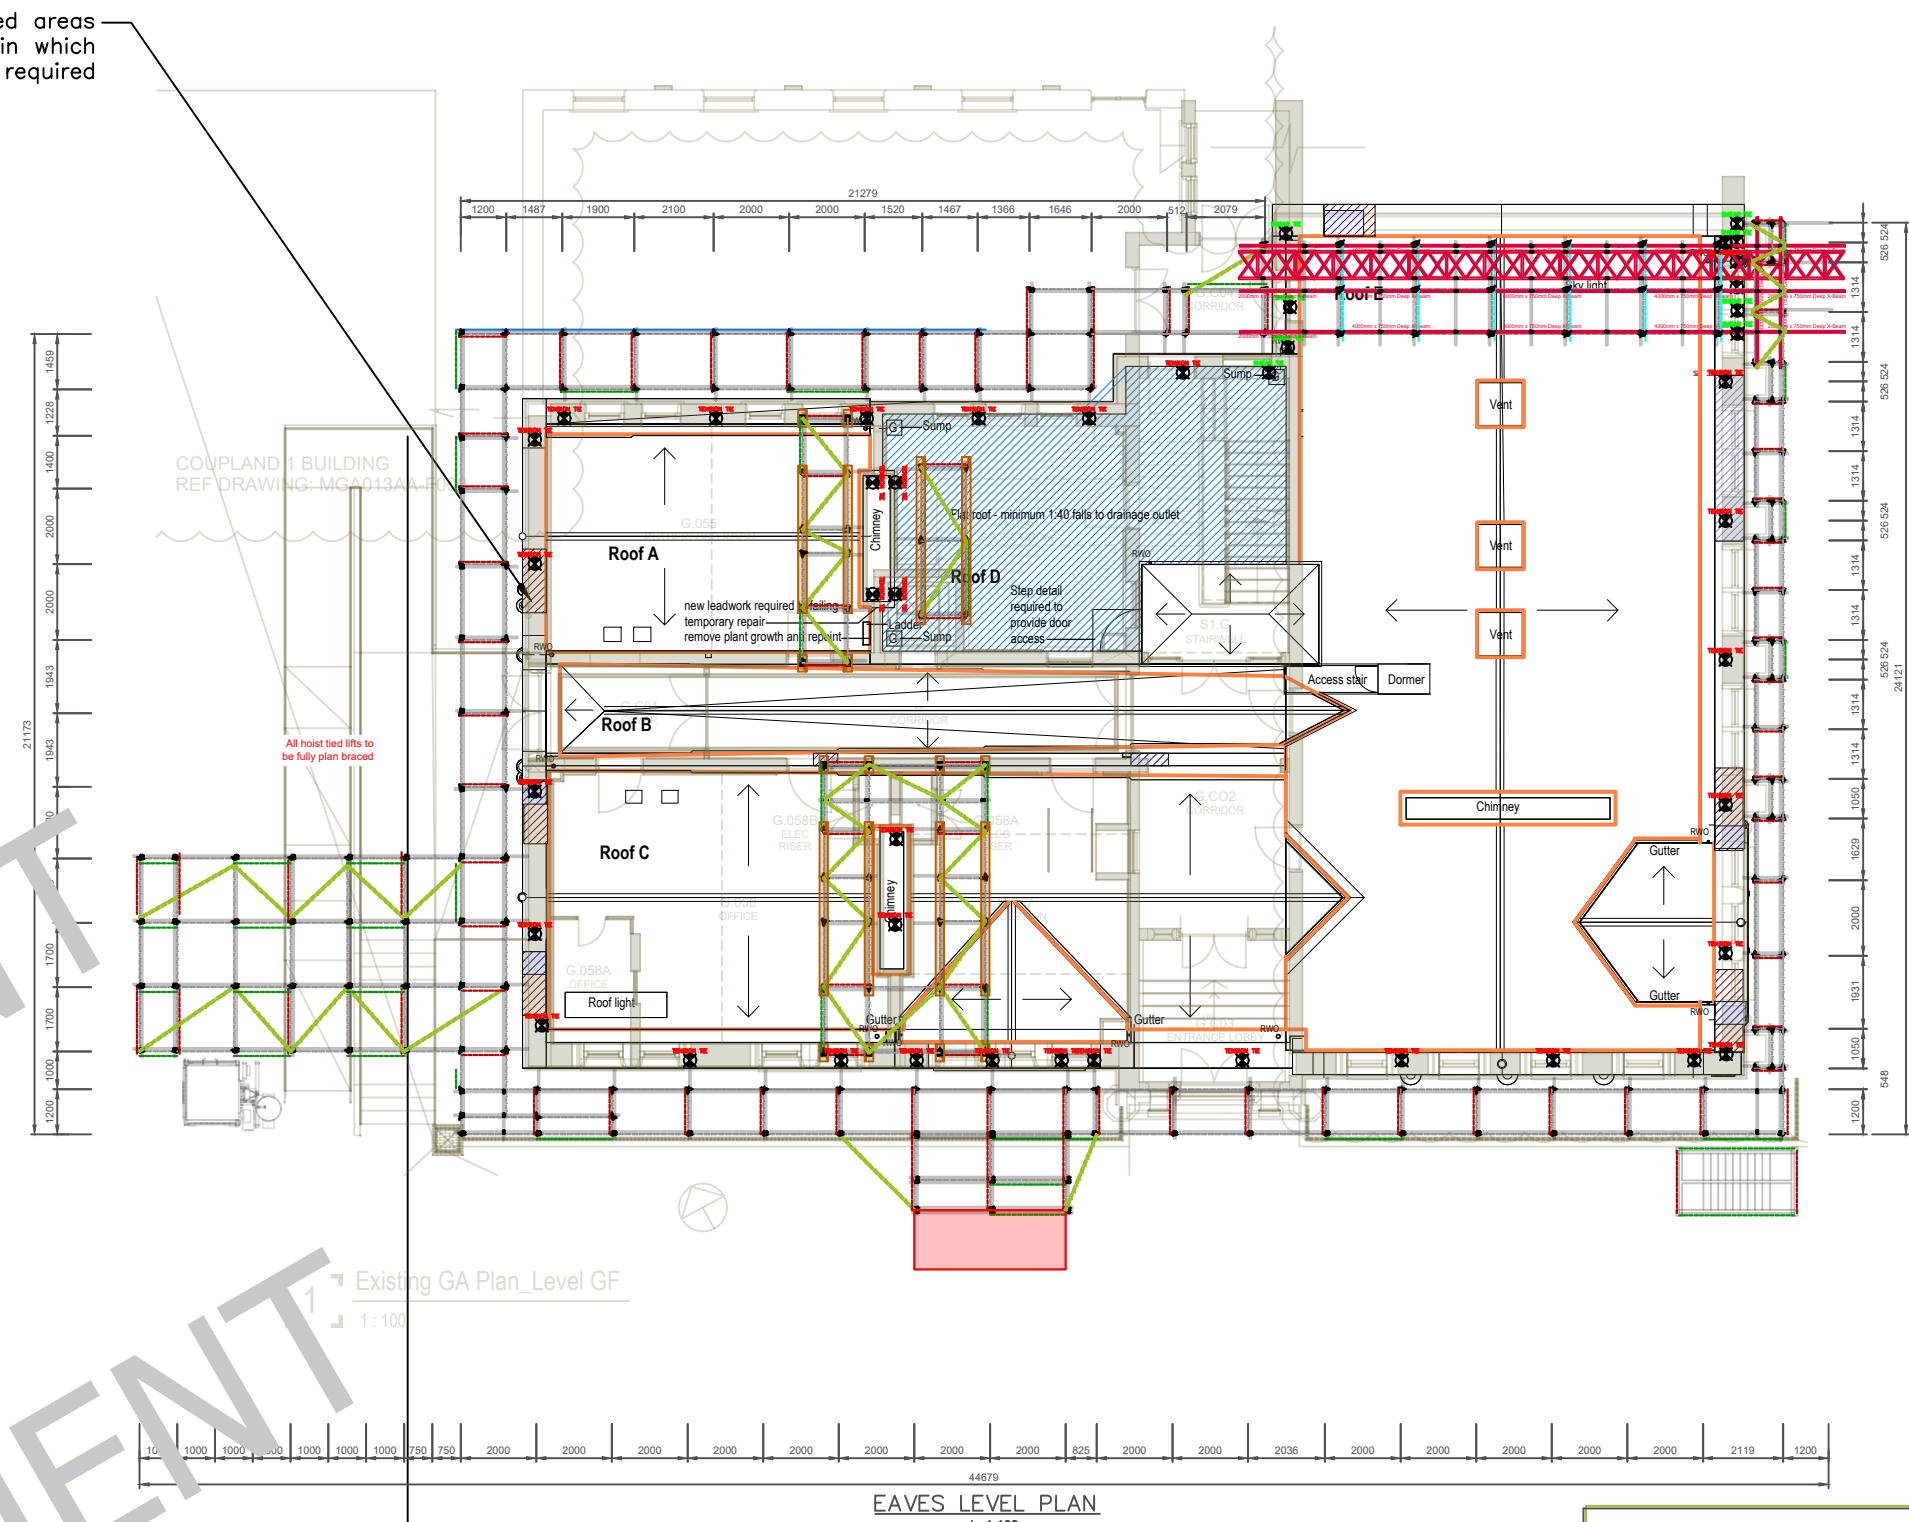

FOR FULL RISKS AND DETAILS SEE
PAGES 10 & 11

DOCUMENT REFERENCES

This design is to be read in conjunction with the following design drawings and/or documents:
CRE-SEDD001-012-005B_REPORT
APPENDIX A -
CRE-SEDD001-012-005B_1,2,3,4,5,6,7,8,9,10,11.dwg

AMENDMENTS / REVISIONS						
REV	BY	DATE	CHECK	DATE	APP'D	DATE
B	AJB	15.03.24				
A	AJB	11.03.24				
-	AJB	28.02.24				

Prepared For:

Seddon

FOR COMMENT			
Project Number	Page Number	Scale	Rev
CRE-SEDD001-012-005B	9	1 : 50,25	A2

ACCESS SCAFFOLD
RUTHERFORD BUILDING
MANCHESTER
M13

Principal Contractor: SEE QUOTE

CREATOR
SCAFFOLD DESIGNS
& TEMPORARY WORKS CONSULTANTS LTD

Company Address:
Fullerton House, Fullerton Road,
Rotherham, S60 1DH
Contact Details:
Email:
enquiries@creator-scaffolddesigns.co.uk
Tel: 0114 3610060
www.creator-scaffolddesigns.co.uk