


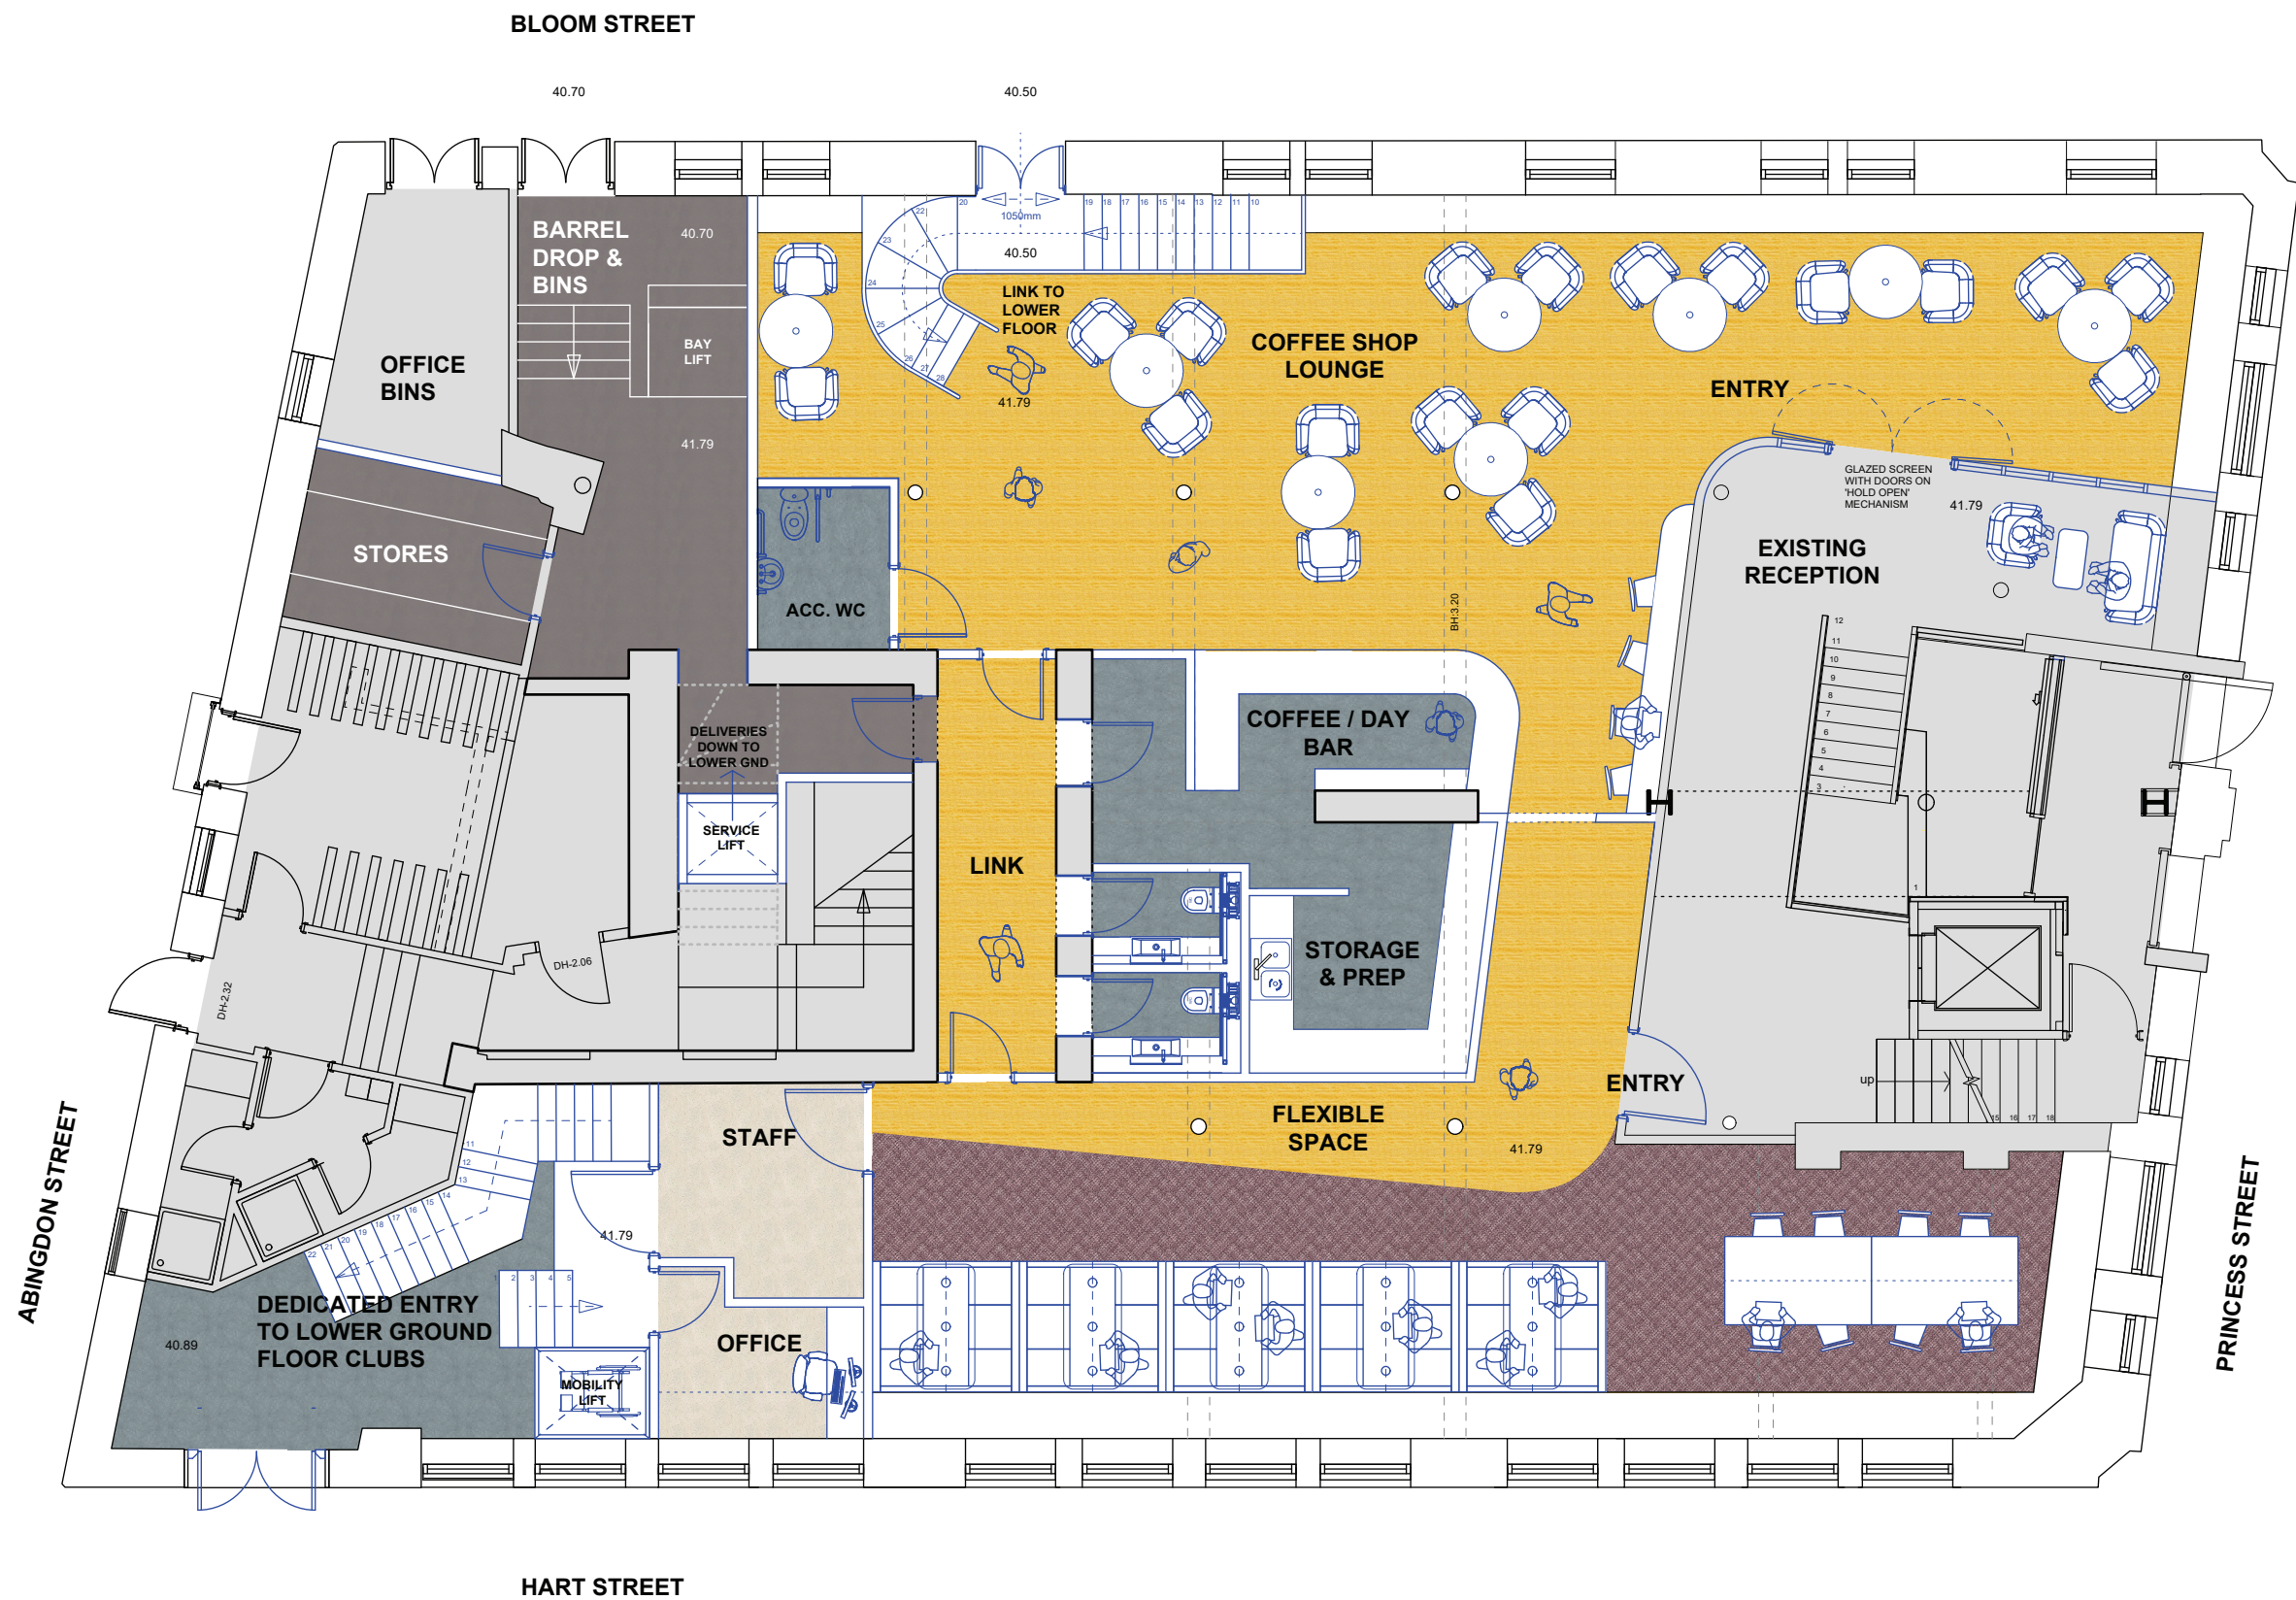

- © BOWKER SADLER PARTNERSHIP LIMITED
- THIS DRAWING IS THE SUBJECT OF COPYRIGHT WHICH VESTS IN BOWKER SADLER PARTNERSHIP LIMITED. IT IS AN INFRINGEMENT OF COPYRIGHT TO REPRODUCE THIS DRAWING, BY WHATEVER MEANS, INCLUDING ELECTRONIC, WITHOUT THE EXPRESS WRITTEN CONSENT OF BOWKER SADLER PARTNERSHIP LIMITED WHICH RESERVES ALL ITS RIGHTS
- BOWKER SADLER PARTNERSHIP LIMITED ASSERTS ITS RIGHTS TO BE IDENTIFIED AS THE AUTHOR OF THIS DESIGN
- DRAWING NOT TO BE SCALED.
- REPORT ERRORS & OMISSIONS TO ARCHITECT.
- CHECK ALL DIMENSIONS ON SITE
- DRAWING TO BE READ IN CONJUNCTION WITH THE HEALTH AND SAFETY PLAN AND ALL RELEVANT RISK ASSESSMENTS

BASED UPON OCCUPEYE LTD MEASURED SURVEY RECEIVED 25.03.2019 VIA LAMBERT SMITH HAMPTON

A	05.07.22	DL	MINOR AMENDMENTS	AW
REV	DATE	DRN		CHKD.
PROJECT				
PRINCESS HOUSE 105-107 PRINCESS STREET MANCHESTER				
CLIENT				
LAPWINE LIMITED				
DRAWING				
'PHASE THREE APPLICATION' PROPOSED GROUND FLOOR LAYOUT				
SCALE	SHEET SIZE	DRAWN	CHECKED	DATE
1:100	@ A3	DL	AW	MAY 22

BOWKER SADLER ARCHITECTURE

A: Hatherlow House, Hatherlow, Romiley, Stockport SK6 3DY
T: 0161 406 7333
E: bsp@bowker-sadler.co.uk
W: www.bowker-sadler.co.uk

JOB No 21-048	DRAWING No 1034	REVISION A
STATUS PLANNING		