


Property BoundaryProperty Building Line

1

10100-Site Wide GA Plan

SCALE: 1 : 500

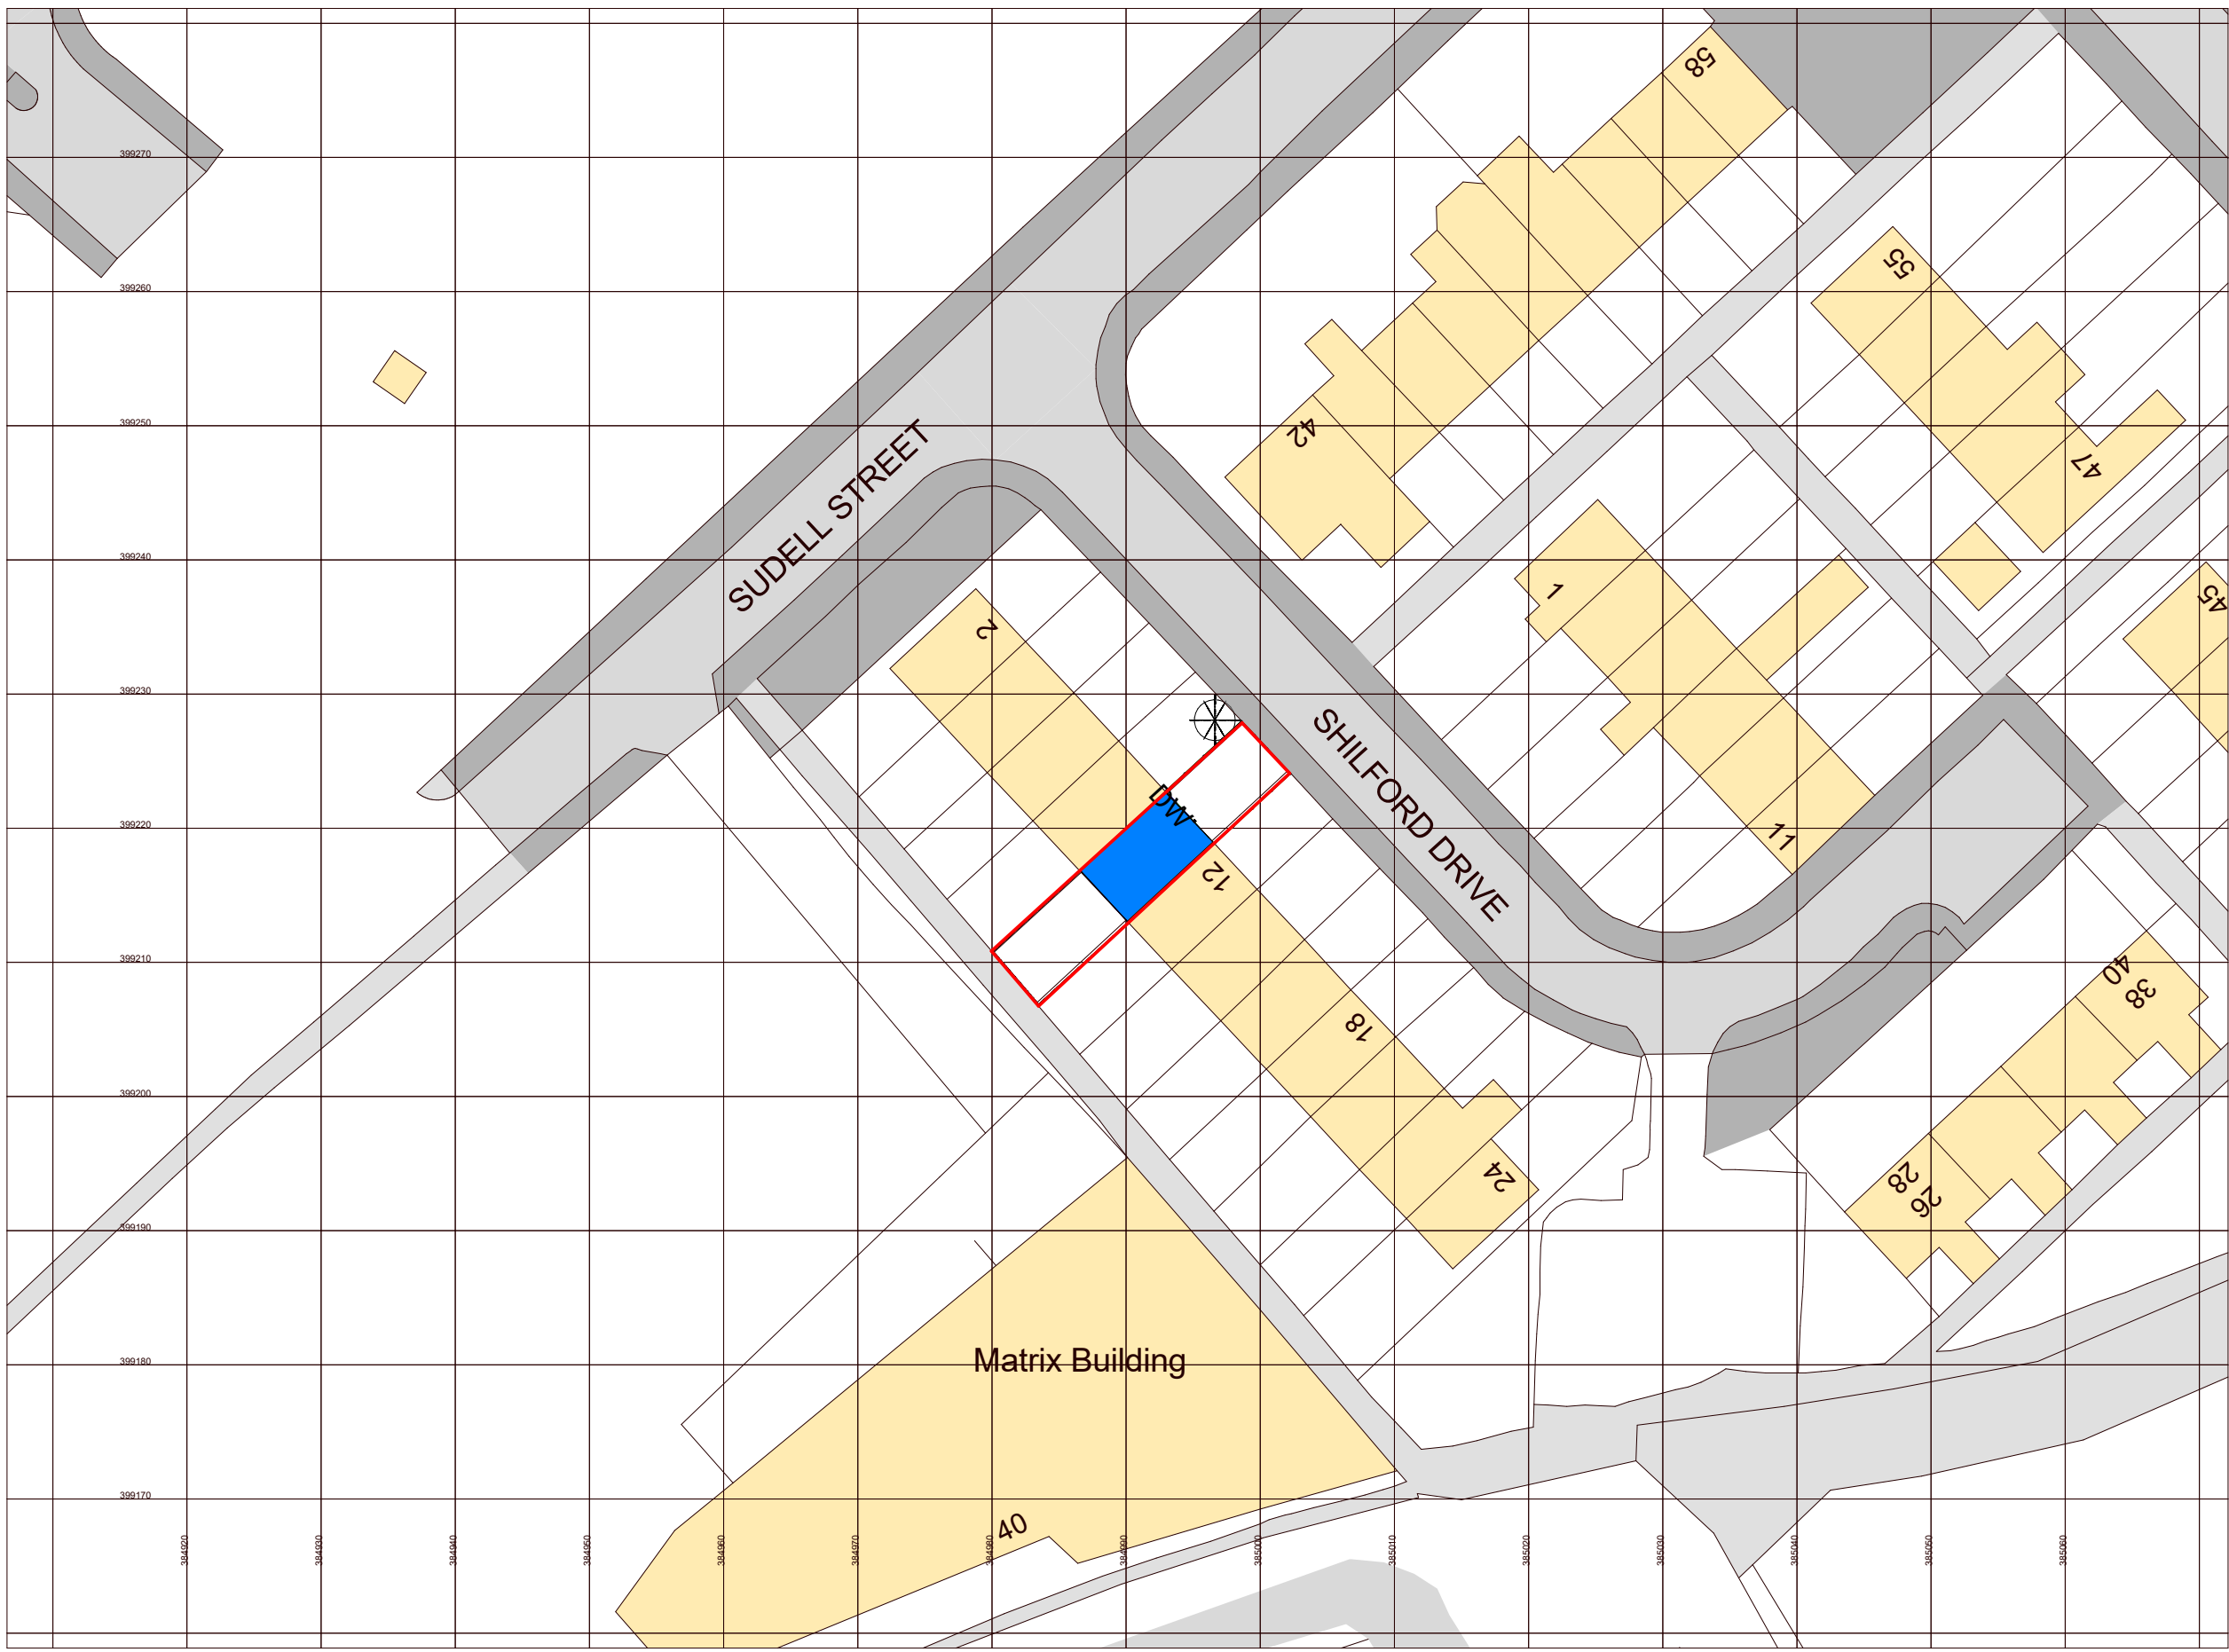

P01 Issued For Planning

01.07.22

Rev

Date



Architecture & Interiors

35 Praed St, Paddington, London, W2 1NR

T020 8014 8130

www.aga-associates.com

Client

Quincy Chuka

Project

10 Shilford Drive, Manchester, M4 4JG

Drawing

General Arrangement Site Wide Plan

GA Site Wide Plan

RJ Ref

Scale (A1)

Status

Revision

1037

1 : 500

Planning

P01

Drawing Number

1037-AGA-AZ-ZZ-DR-A-10100