


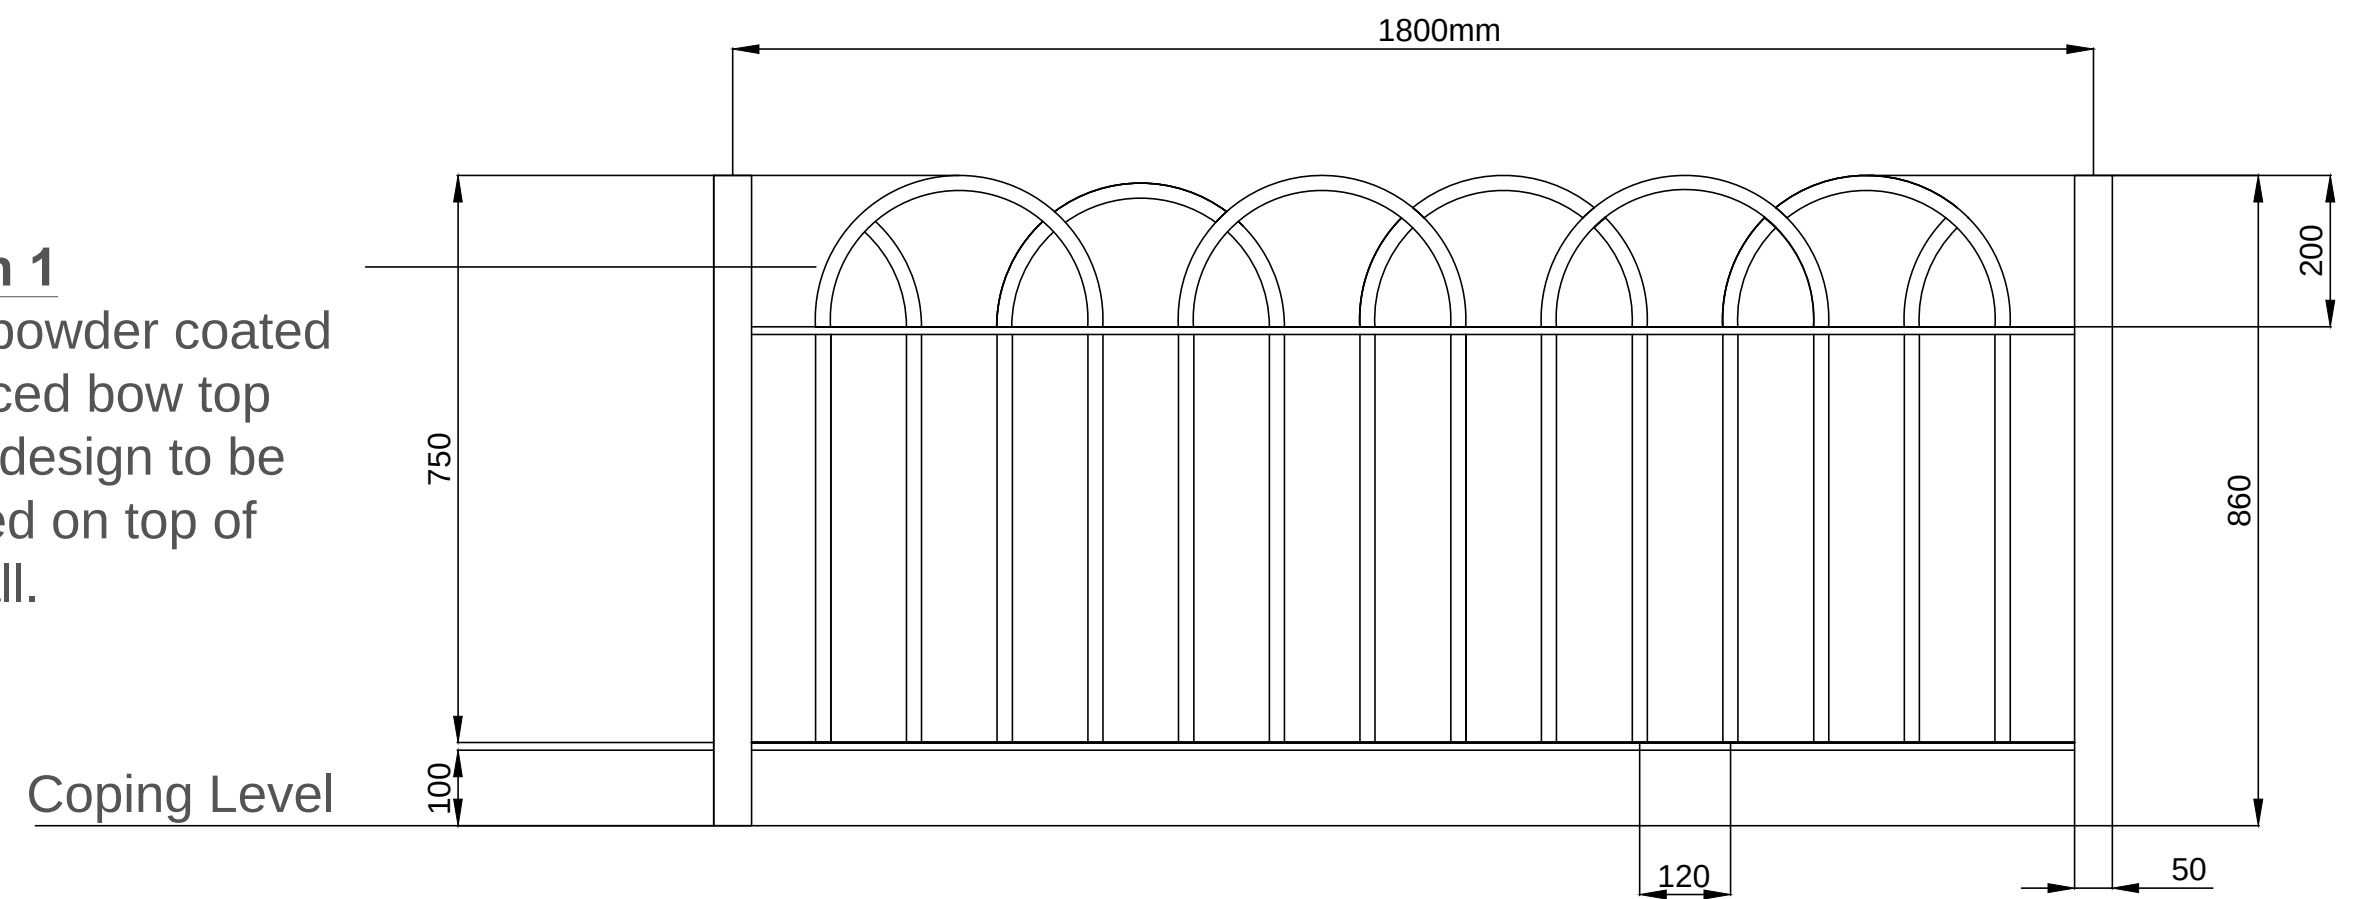


Proposed Elevation - Railing Option 1

Railing Options

Option 1
Black powder coated interlaced bow top railing design to be installed on top of the wall.



Option 2
Black powder coated bar top railing design.

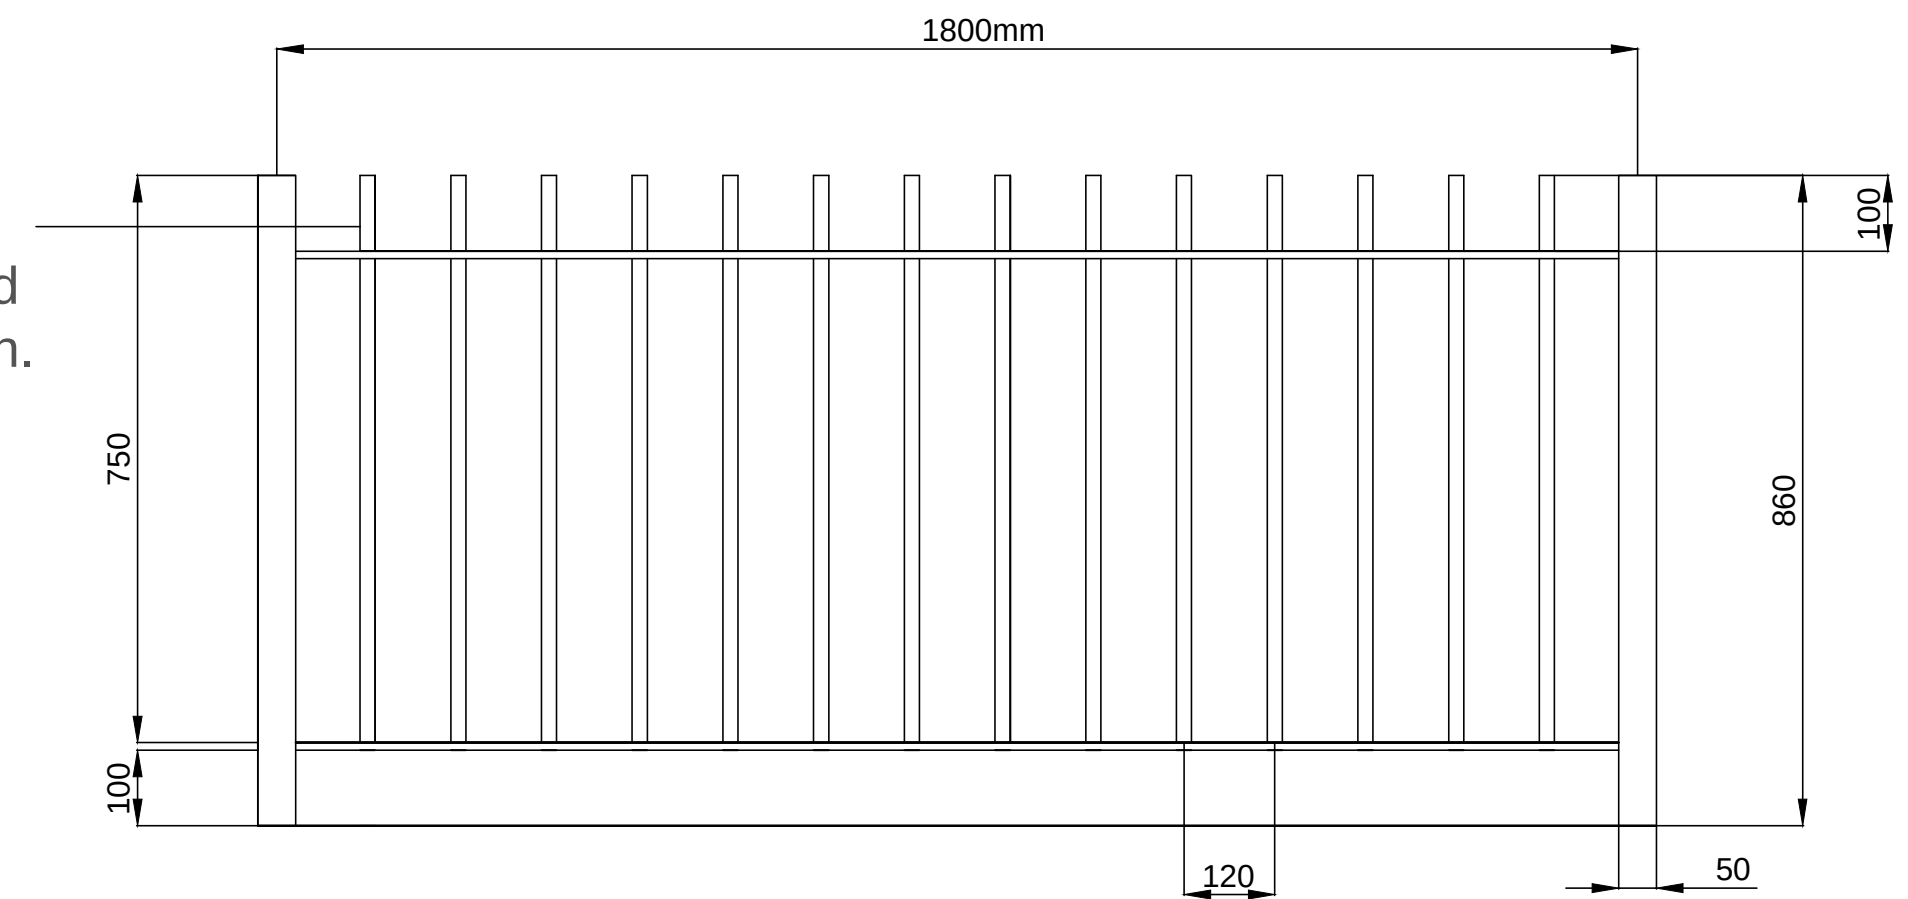

Scale: 1:10 @ A1

This drawing is to be read in conjunction with the following documents:-

- MCC_XX_XX_DR_B_001_S2 Site Location Plan Rev A
- MCC_XX_XX_DR_B_002_S2 Work Location Rev A
- MCC_XX_XX_DR_B_003_S2 Existing Elevation Rev A
- MCC_XX_XX_DR_B_004_S2 Proposed Elevation Rev A
- MCC_XX_XX_DR_B_005_S2 Retaining Wall Details Rev A
- MAN024-PEV-XX-ZZ-DR-S-5001_General Arrangement - Structural Details_P01
- MAN024-PEV-XX-ZZ-DR-S-5901_Masonry Details_P01
- AMP/44657.3 - Schedule of Works
- AMP/44657.3 - Existing Photographic Schedule
- Designer Risk Assessment
- PEP - General Information
- Project Execution Plan
- AMP/44657.3 Authority's Requirements - Information Required

All measurements and fixing details contained on this drawing are indicative only. This drawing should not be used for setting out.

NOTES:

- ALL DIMENSIONS ARE IN MILLIMETRES UNLESS OTHERWISE STATED.
- THIS DRAWING IS TO BE READ IN CONJUNCTION WITH ALL OTHER RELEVANT DOCUMENTATION.
- DO NOT SCALE FROM THIS DRAWING, ALL DIMENSIONS TO BE CONFIRMED ON SITE.



MANCHESTER CITY COUNCIL
Capital Programmes Division

Manchester City Council
PO Box 532, Town Hall
Manchester
M60 2LA

DRAWING STATUS **Target Cost**

PROPERTY TITLE
Stenner Lane
Didsbury
M20 2RQ

UPRN DFE NO.
-


PROJECT TITLE
Fletcher Moss Botanical Gardens
Stenner Lane Boundary Walls

DRAWING TITLE
Proposed Elevation & Railing Options

JOB NO. AMP44657 DATE 15/07/2022 REV A

SCALE Various@A1 AUTHOR RAH CHECKED BY CS APPROVED BY

DRAWING NO.
MCC_XX_XX_DR_B_004_S2

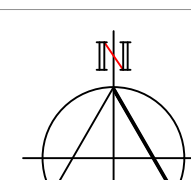

No part of this drawing or data file may be reproduced without prior written permission of the Manchester City Council or approved representative.

Contains OS data © Crown copyright and database 2019 . Ordnance Survey100019568.
1:1250
