

52 PRINCESS STREET

L1 MEETING ROOM | GA & FURNITURE

TENDER

THIS DRAWING IS PROTECTED UNDER COPYRIGHT AND AT NO TIME MUST ANY PORTION OF THIS DRAWING BE REPRODUCED OR COPIED IN ANYWAY WITHOUT THE PERMISSION OF RU CREATIVE LTD.

ALL DIMENSIONS MUST BE CHECKED ON SITE AND NOT SCALED FROM THIS DRAWING.

SUBJECT TO SITE SURVEY


IMPORTANT NOTE

THIS DRAWING SHOWS DESIGN INTENT AND IS SUBJECT TO SITE CONDITIONS . ANY PART OF THE DESIGN THAT CONTRADICTS BEST PRACTICE THEN PLEASE MAKE THE DESIGN TEAM AWARE. SITE SURVEY REQUIRED PRIOR TO PLACING ORDERS.

FURNITURE SPECIFICATION




1) NARBUTAS > NOVA WOOD MEETING > 2800 x 1400MM > OAK INSERT WITH UK POWER SOCKETS > DRAW GREY TOP AND EDGE > BLACK METAL PARTS > W2 ASH STAINED LIGHT GREY LEGS

2) TWIST & SIT> CHAIR > NO ARMS > FABRIC > INTERIOR > L12 LIGHT GREY MELANGE > EXTERIOR > D20 GRAPHITE GREY (RNN) > BLACK ASH WOOD LEGS > SDA040

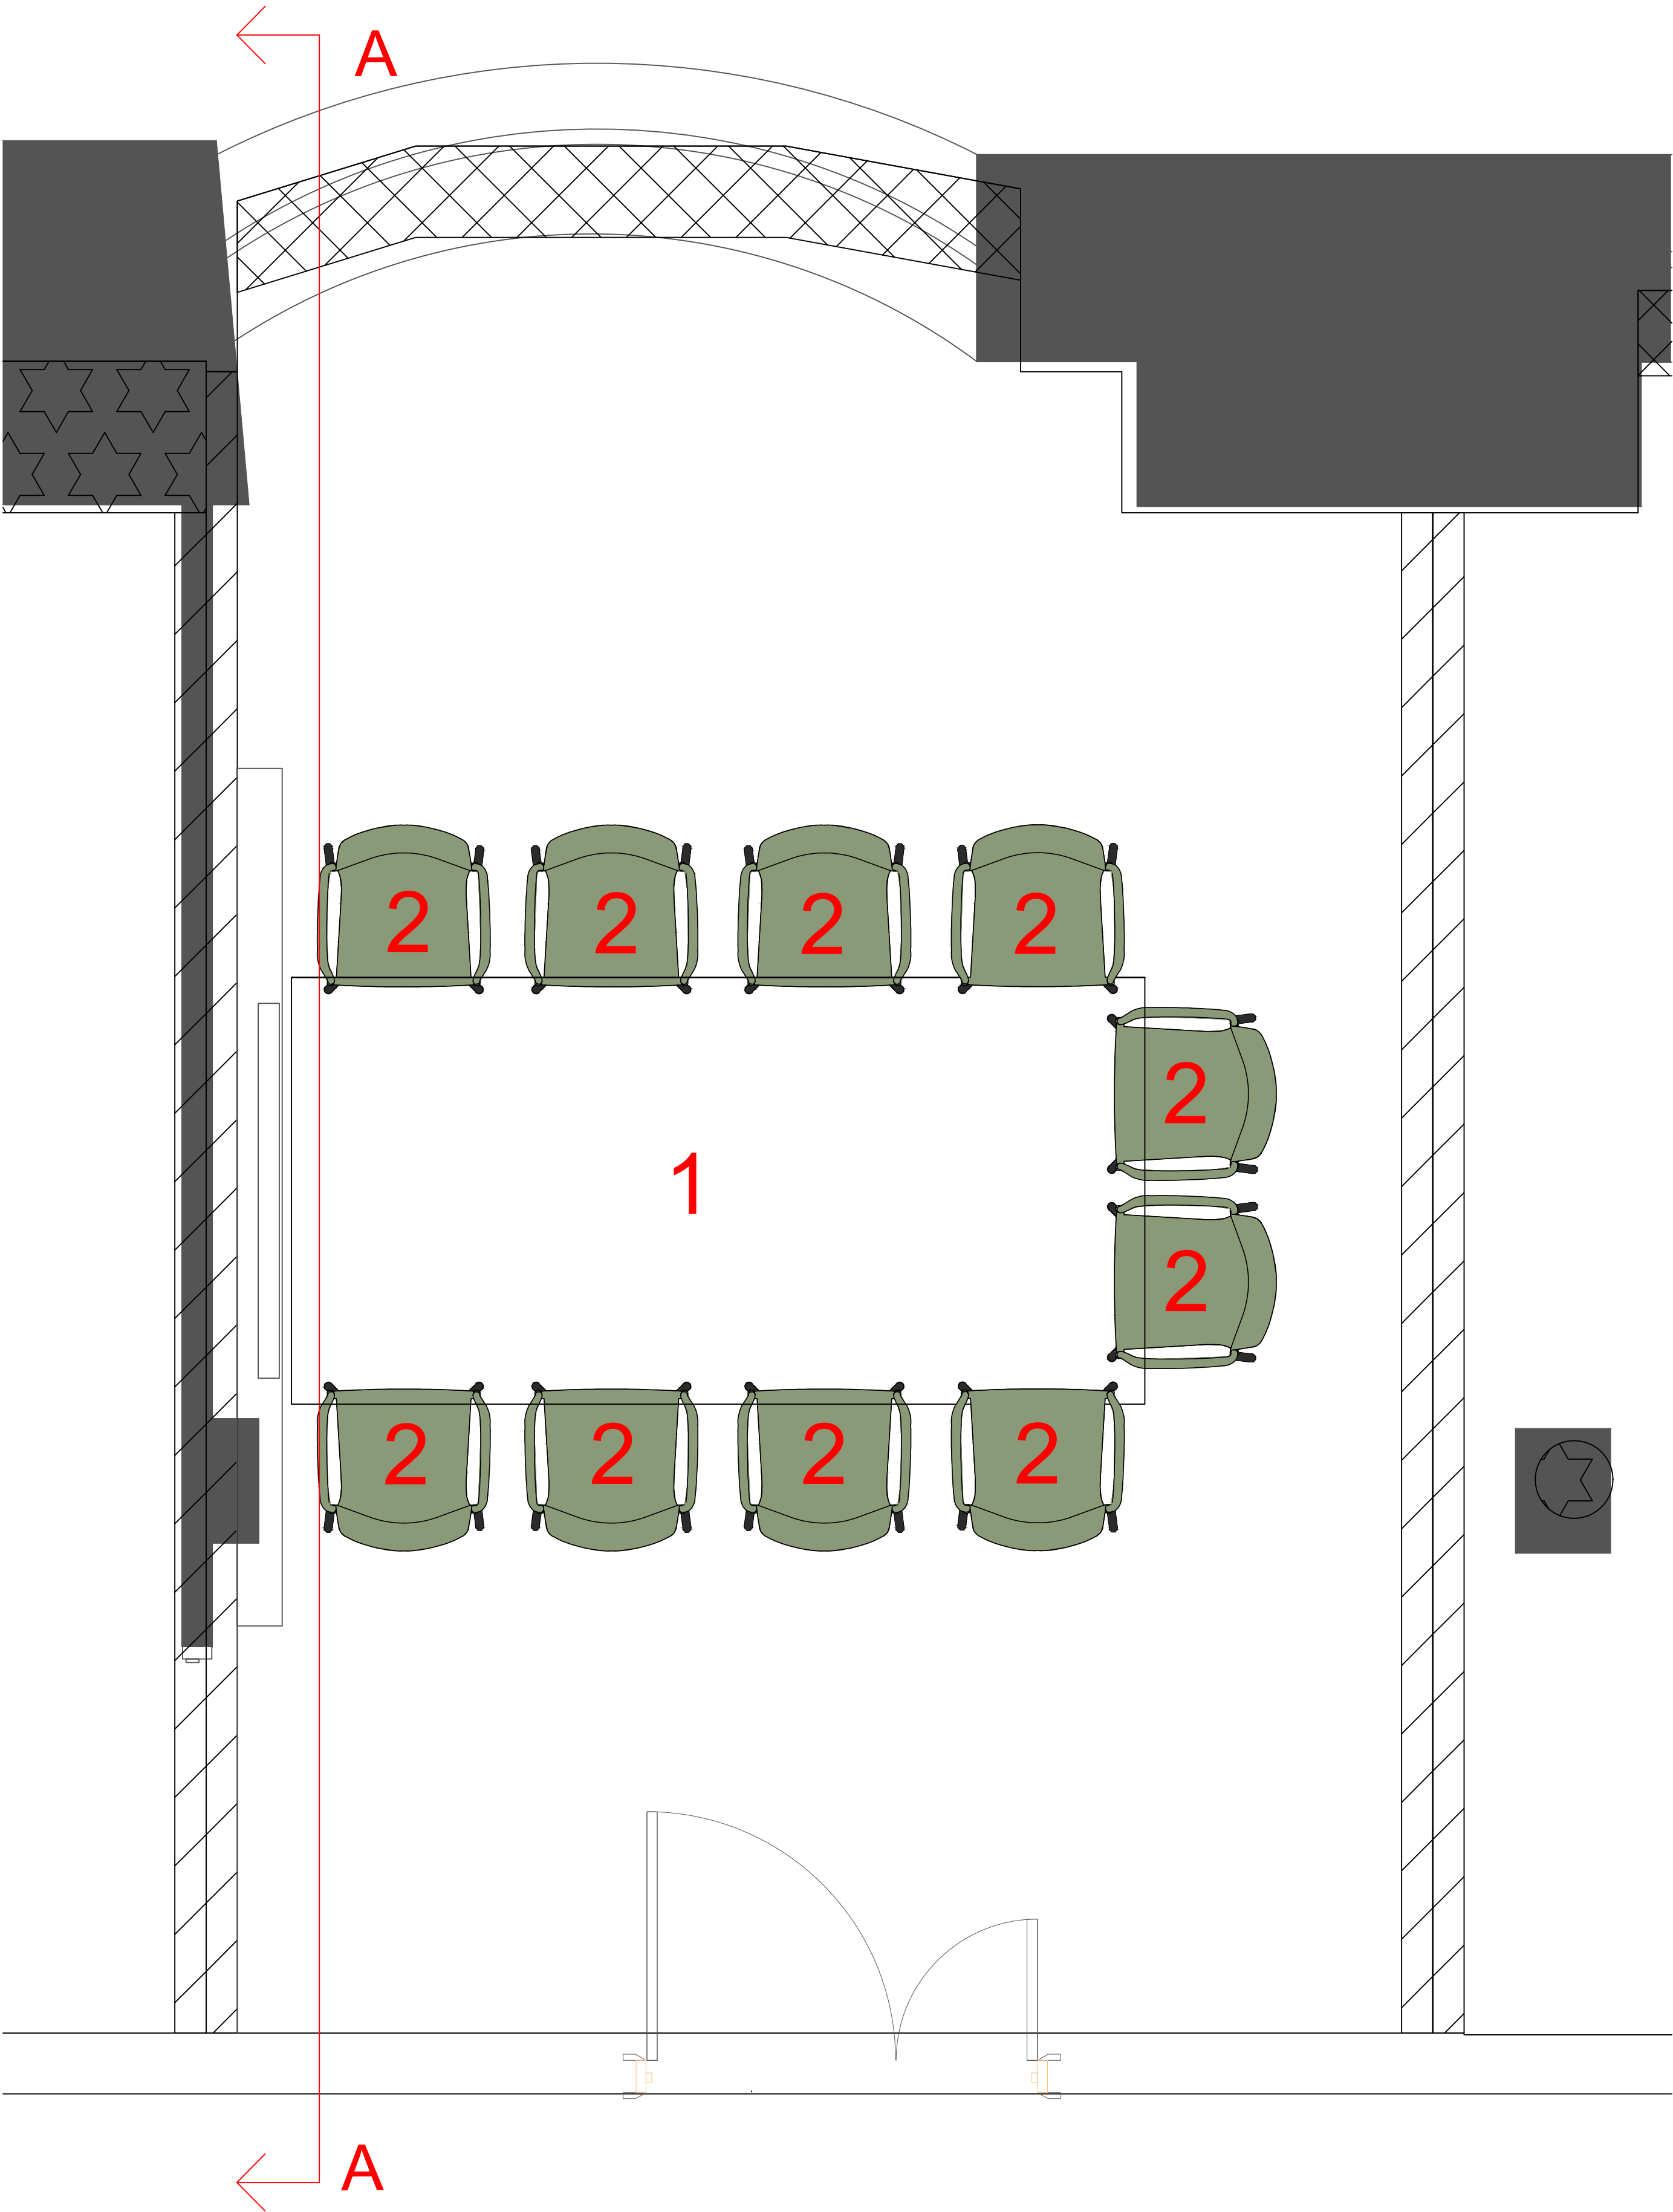

PROPOSED MEETING TABLE AND CHAIRS

(SUGGESTED CHAIR FABRIC NOT REPRESENTED IN VISUAL)

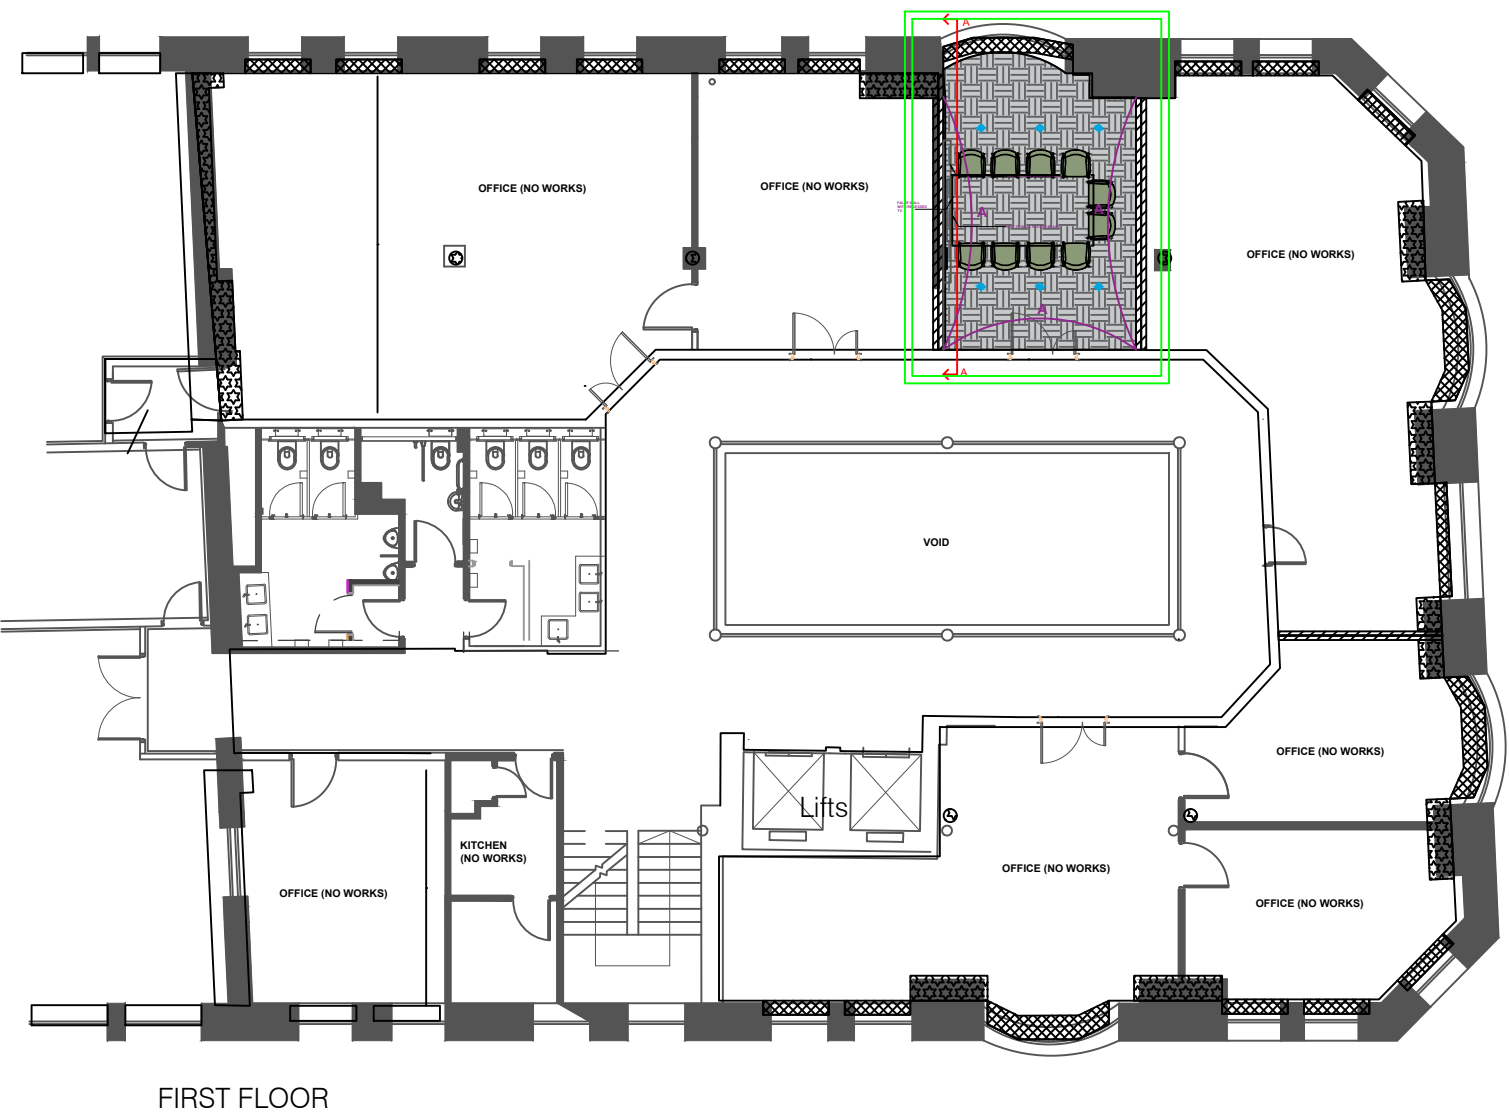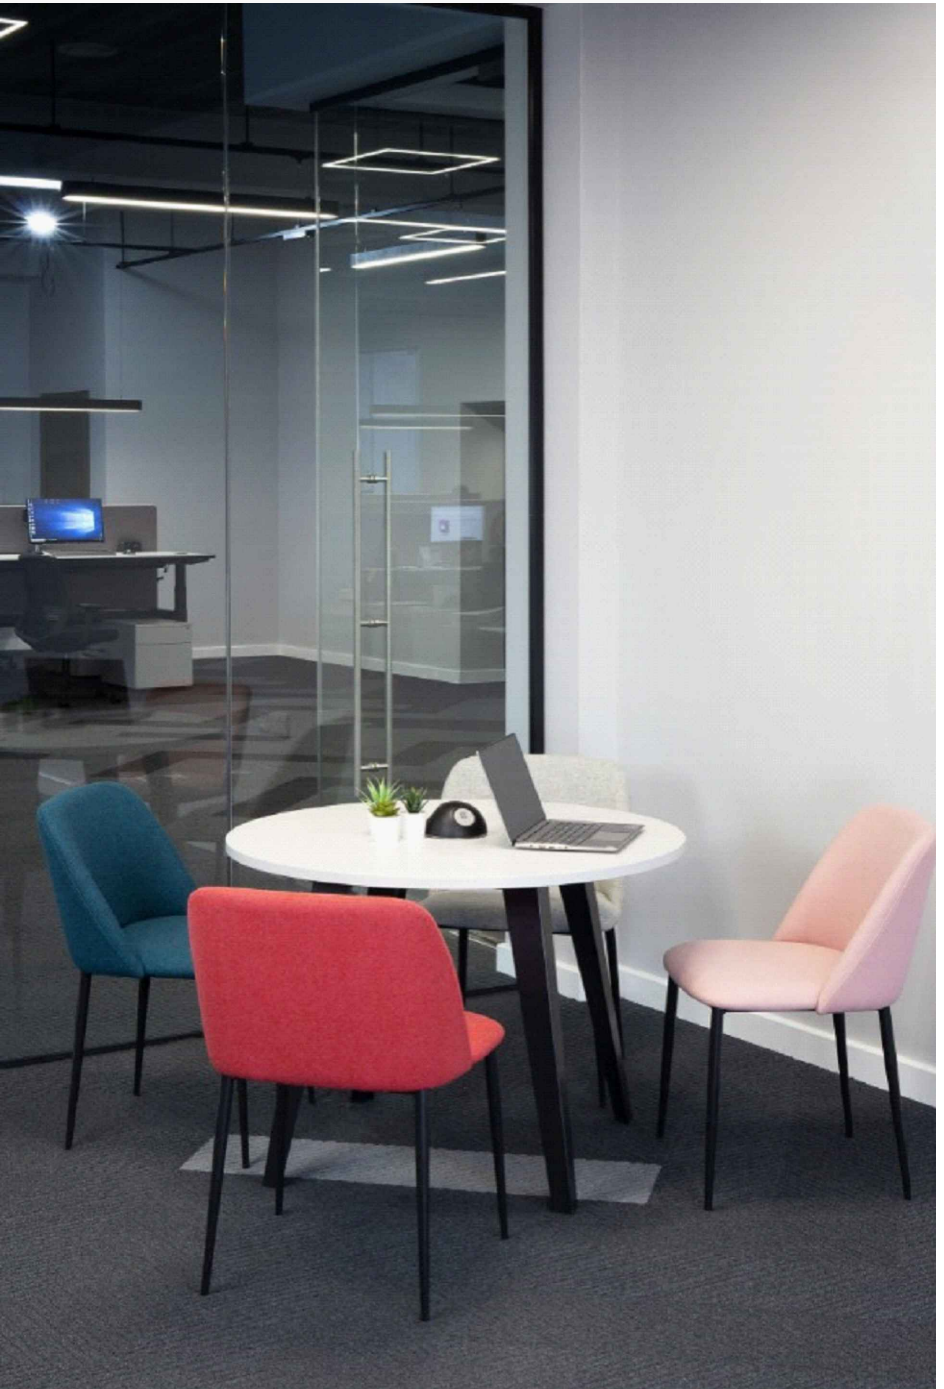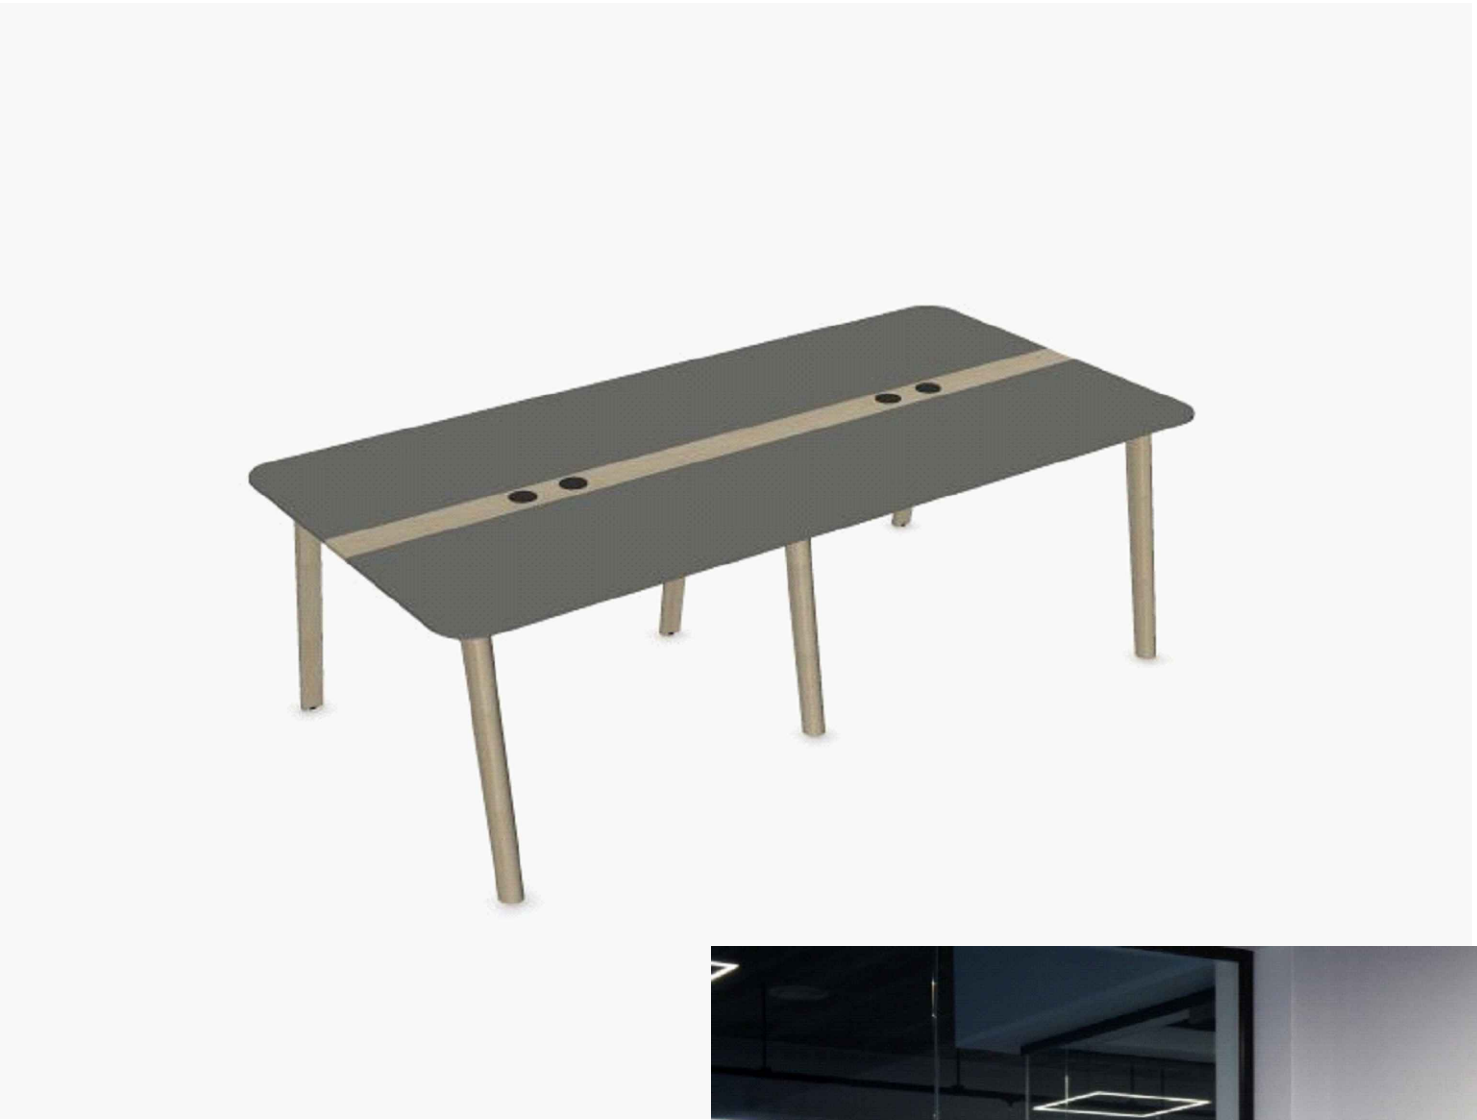

LOCATION PLAN (NTS)

REV	DETAILS	BY	DATE
2	FURNITURE SPEC & QUANTITIES	RU	05.07.22
1	FURNITURE SPEC	RU	16.06.22

ruCREATIVE

6.34 WINDSOR HOUSE
HARROGATE HG1 2PW
TELEPHONE: 01423 52 02 69
EMAIL: INFO@RUCREATIVE.CO.UK
WEB: WWW.RUCREATIVE.CO.UK

CLIENT

ADAPT REAL ESTATE

PROJECT

52 PRINCESS STREET
MANCHESTER
M1 6JX

TITLE

GA & FURNITURE

SCALE	DATE	DESIGNER	CHECKED BY
1:15 @ A1	08.12.21	JBH	RU

DRAWING NO.

PROJECT NO.	BUILDING	LEVEL	DRAWING NO.	REV
52.PRIN.ST	52PS	L1	M1-GA019	2