


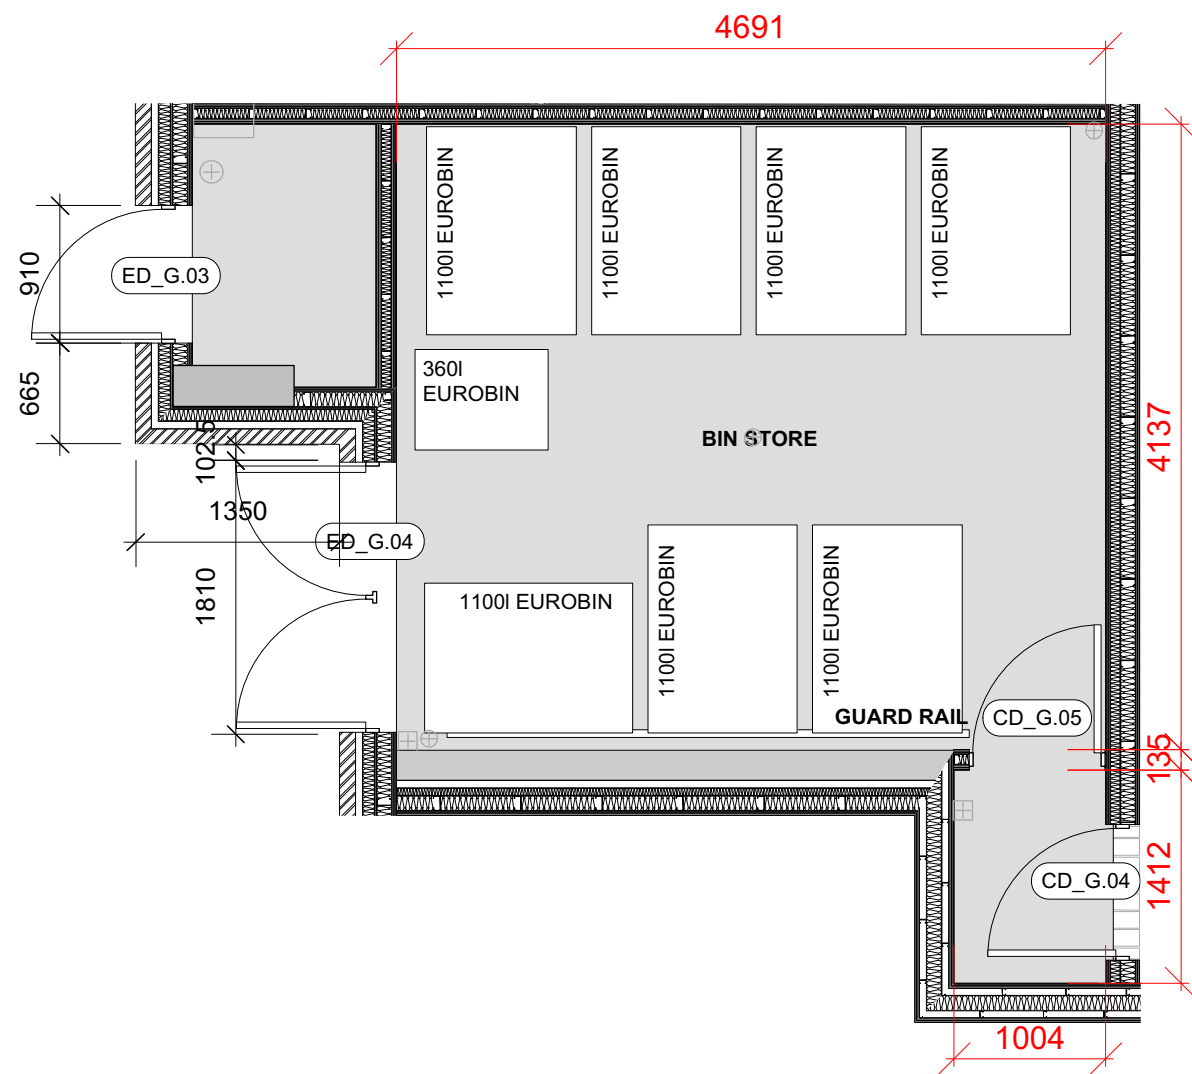

BIN STORE AREA = 19.4sqm



REVISION	DATE	DESCRIPTION

CLIENT: PRESTBURY ESTATES	
PROJECT: SLATE WHARF	
ADDRESS: SLATE WHARF, MANCHESTER, M15 4ST	
DRAWING TITLE: REFUSE STORE	
SCALE: 1:50 @ A3	DATE: JULY 2022
DRAWING NO: A615_C_800	