




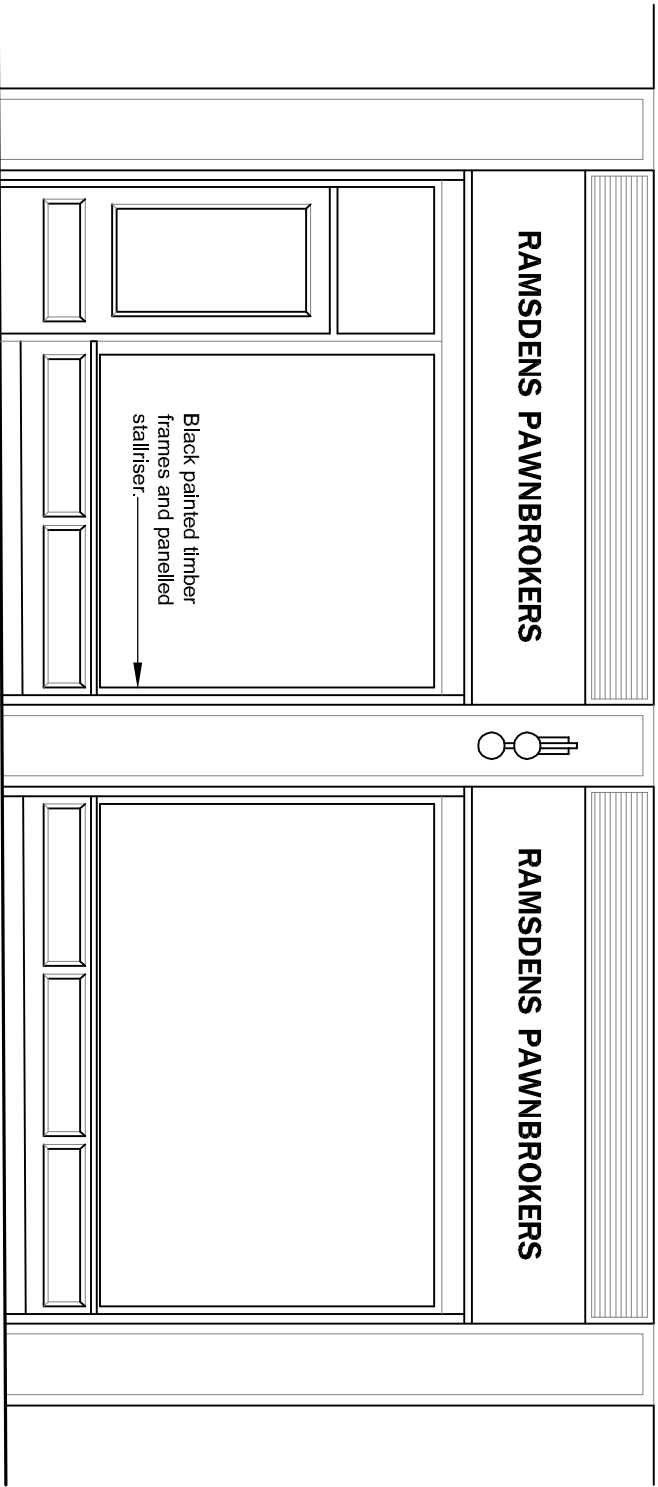


EXISTING SHOP FRONT

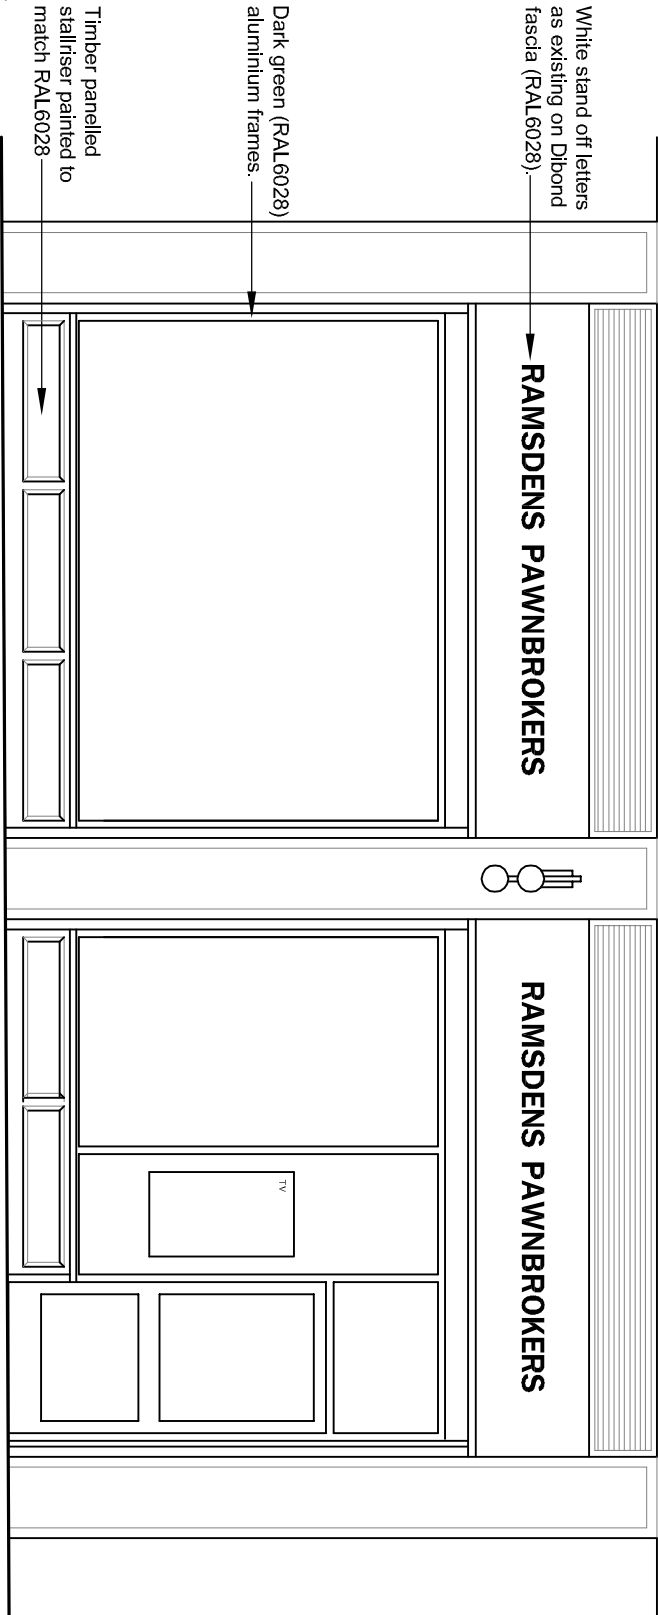

PROPOSED SHOP FRONT

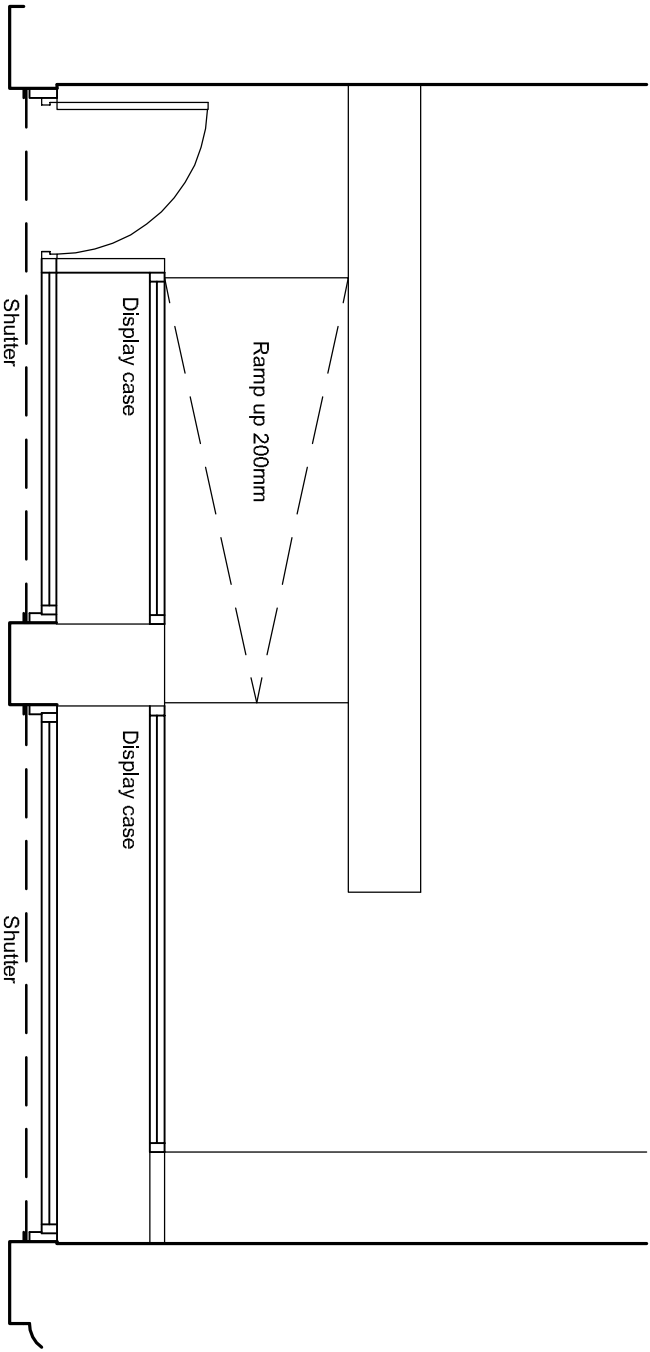

EXISTING SHOP FRONT PLAN

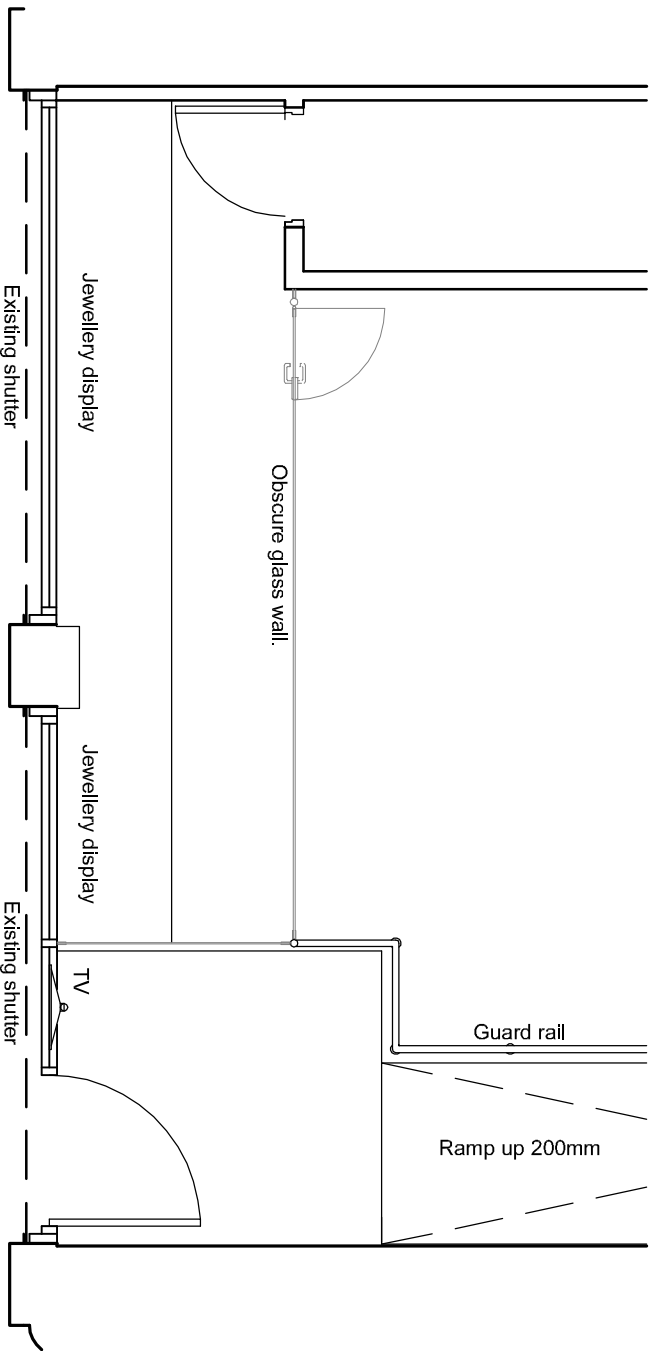

PROPOSED SHOP FRONT PLAN

Revision A. Stallriser added. Colour changed. Further details added. 04 Apr 22

Client	RAMSDENS FINANCIAL LTD		Peter Rudsdale - Architectural Services 20 Church Street, Castleton, Whitby, North Yorkshire, YO21 2EQ	
Project	1 KING STREET, MANCHESTER, M2 6AW		T. 01287 660859 M. 07931 850633	
Drawing	SHOP FRONT AS EXISTING AND AS PROPOSED		E. peterrudsdale@hotmail.co.uk	
Scale	1:50	Date	18 Feb 22	Drawing No. 2122-05 Rev A

