






NORTH INTERNAL ELEVATION

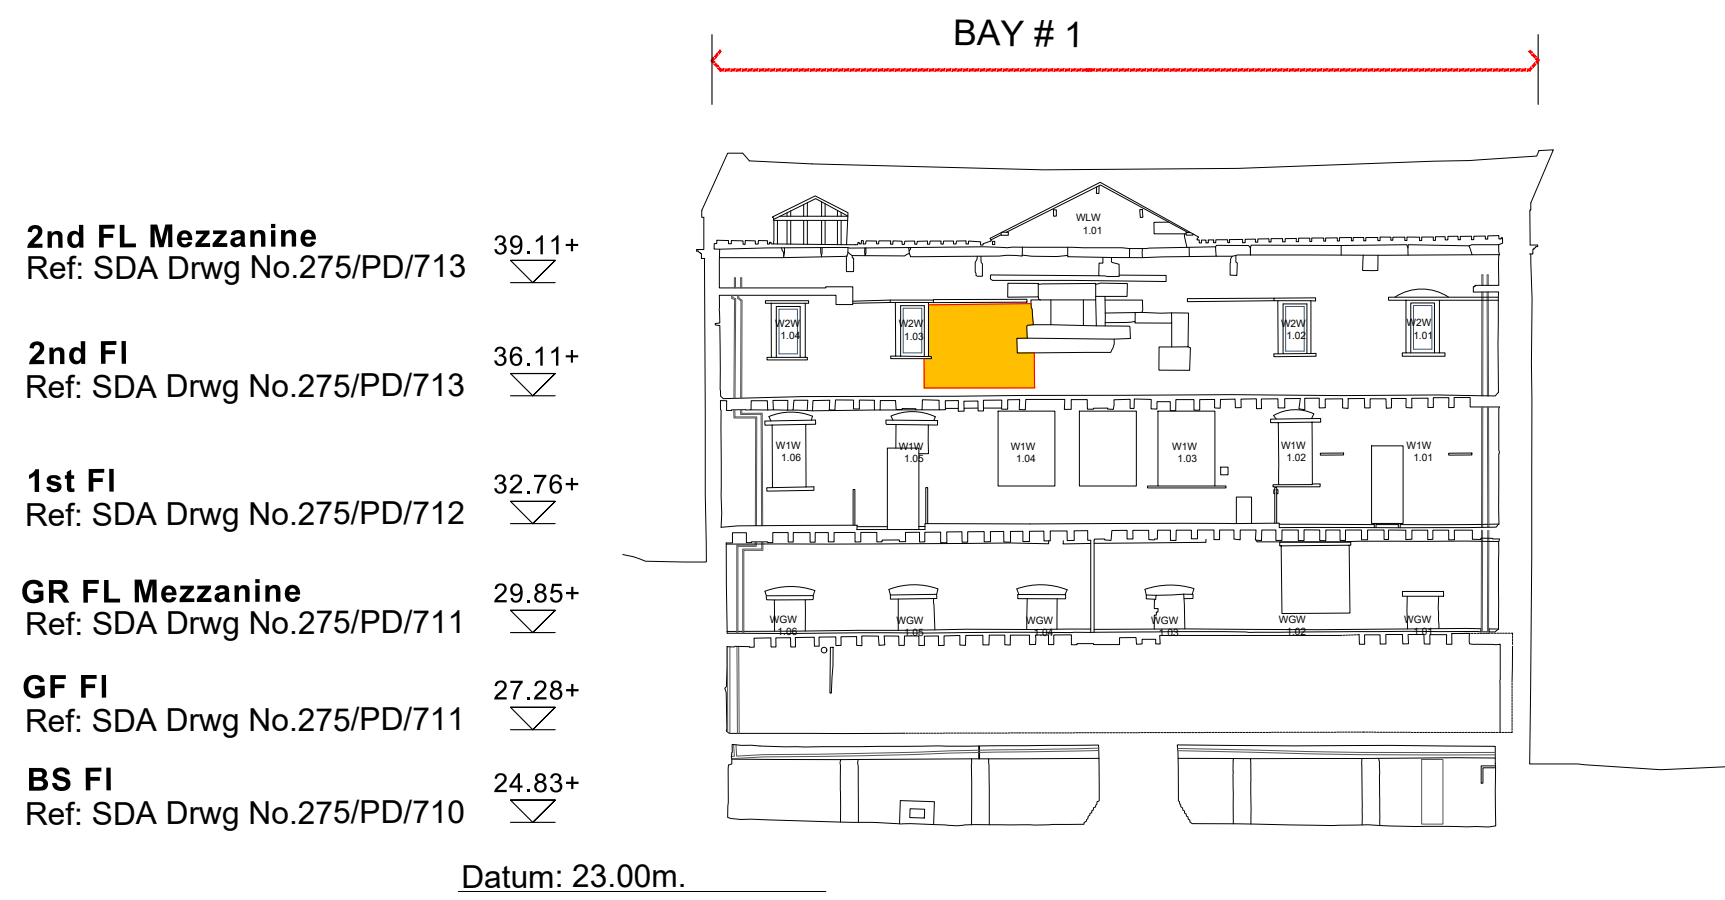

WEST INTERNAL ELEVATION

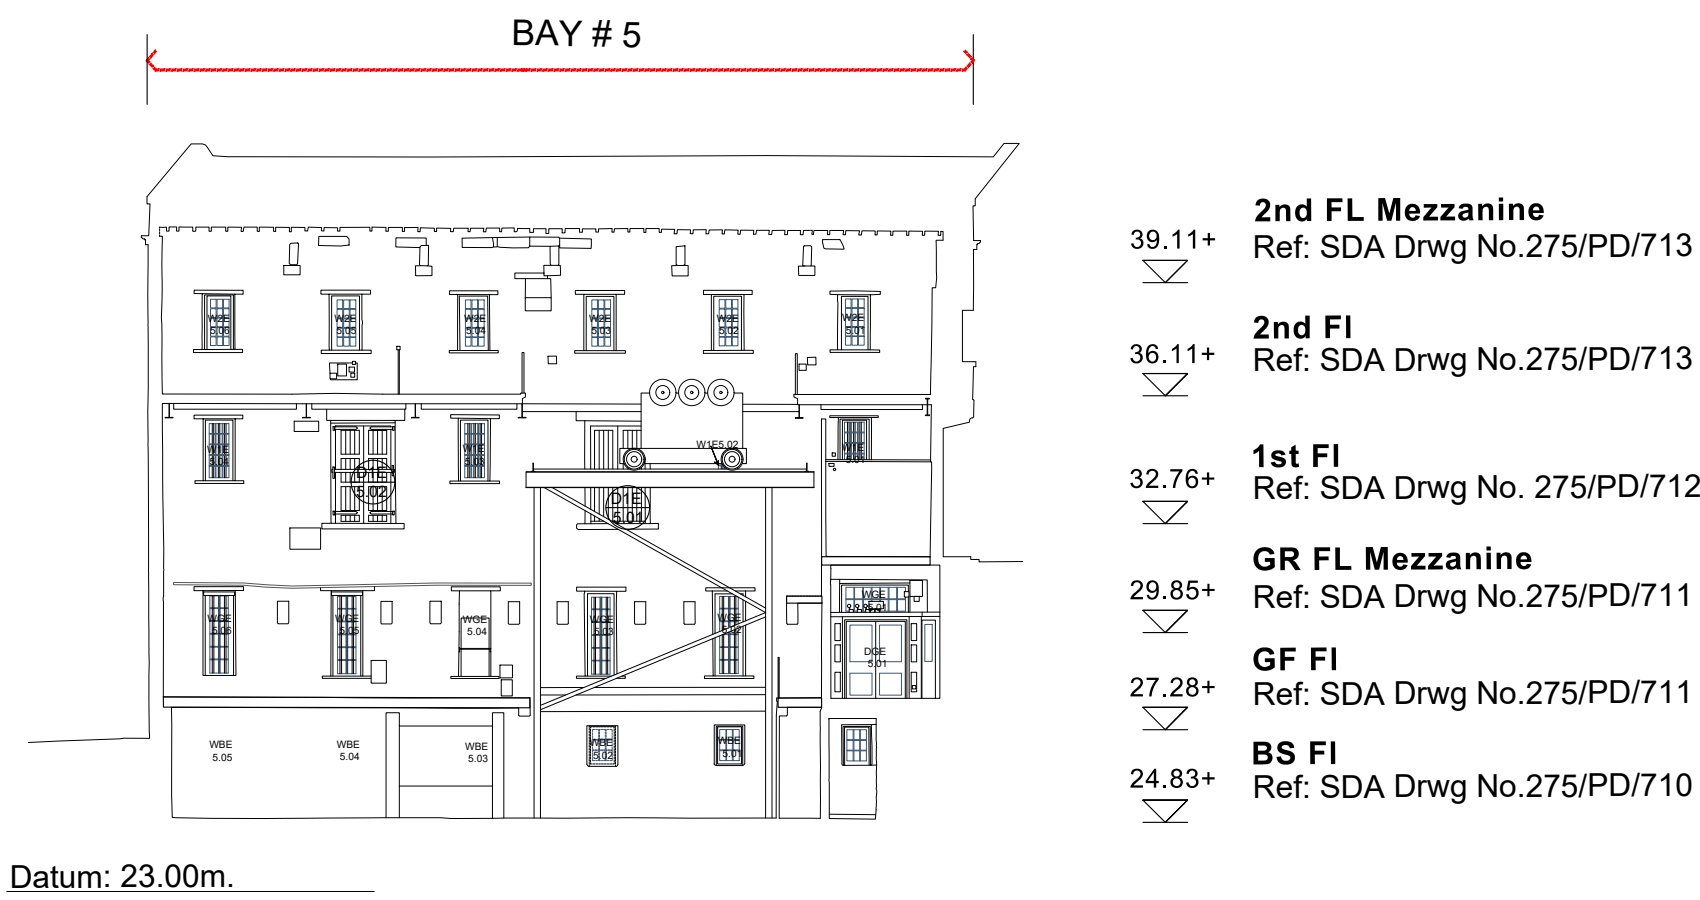

EAST INTERNAL ELEVATION

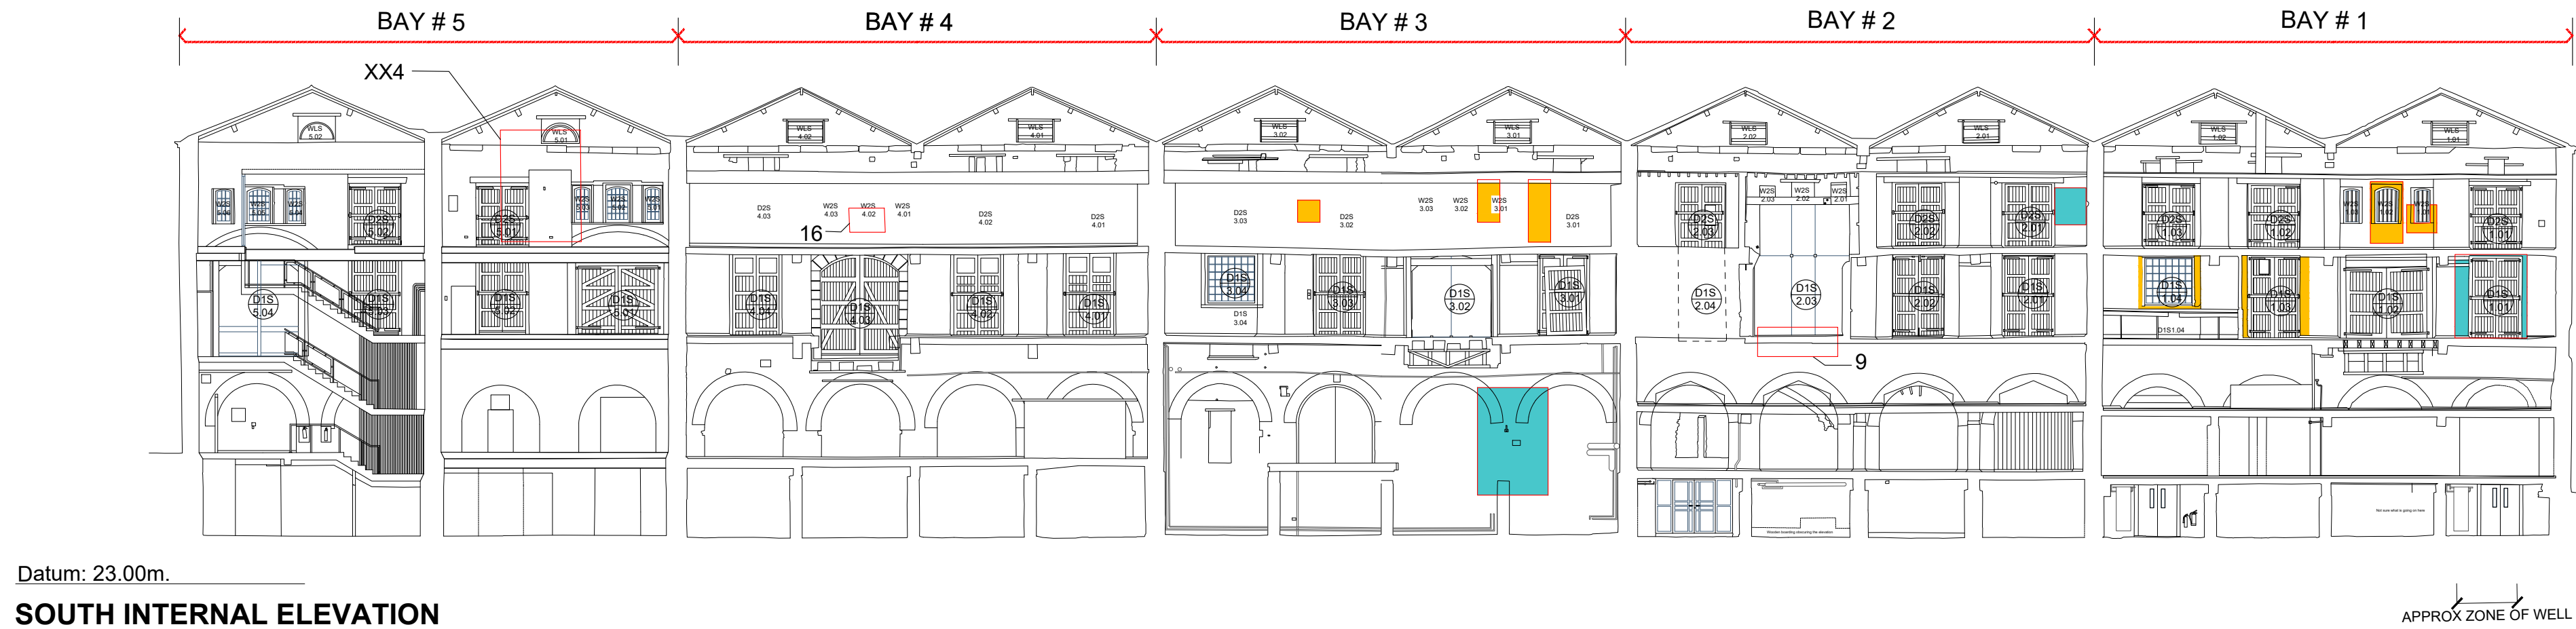

SOUTH INTERNAL ELEVATION

PROPOSED WORKS TO EXISTING BUILDING: INTERNAL ELEVATIONS GA 1:400 @ A3 1:200 @ A1

SCHEDULE OF WORKS

EXTERNAL STONE REPAIRS:
16. Crack repair to stone sills/lintels & repoint with lime where repairs undertaken (ref SE)

INTERNAL BRICK REPAIRS
19. Brick repair or replacement & repoint with lime where repairs undertaken (ref SE)
20. Localised repointing with lime mortar (ref SE)

WORKS TO BE CONFIRMED
XX1.Remove timber and make good (as SDA A0067)
XX2.Remove timber and make good (as SDA A0035)
XX3. Remove white stains to brick wall (as SDA 0059)
XX4. Remove white stains to brick wall (as SDA A0069)

39.11+ **2nd FL Mezzanine**
Ref: SDA Drwg No.275/PD/713
36.11+ **2nd FI**
Ref: SDA Drwg No.275/PD/713
32.76+ **1st FI**
Ref: SDA Drwg No. 275/PD/712
29.85+ **GR FL Mezzanine**
Ref: SDA Drwg No.275/PD/711
27.28+ **GF FI**
Ref: SDA Drwg No.275/PD/711
24.83+ **BS FI**
Ref: SDA Drwg No.275/PD/710

39.11+ **2nd FL Mezzanine**
Ref: SDA Drwg No.275/PD/713
36.11+ **2nd FI**
Ref: SDA Drwg No.275/PD/713
32.76+ **1st FI**
Ref: SDA Drwg No. 275/PD/712
29.85+ **GR FL Mezzanine**
Ref: SDA Drwg No.275/PD/711
27.28+ **GF FI**
Ref: SDA Drwg No.275/PD/711
24.83+ **BS FI**
Ref: SDA Drwg No.275/PD/710

Works as items 19 in schedule of works
Works as items 20 in schedule of works

BASED ON MEASURED SURVEY BY GREEN HATCH, 2018					
JOB TITLE Essential Repairs 1830 Warehouse. Science & Industry Museum M3 4FP	JOB NO. 275	DRWG. TITLE Proposed works to existing building: Internal elevation GA	STATUS Planning		
		DRWG. NO. 275/ PD / 750 (A1 ORIGINAL FORMAT)	REV:	SCALE: 1:400@A3 1:200@A1	
Studiodownie	TEL: +44 (0) 20 7299 7766 info@studiodownie.com	All dimensions to be checked on site by the Contractor and confirmed with the Architect prior to construction. Do not scale off this drawing.		Drawn by: JP	DATE: 03/02/23
ARCHITECTS LLP					