



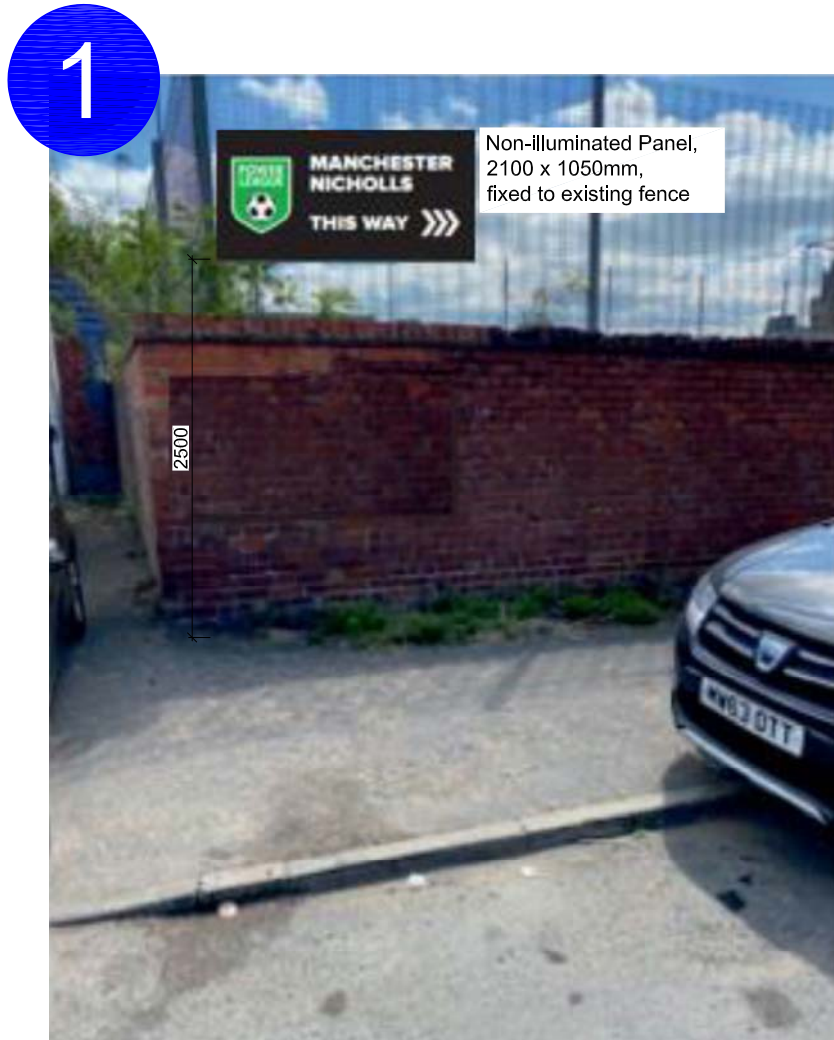

Location 1 Photomontage



not to scale

Material: 3mm thk Dibond
Composite Panel

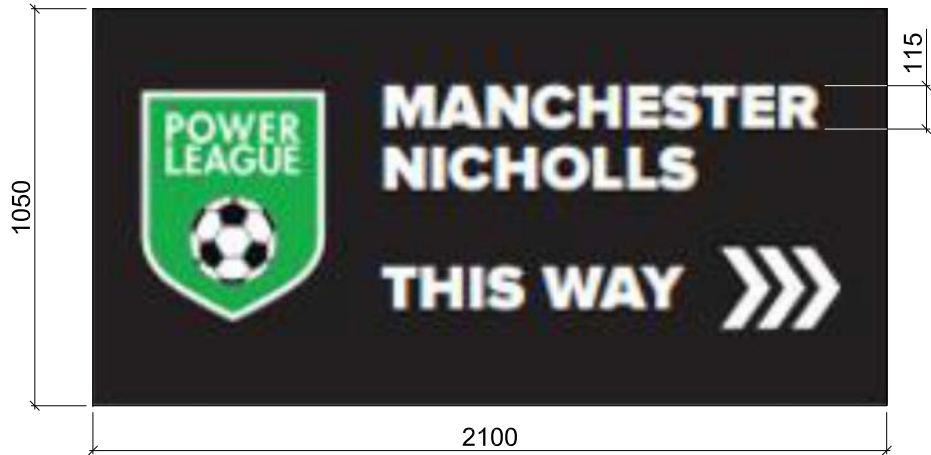

Location 1 Sign
(non-illuminated)

Scale 1:20 @ A3

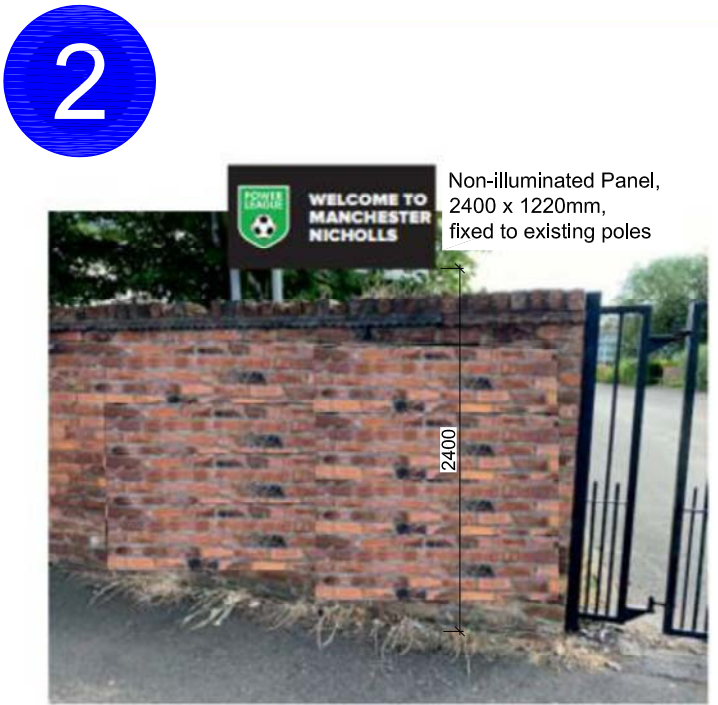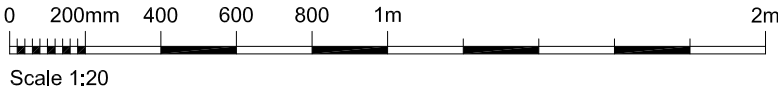

Location 2 Photomontage

not to scale

Material: 3mm thk Dibond
Composite Panel



Location 2 Sign
(non-illuminated)

Scale 1:20 @ A3

Drawing Title SIGNAGE LOCATIONS 1 & 2			Project NICHOLLS COMMUNITY FOOTBALL CENTRE, DALBERG ST, MANCHESTER M12 6BN SIGNAGE PROPOSALS	Notes	Drawing No. S2	
Scale 1:20 @ A3	Date JULY 2022	Rev. A				