




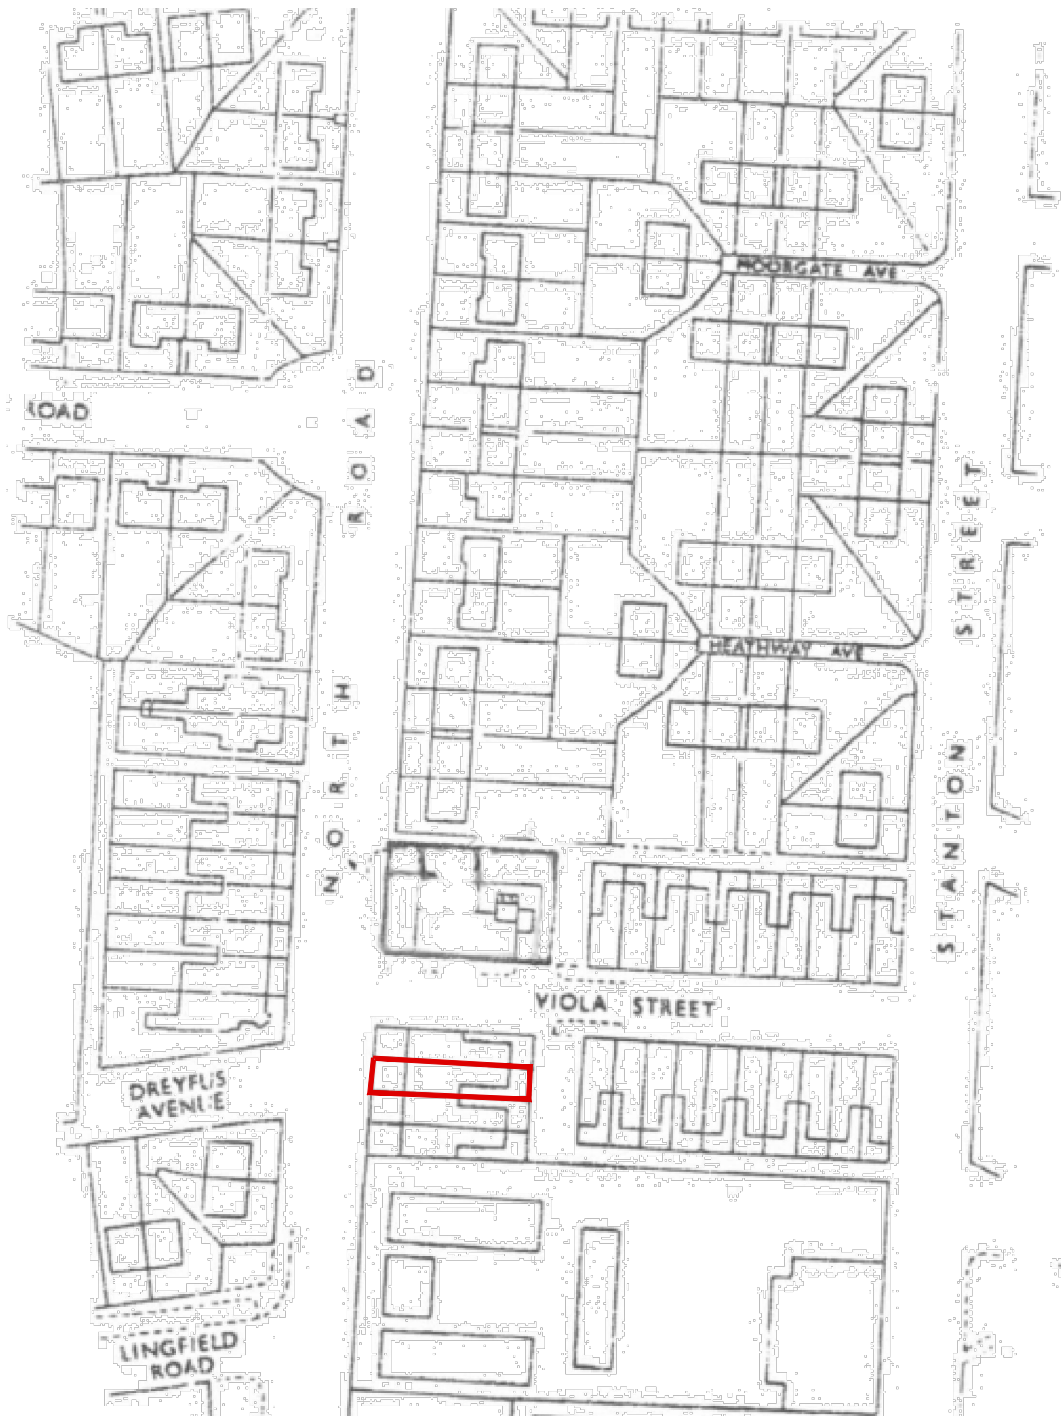

LOCATION PLAN
scale = 1:1250

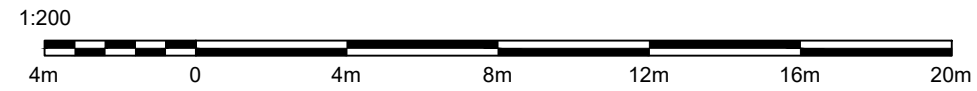

NORTH ROAD

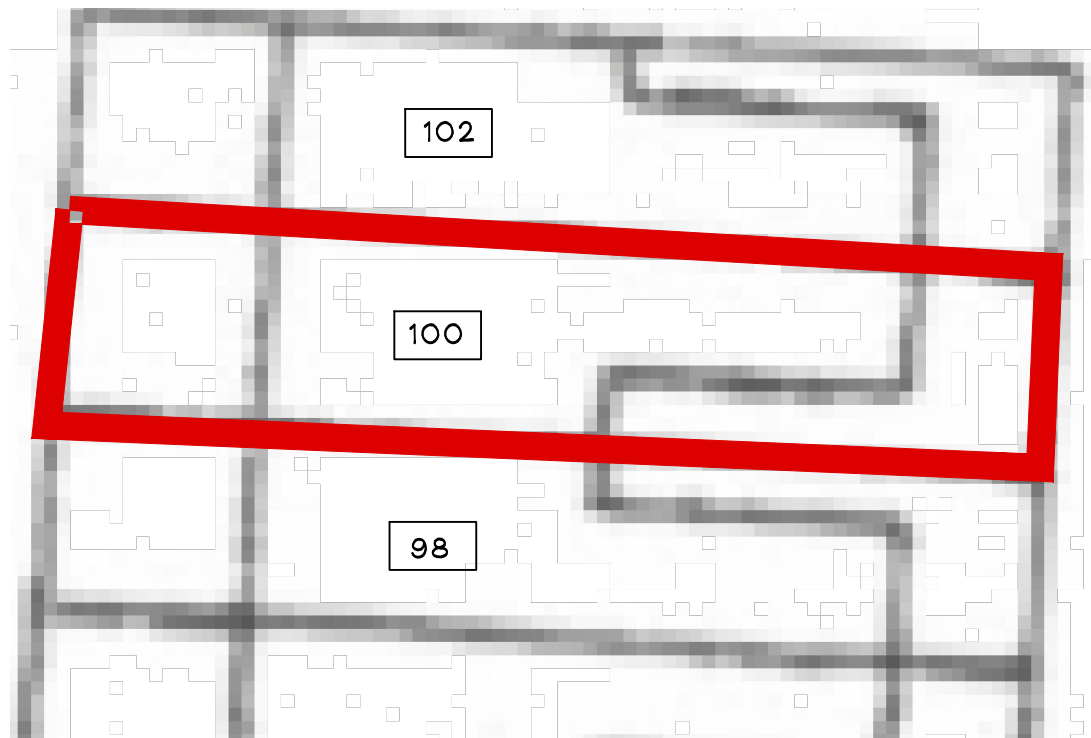


BLOCK PLAN
scale = 1:200



EXISTING FRONT
Showing Materials. scale =

Notes:

1. THE COPYRIGHT OF THIS DRAWING IS VESTED IN MPD BUILT ENVIRONMENT. AND IT MAY NOT BE REPRODUCED IN WHOLE OR PART OR USED FOR THE MANUFACTURE OF ANY ARTICLE WITHOUT THE EXPRESS PERMISSION OF THE COPYRIGHT HOLDERS. 2. VERIFY ALL MEASUREMENTS ON SITE. 3. THIS DRAWING IS TO BE READ IN CONJUNCTION WITH ALL RELEVANT ARCHITECTURE, DESIGN CONSULTANTS DRAWINGS AND SPECIFICATIONS.

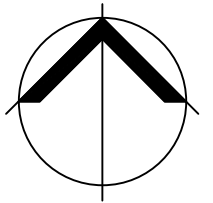

REV:	DESCRIPTION:	BY:	DATE:
STATUS:	PLANNING		



Mill Lane, Newton-le-Willows, Merseyside, WA12 8BT
E: info@mpdbuiltenv.co.uk, T: 01925 357008

CLIENT:

SITE:	100 North Road		
TITLE:	Location & Block Plans Photo of Front		
SCALE AT A3:	DATE:	DRAWN:	CHECKED:
noted	Jul'22	SR	SR
PROJECT NO:	DRAWING NO:	REVISION:	
MPD15	PL01		