
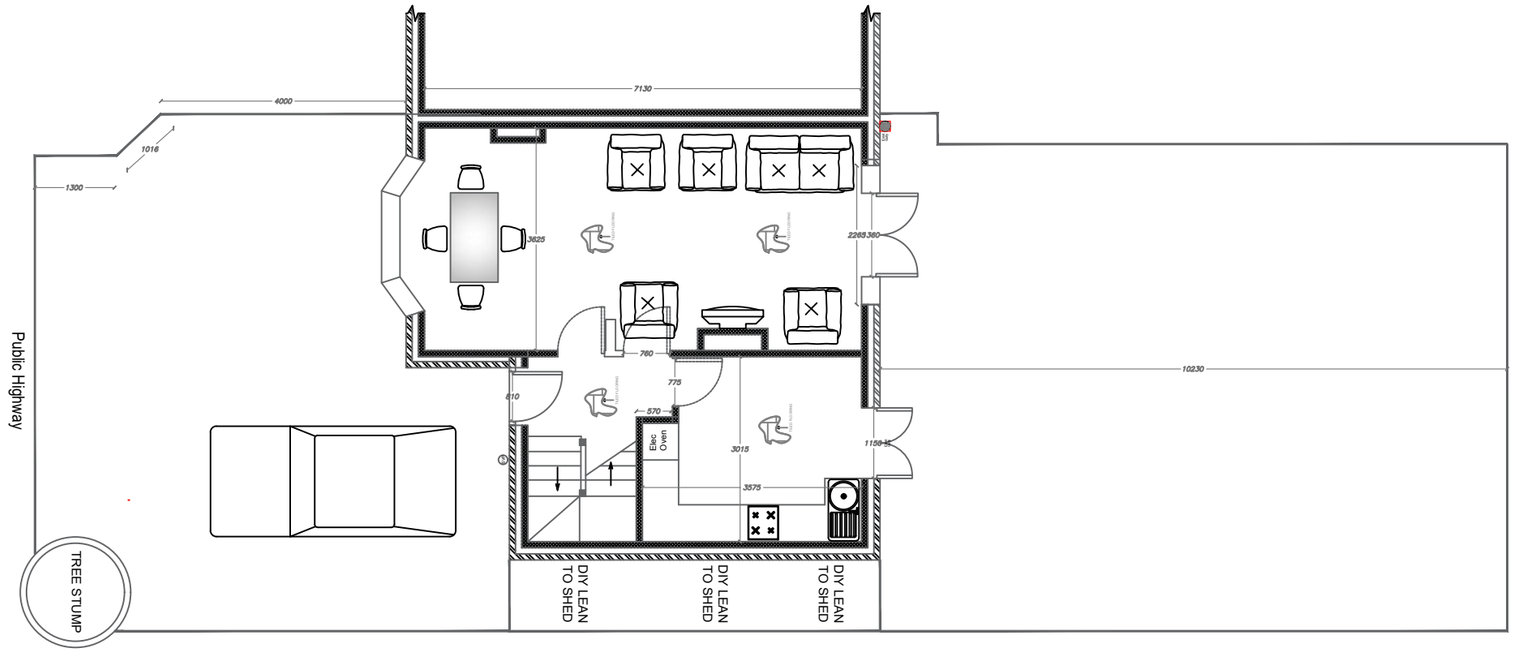


EXISTING GROUND & 1st FLOOR LAYOUT

REF - 001

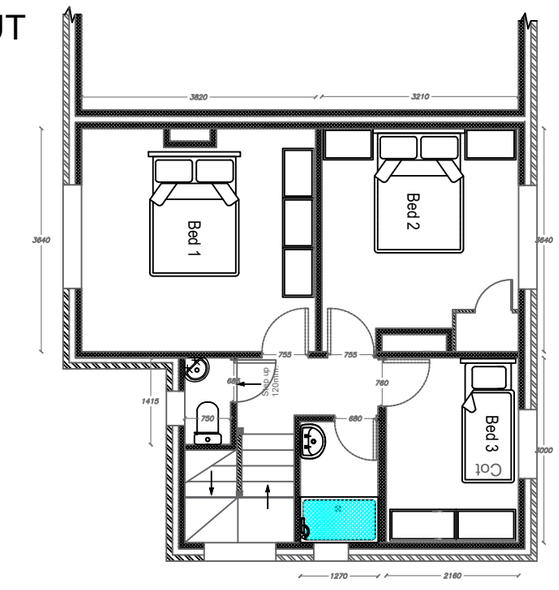

Manchester Equipment and Adaptations Partnership (MEAP) **Directorate for Families, Health and Wellbeing** **Manchester City Council** **Unit 1** **29 Poland Street** **Ancoats** **Manchester** **M4 6AZ.**	Property address: 523 Burnage Lane Burnage Manchester M19 1NH.	Revisions: **REV AW -**	Drawn By: Alan Wood **1:100**	Date:22/07/2022. Paper Size: **A3**	Manchester Local Care Organisation Leading local care, improving lives in Manchester, with you