


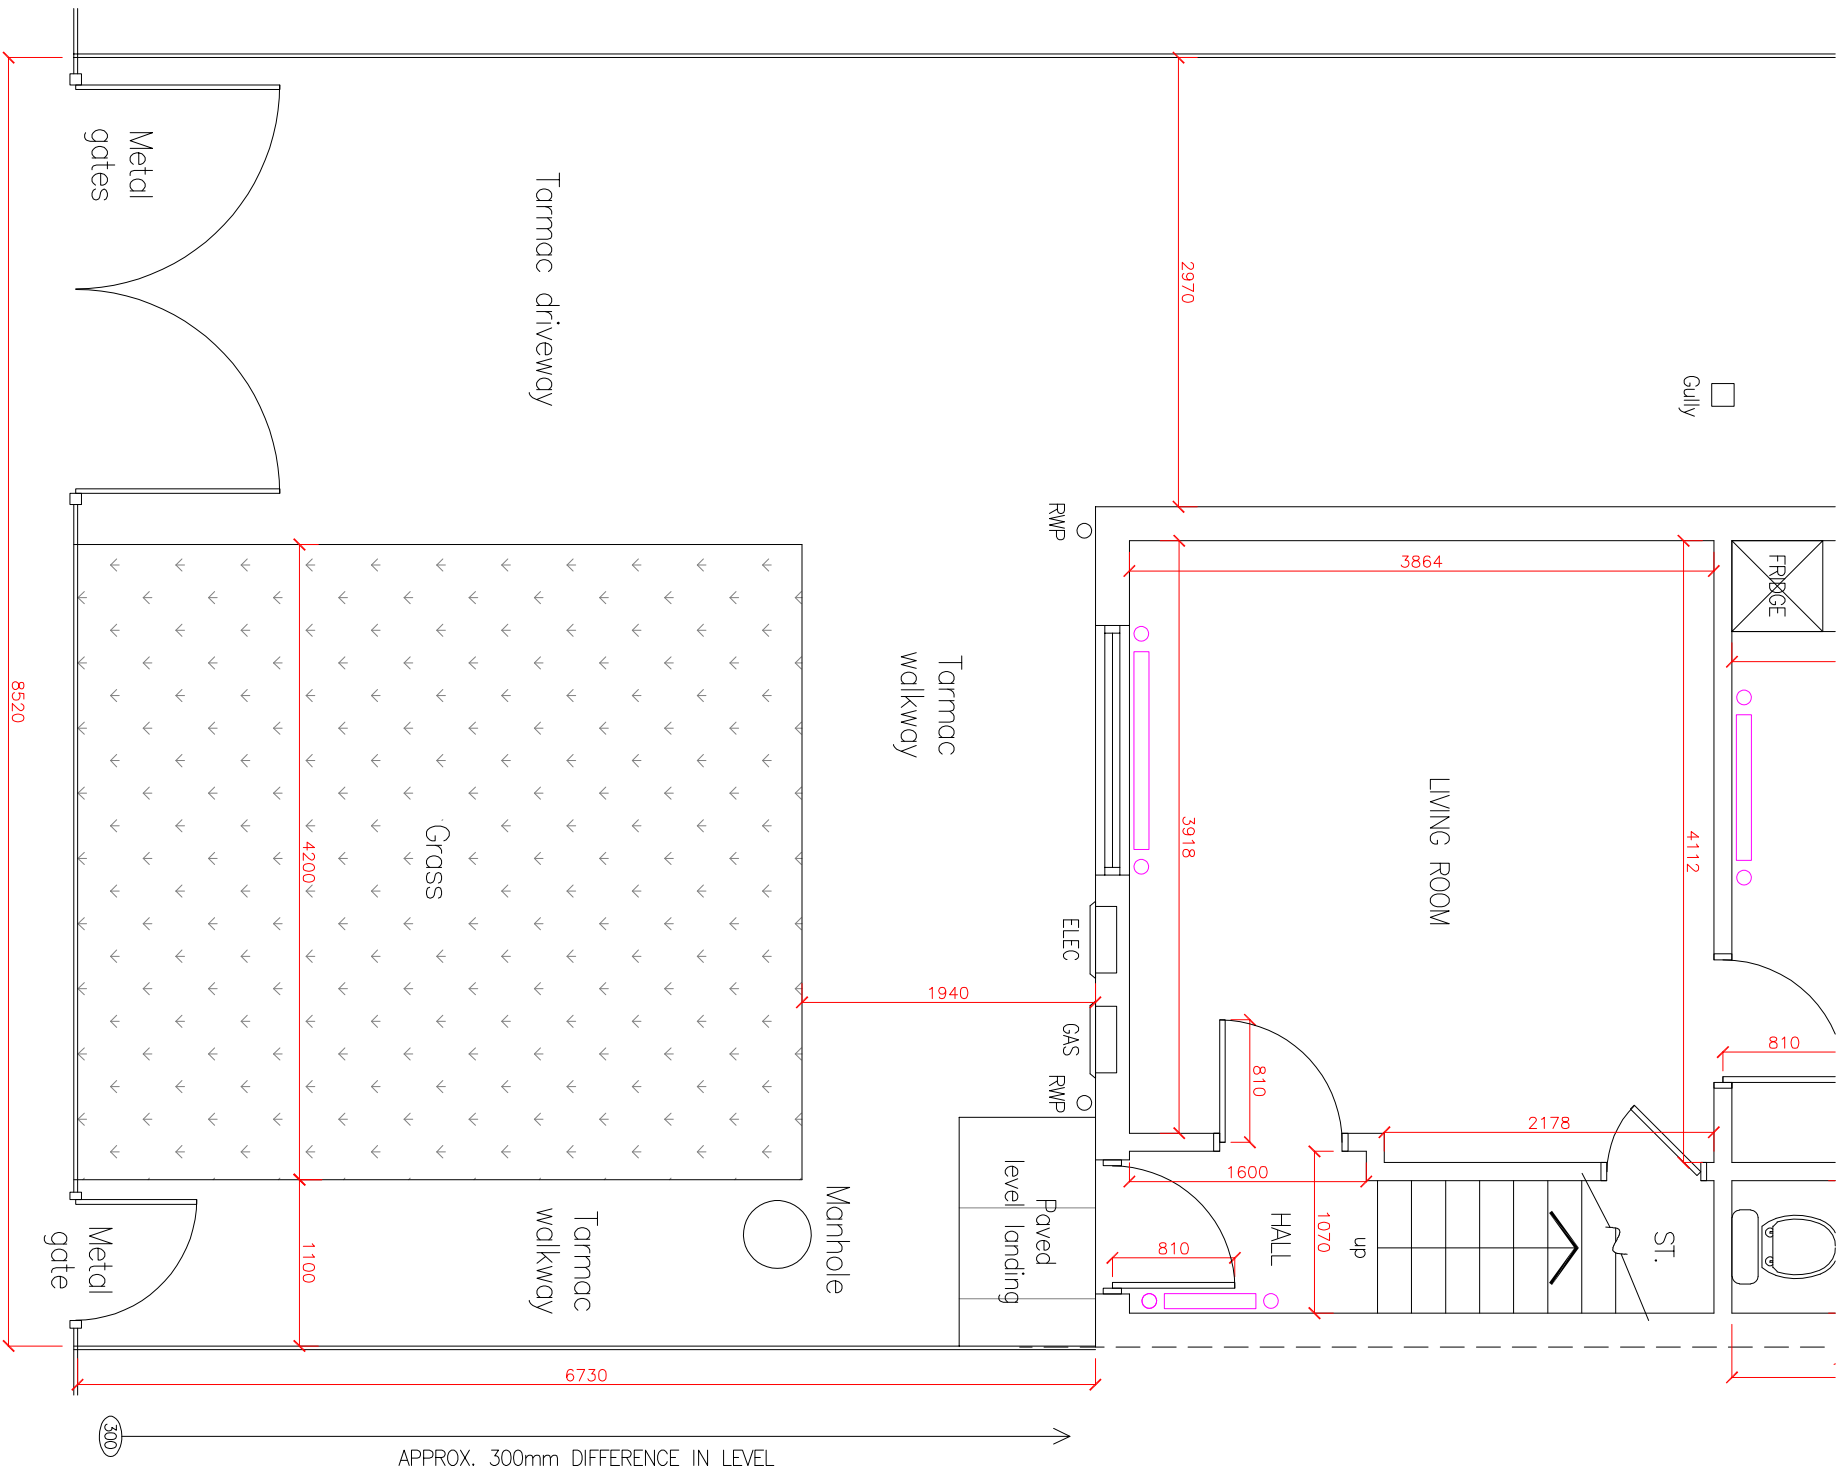

EXISTING FRONT GARDEN PLAN

REV	DESCRIPTION	DATE	BY	CHK

Project: 36 Beresford Road, Manchester

Drawing Title: Existing Front Garden Layout

Drawing No.: 155-005

Scale @ A3	Revision:	Status:	Drawn By:	Date:
1:50	.		AU	04/01/22