
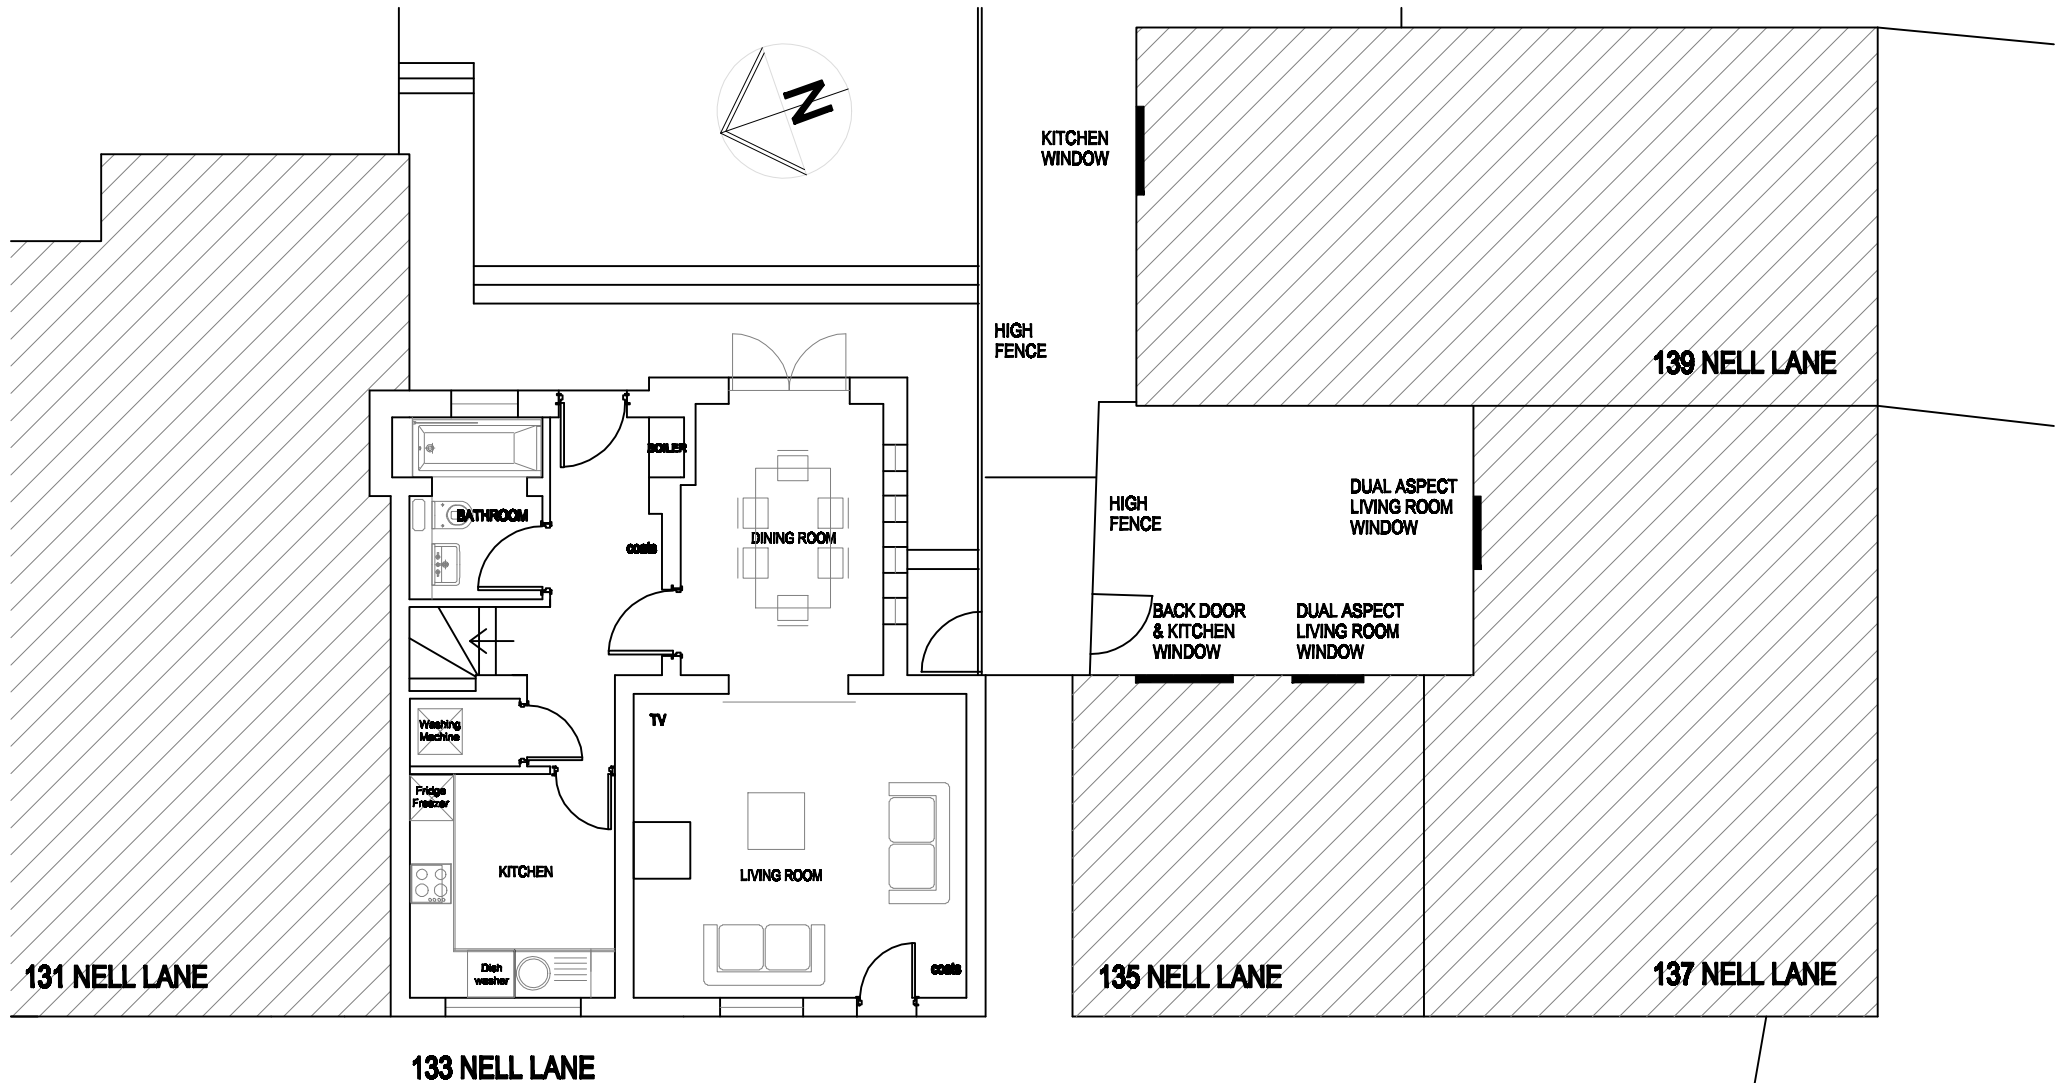


F015 - Adjacent Ground Floor Windows

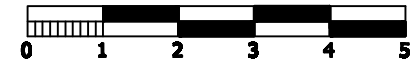

133 Nell Lane

Scale 1:100 @ A4 DKL 29.05.2022