
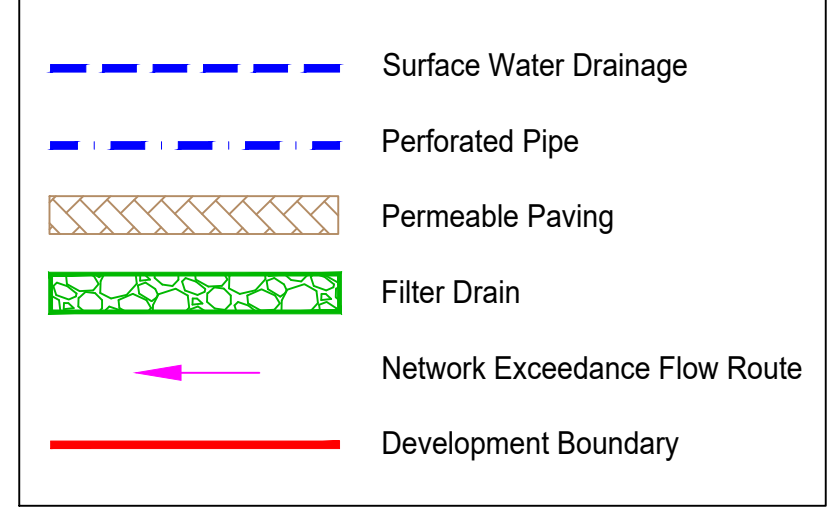
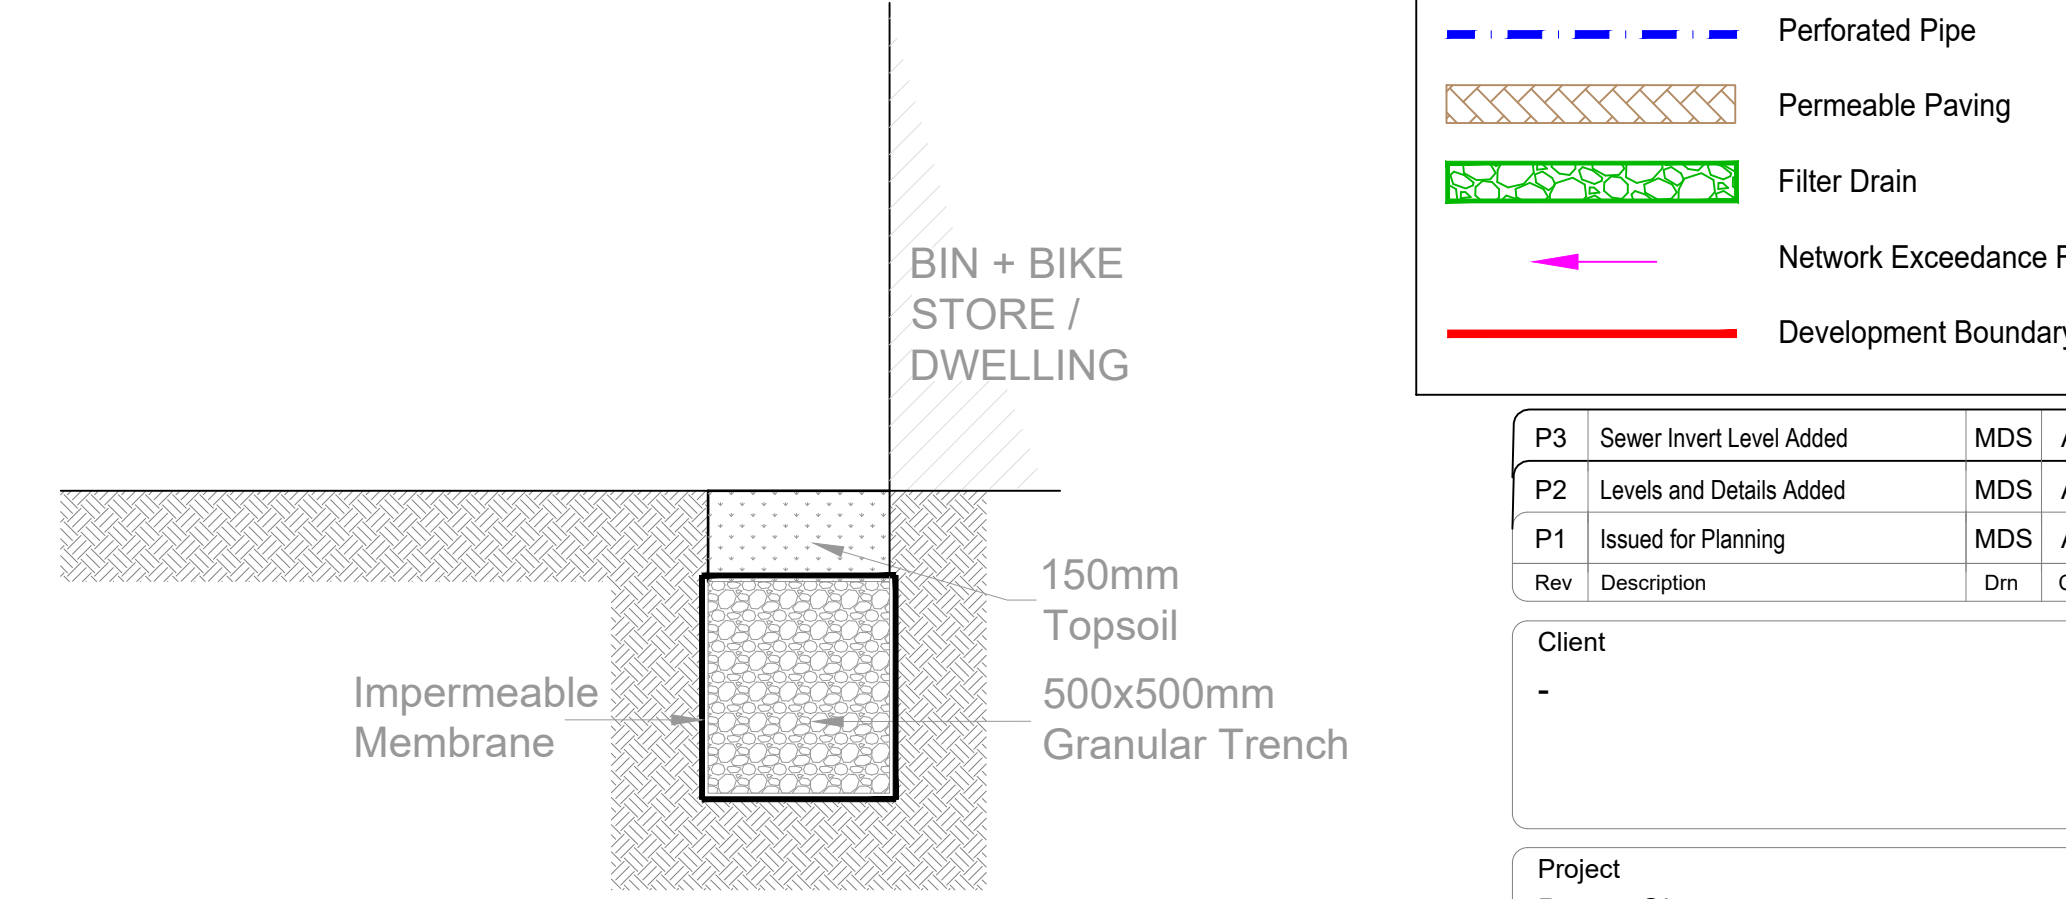
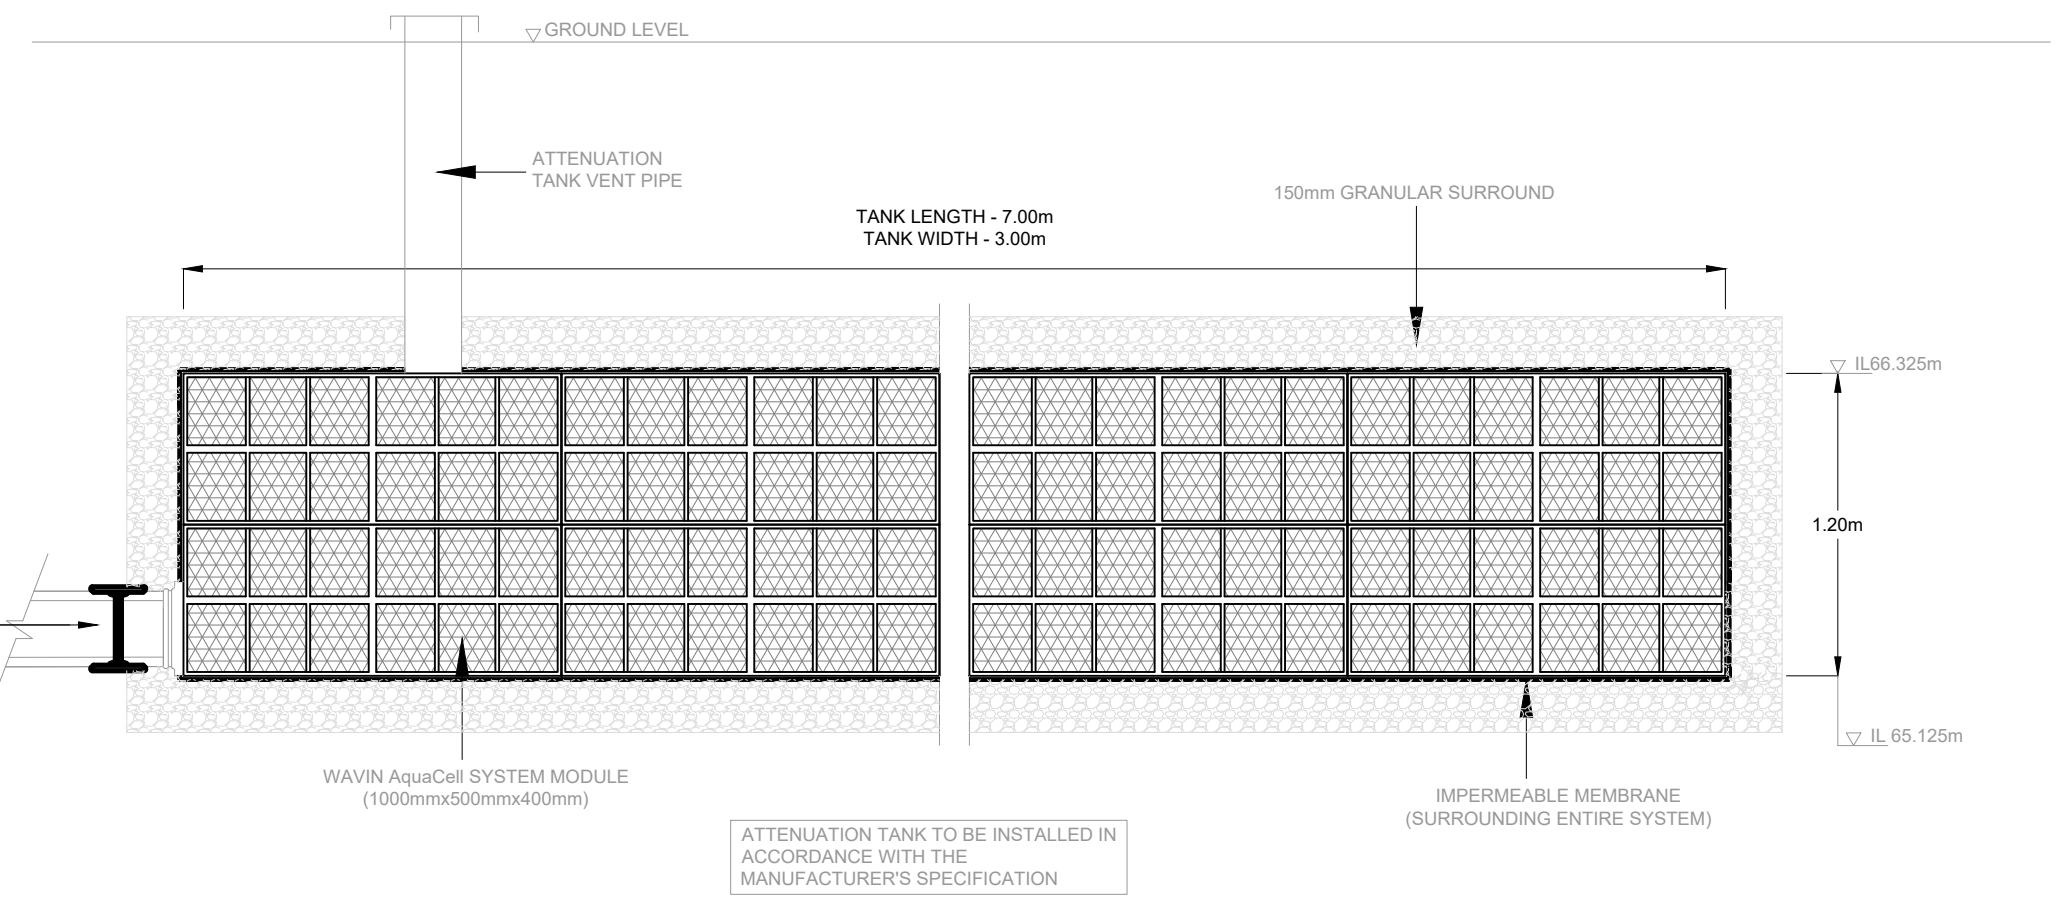
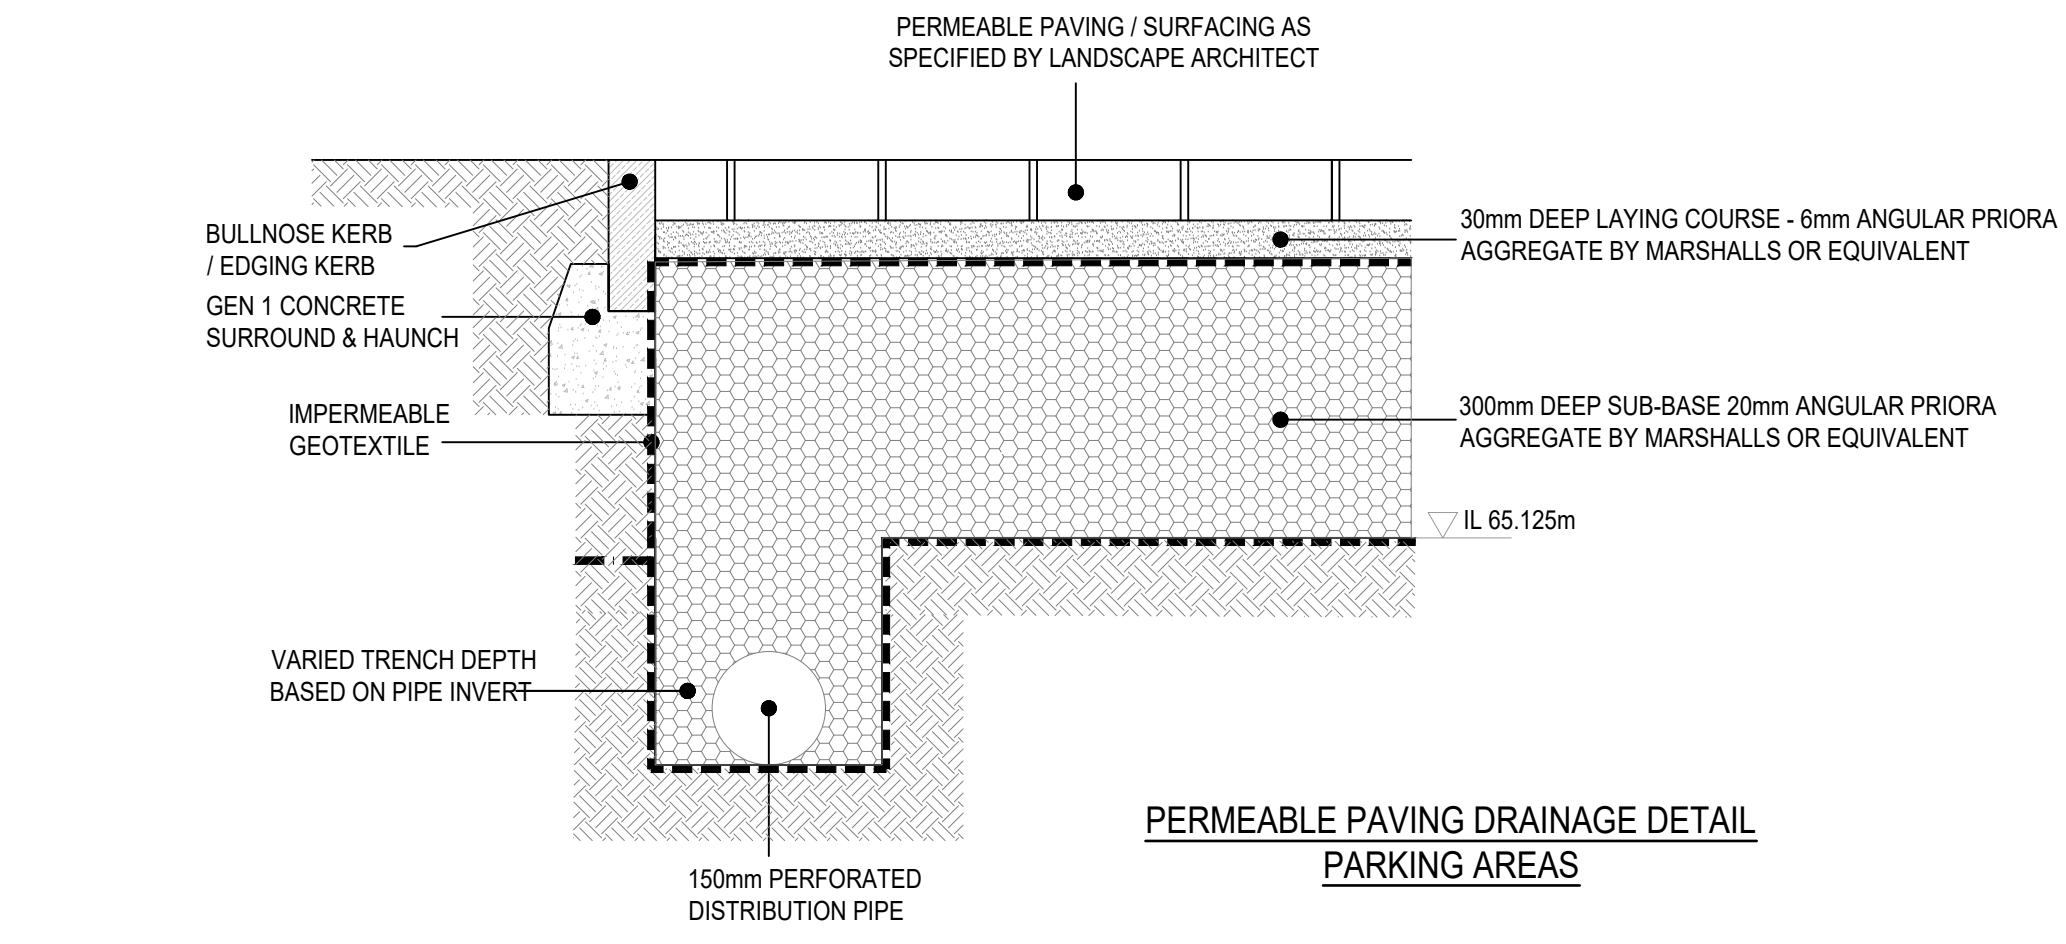


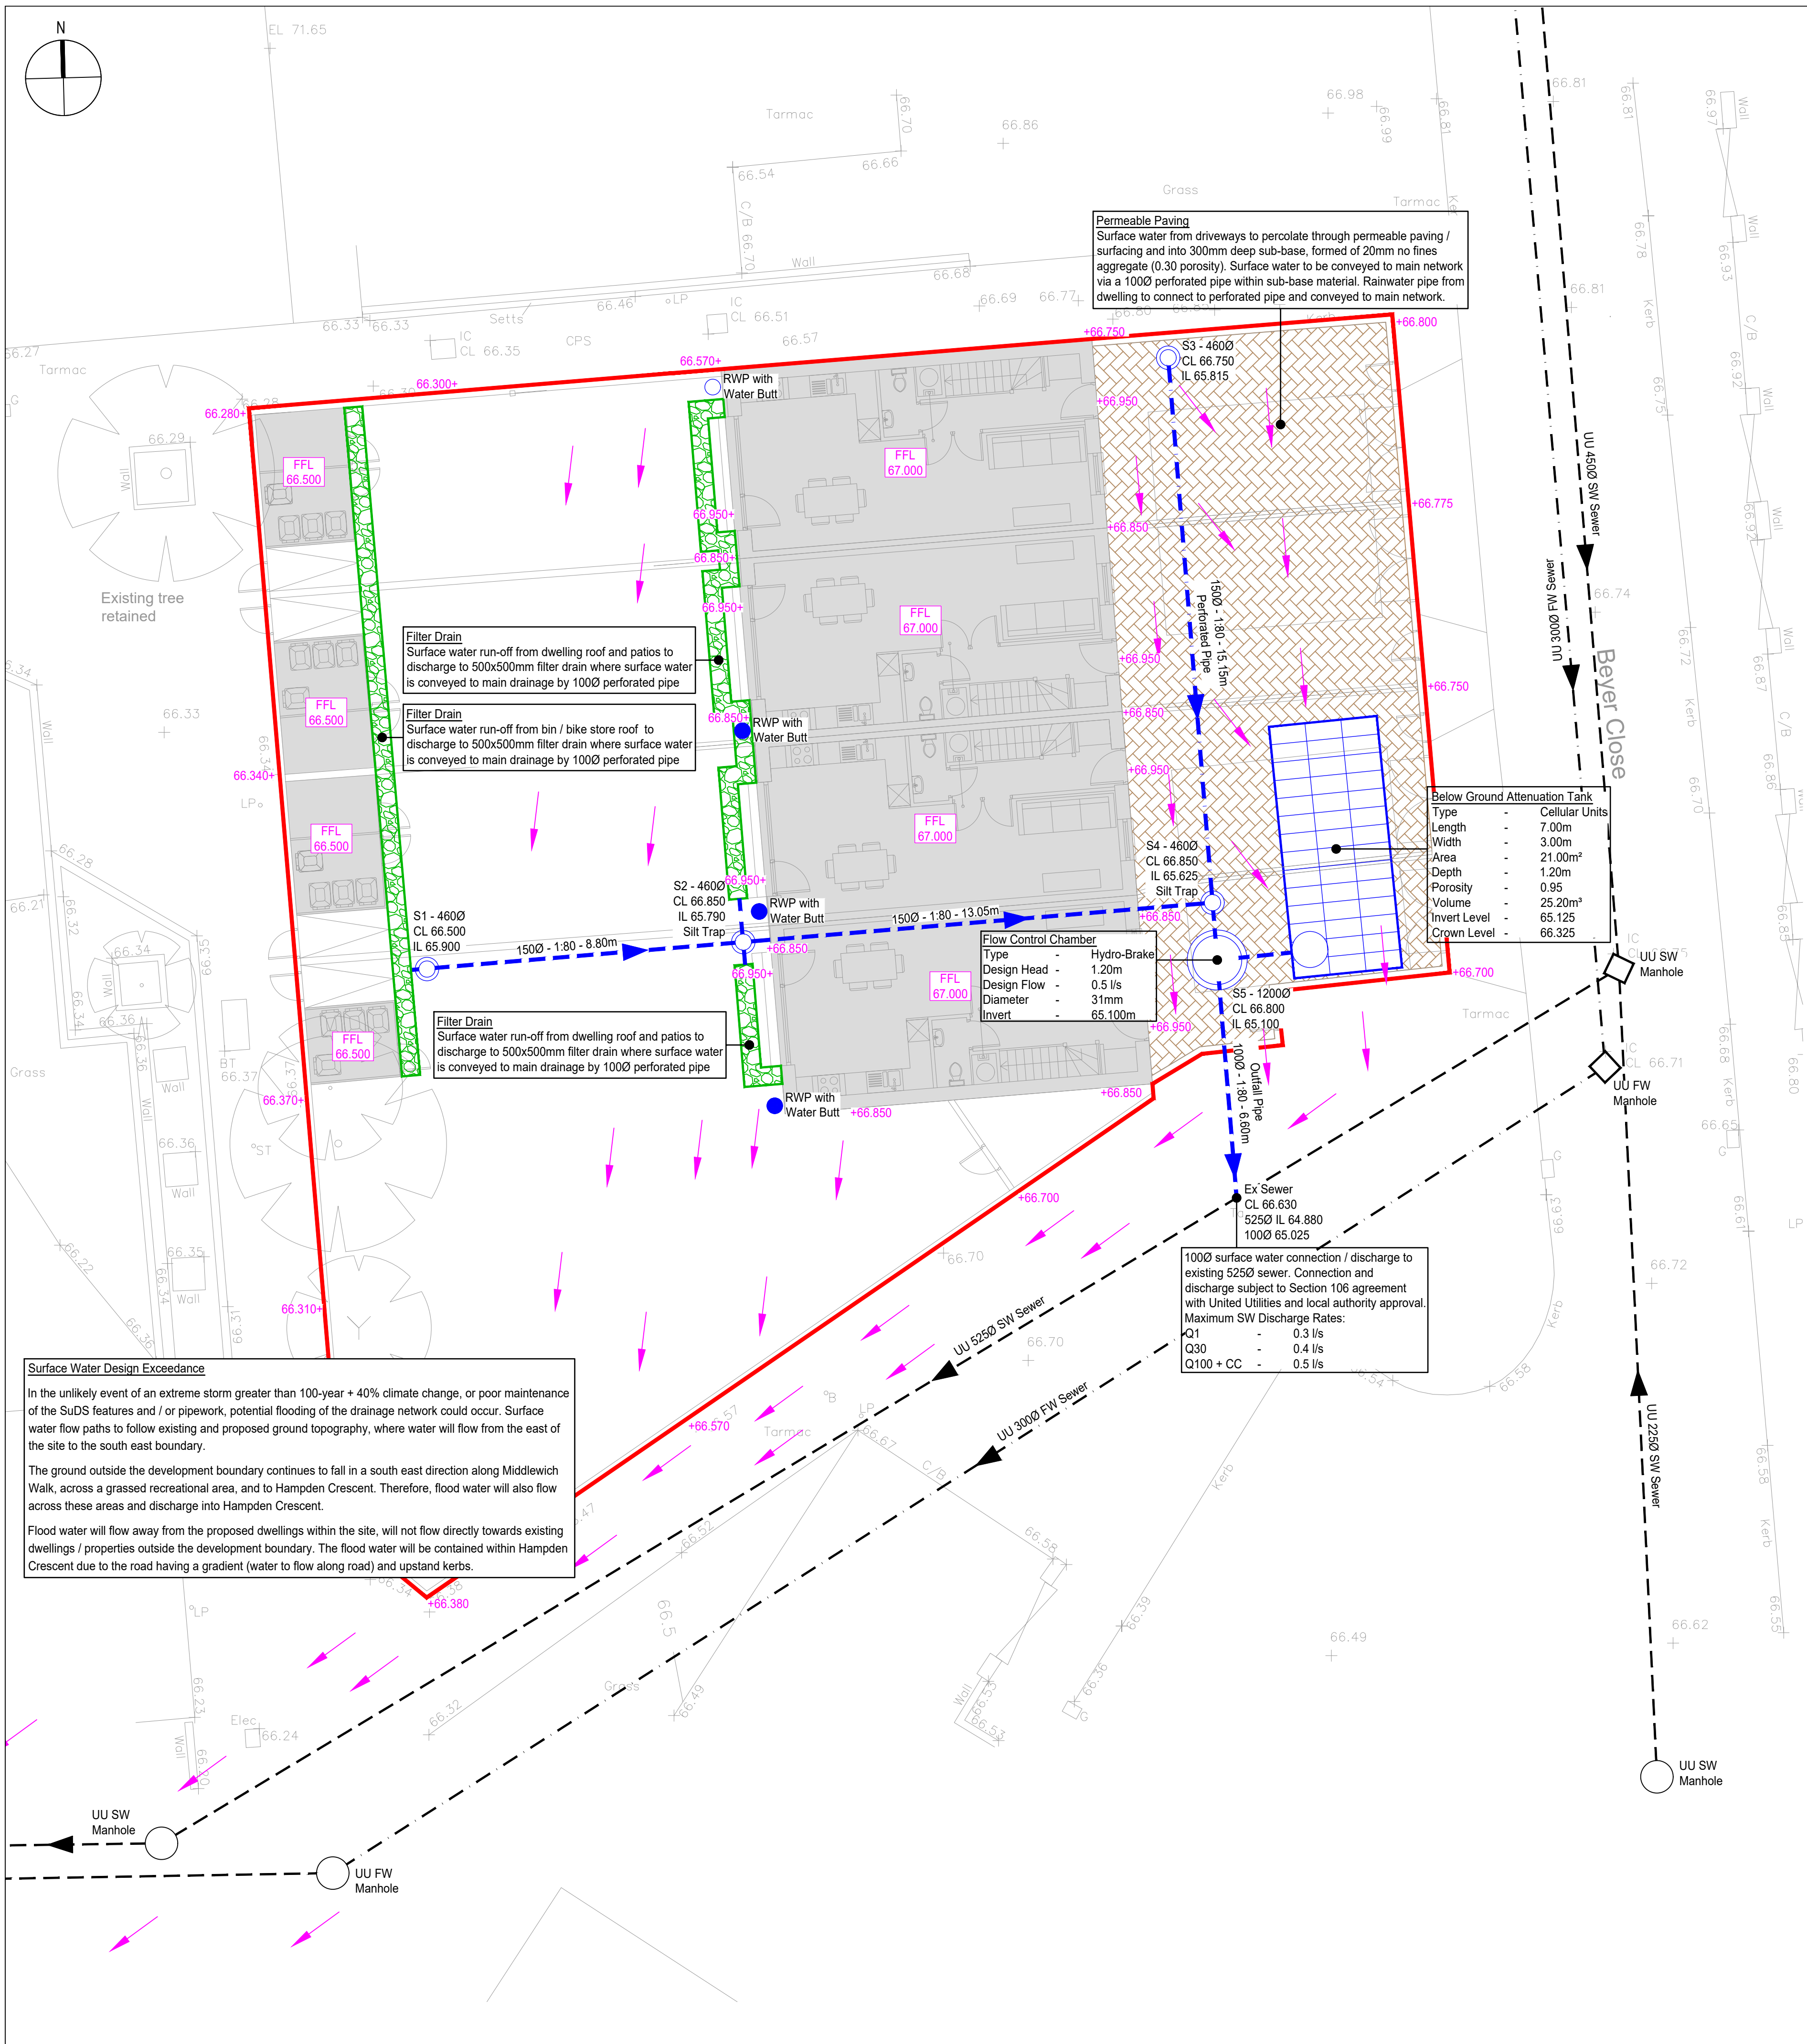

P3	Sewer Invert Level Added	MDS	AC	15.07.22
P2	Levels and Details Added	MDS	AC	02.08.21
P1	Issued for Planning	MDS	AC	19.05.21
Rev	Description	Dm	Chk	Date

Client
-

Project
Beyer Close
Manchester

Drawing
Surface Water
Management Layout

Scale
1:100@A1

Date
May '21

Drawn by
MDS

Checked
AC

Status
Planning

