




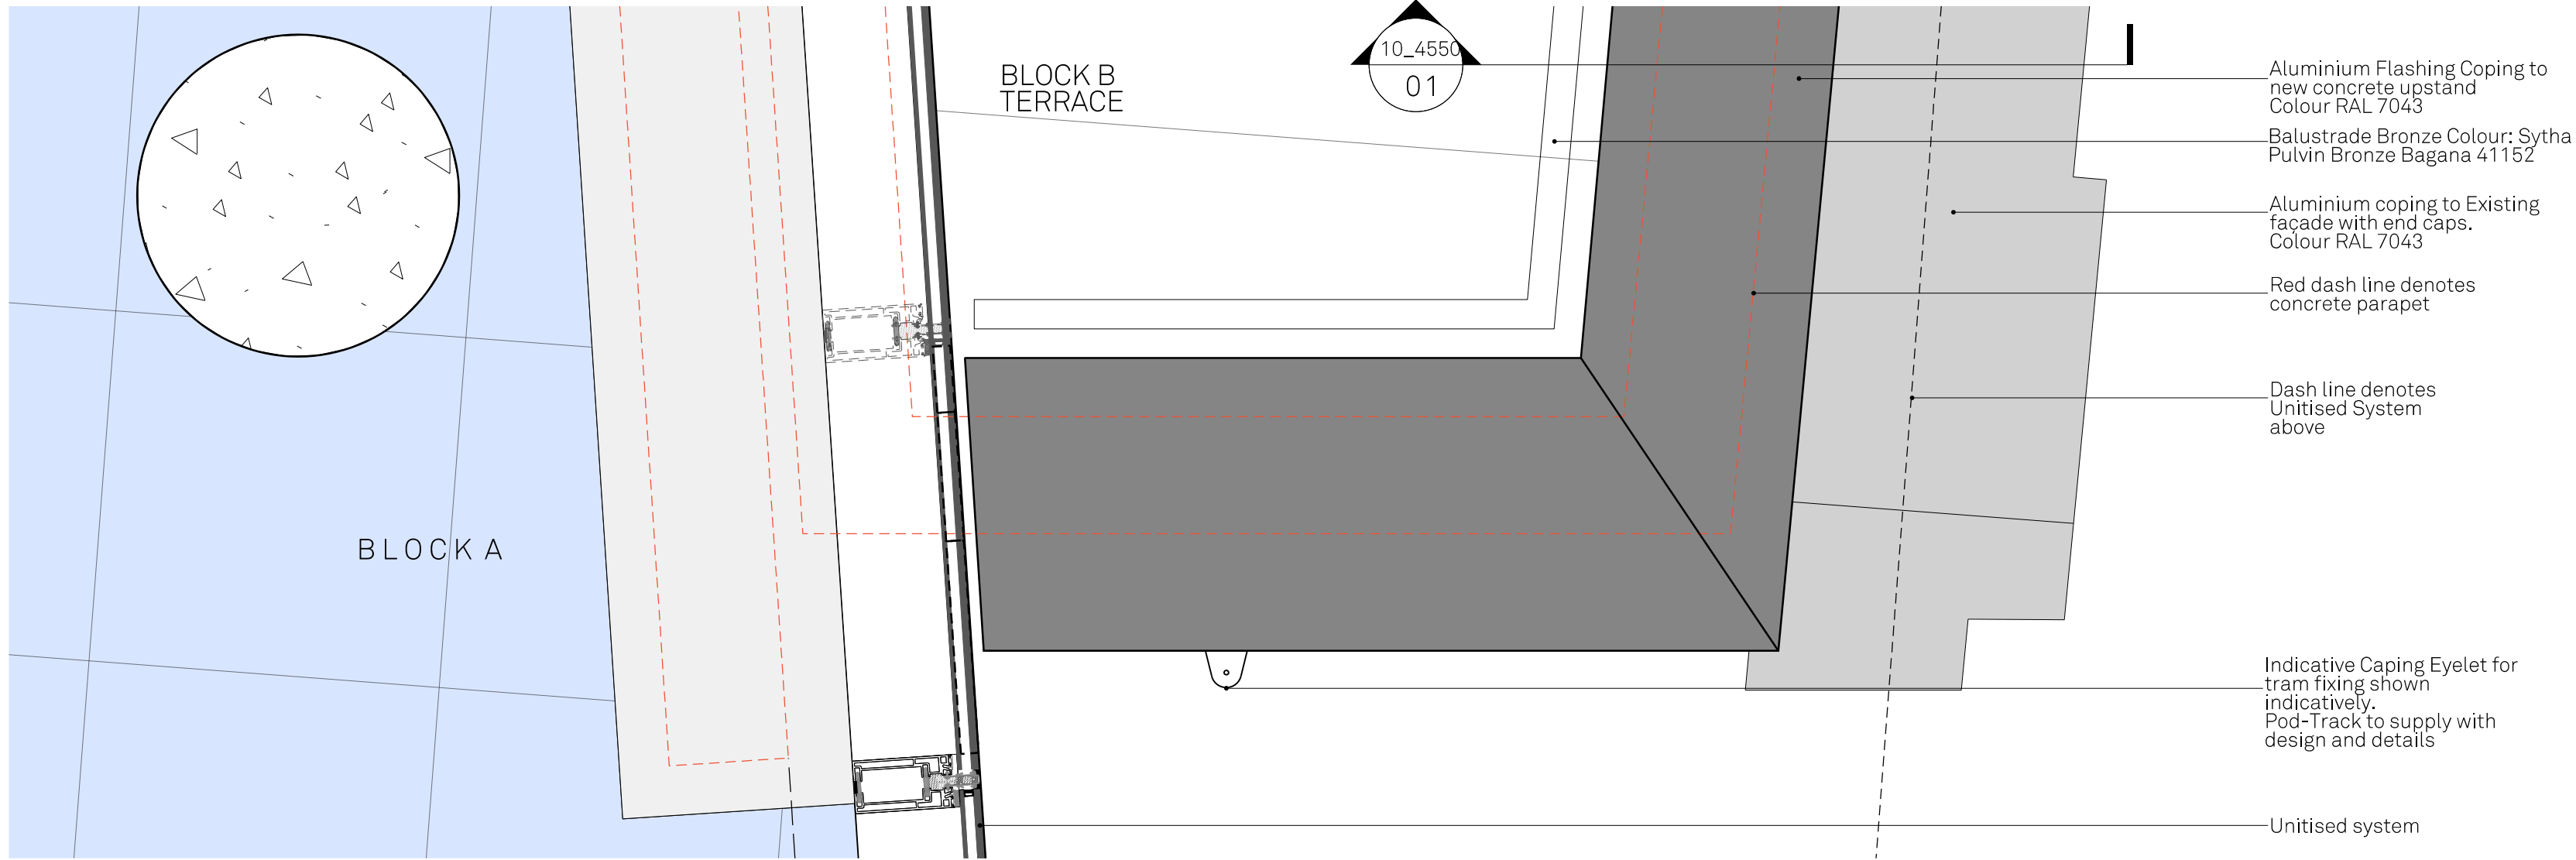


PLAN - LEVEL 05 - SC 1:10

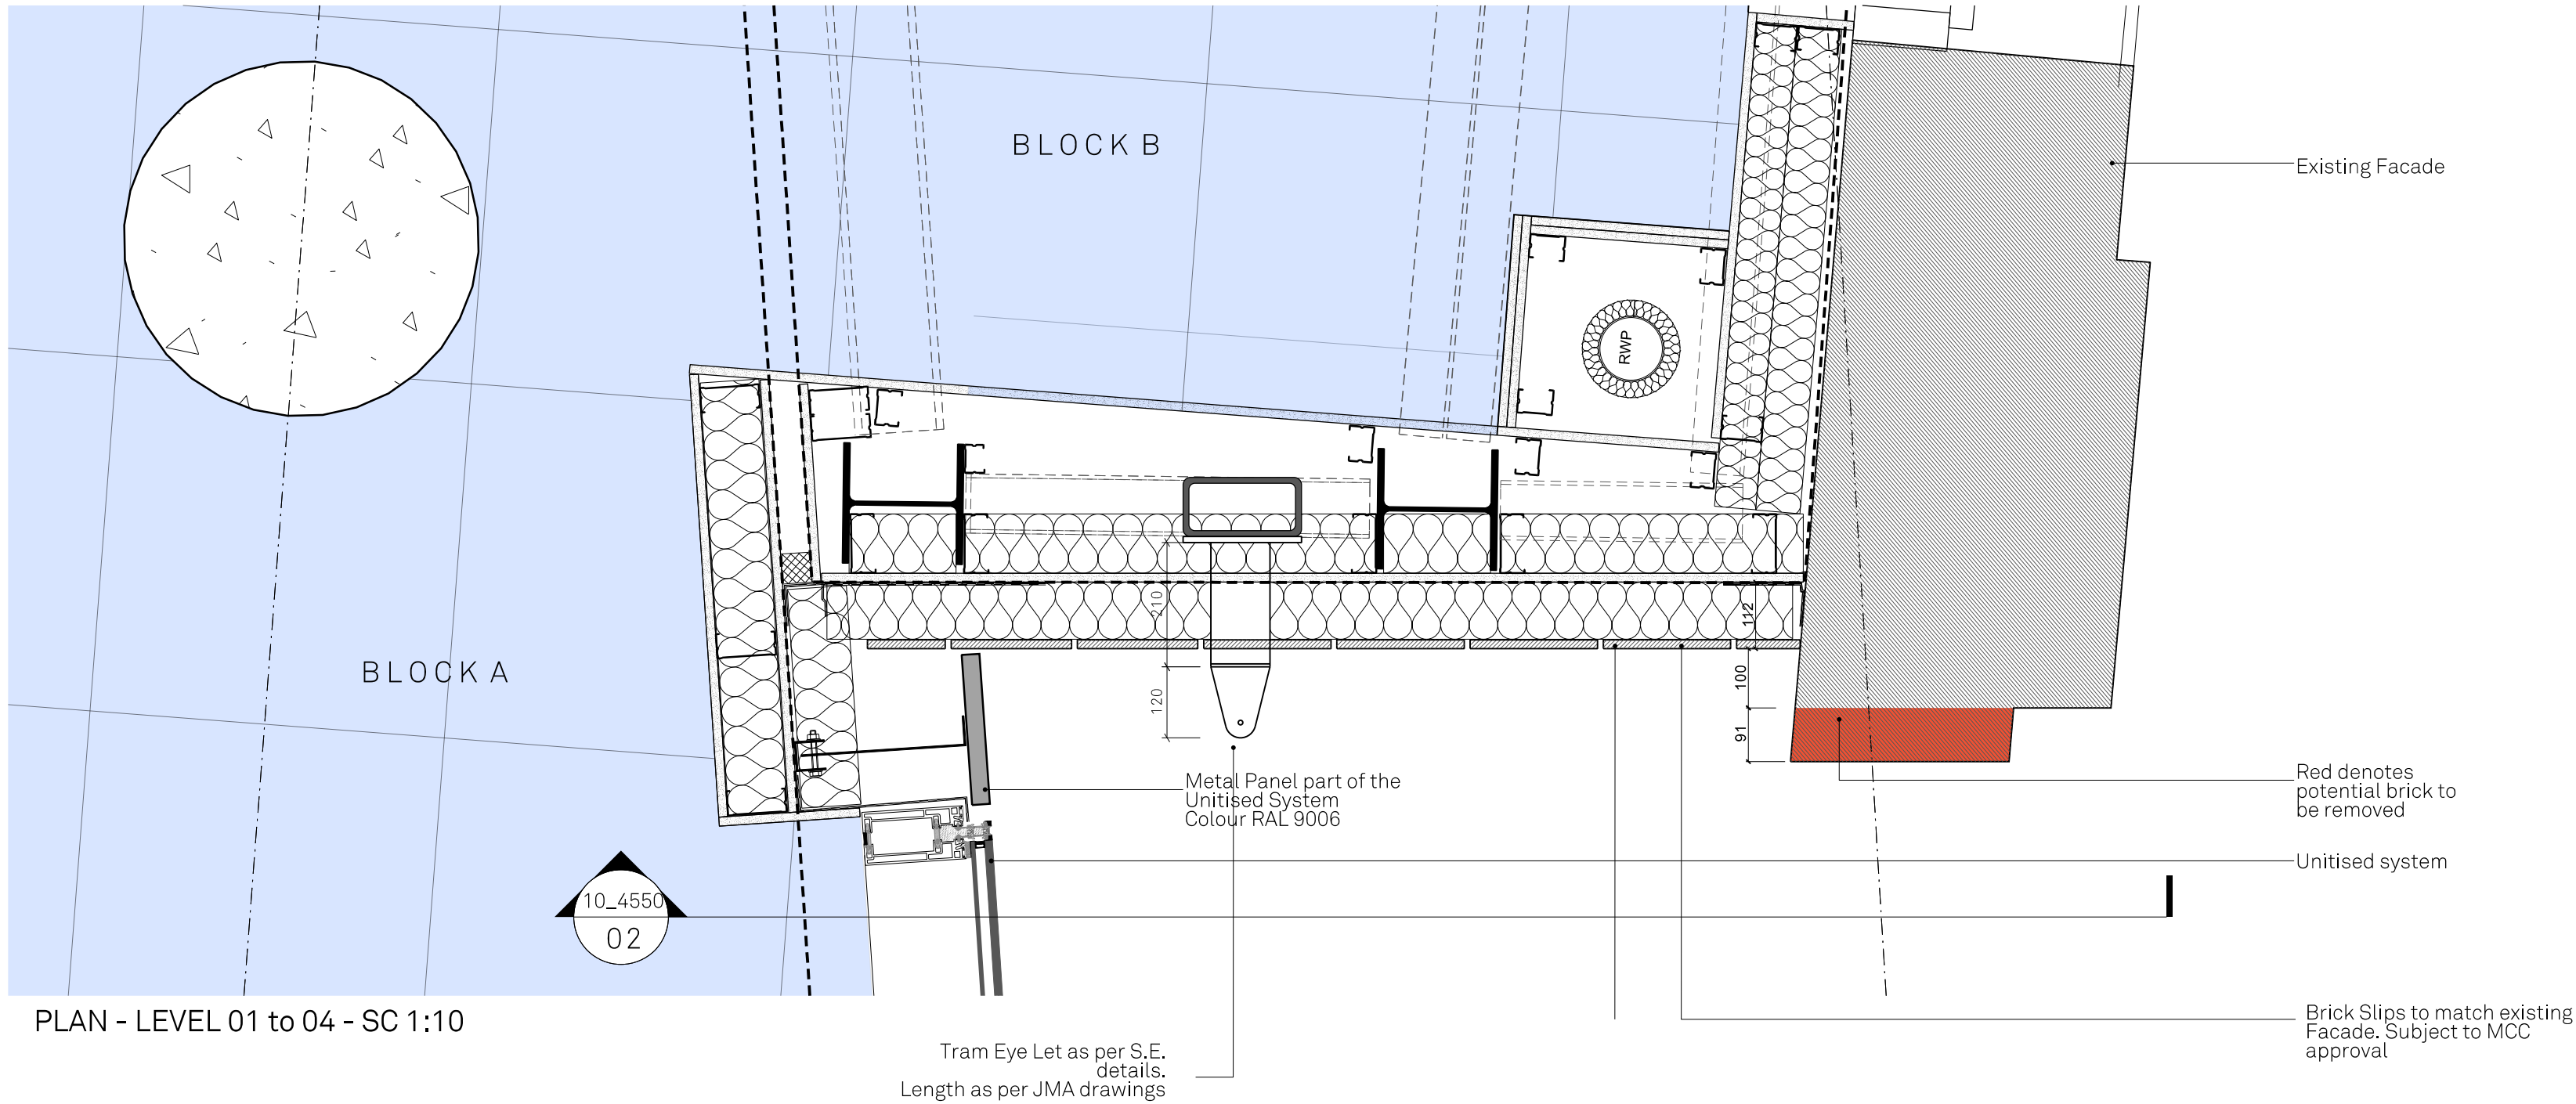

PLAN - LEVEL 01 to 04 - SC 1:10

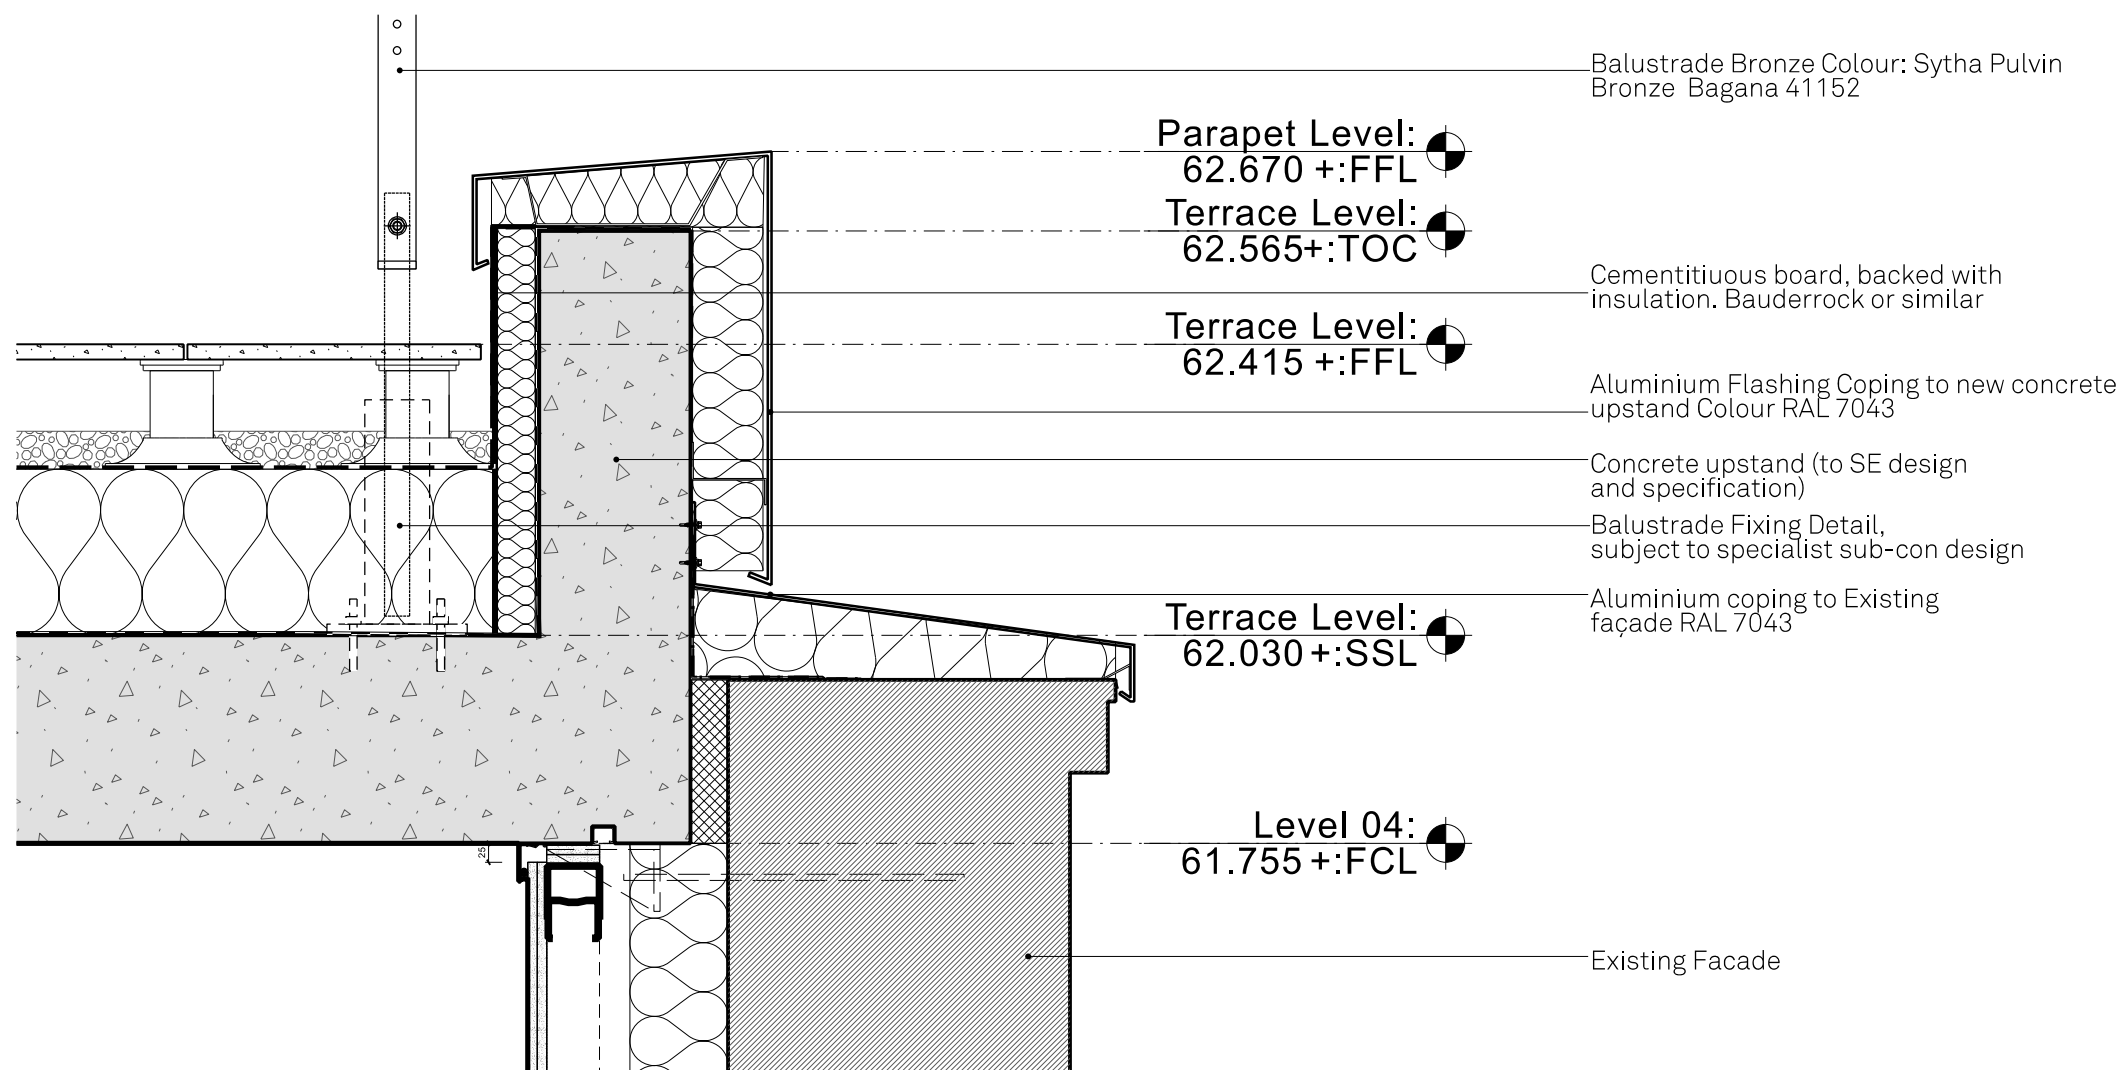

Section 02 - SC 1:10

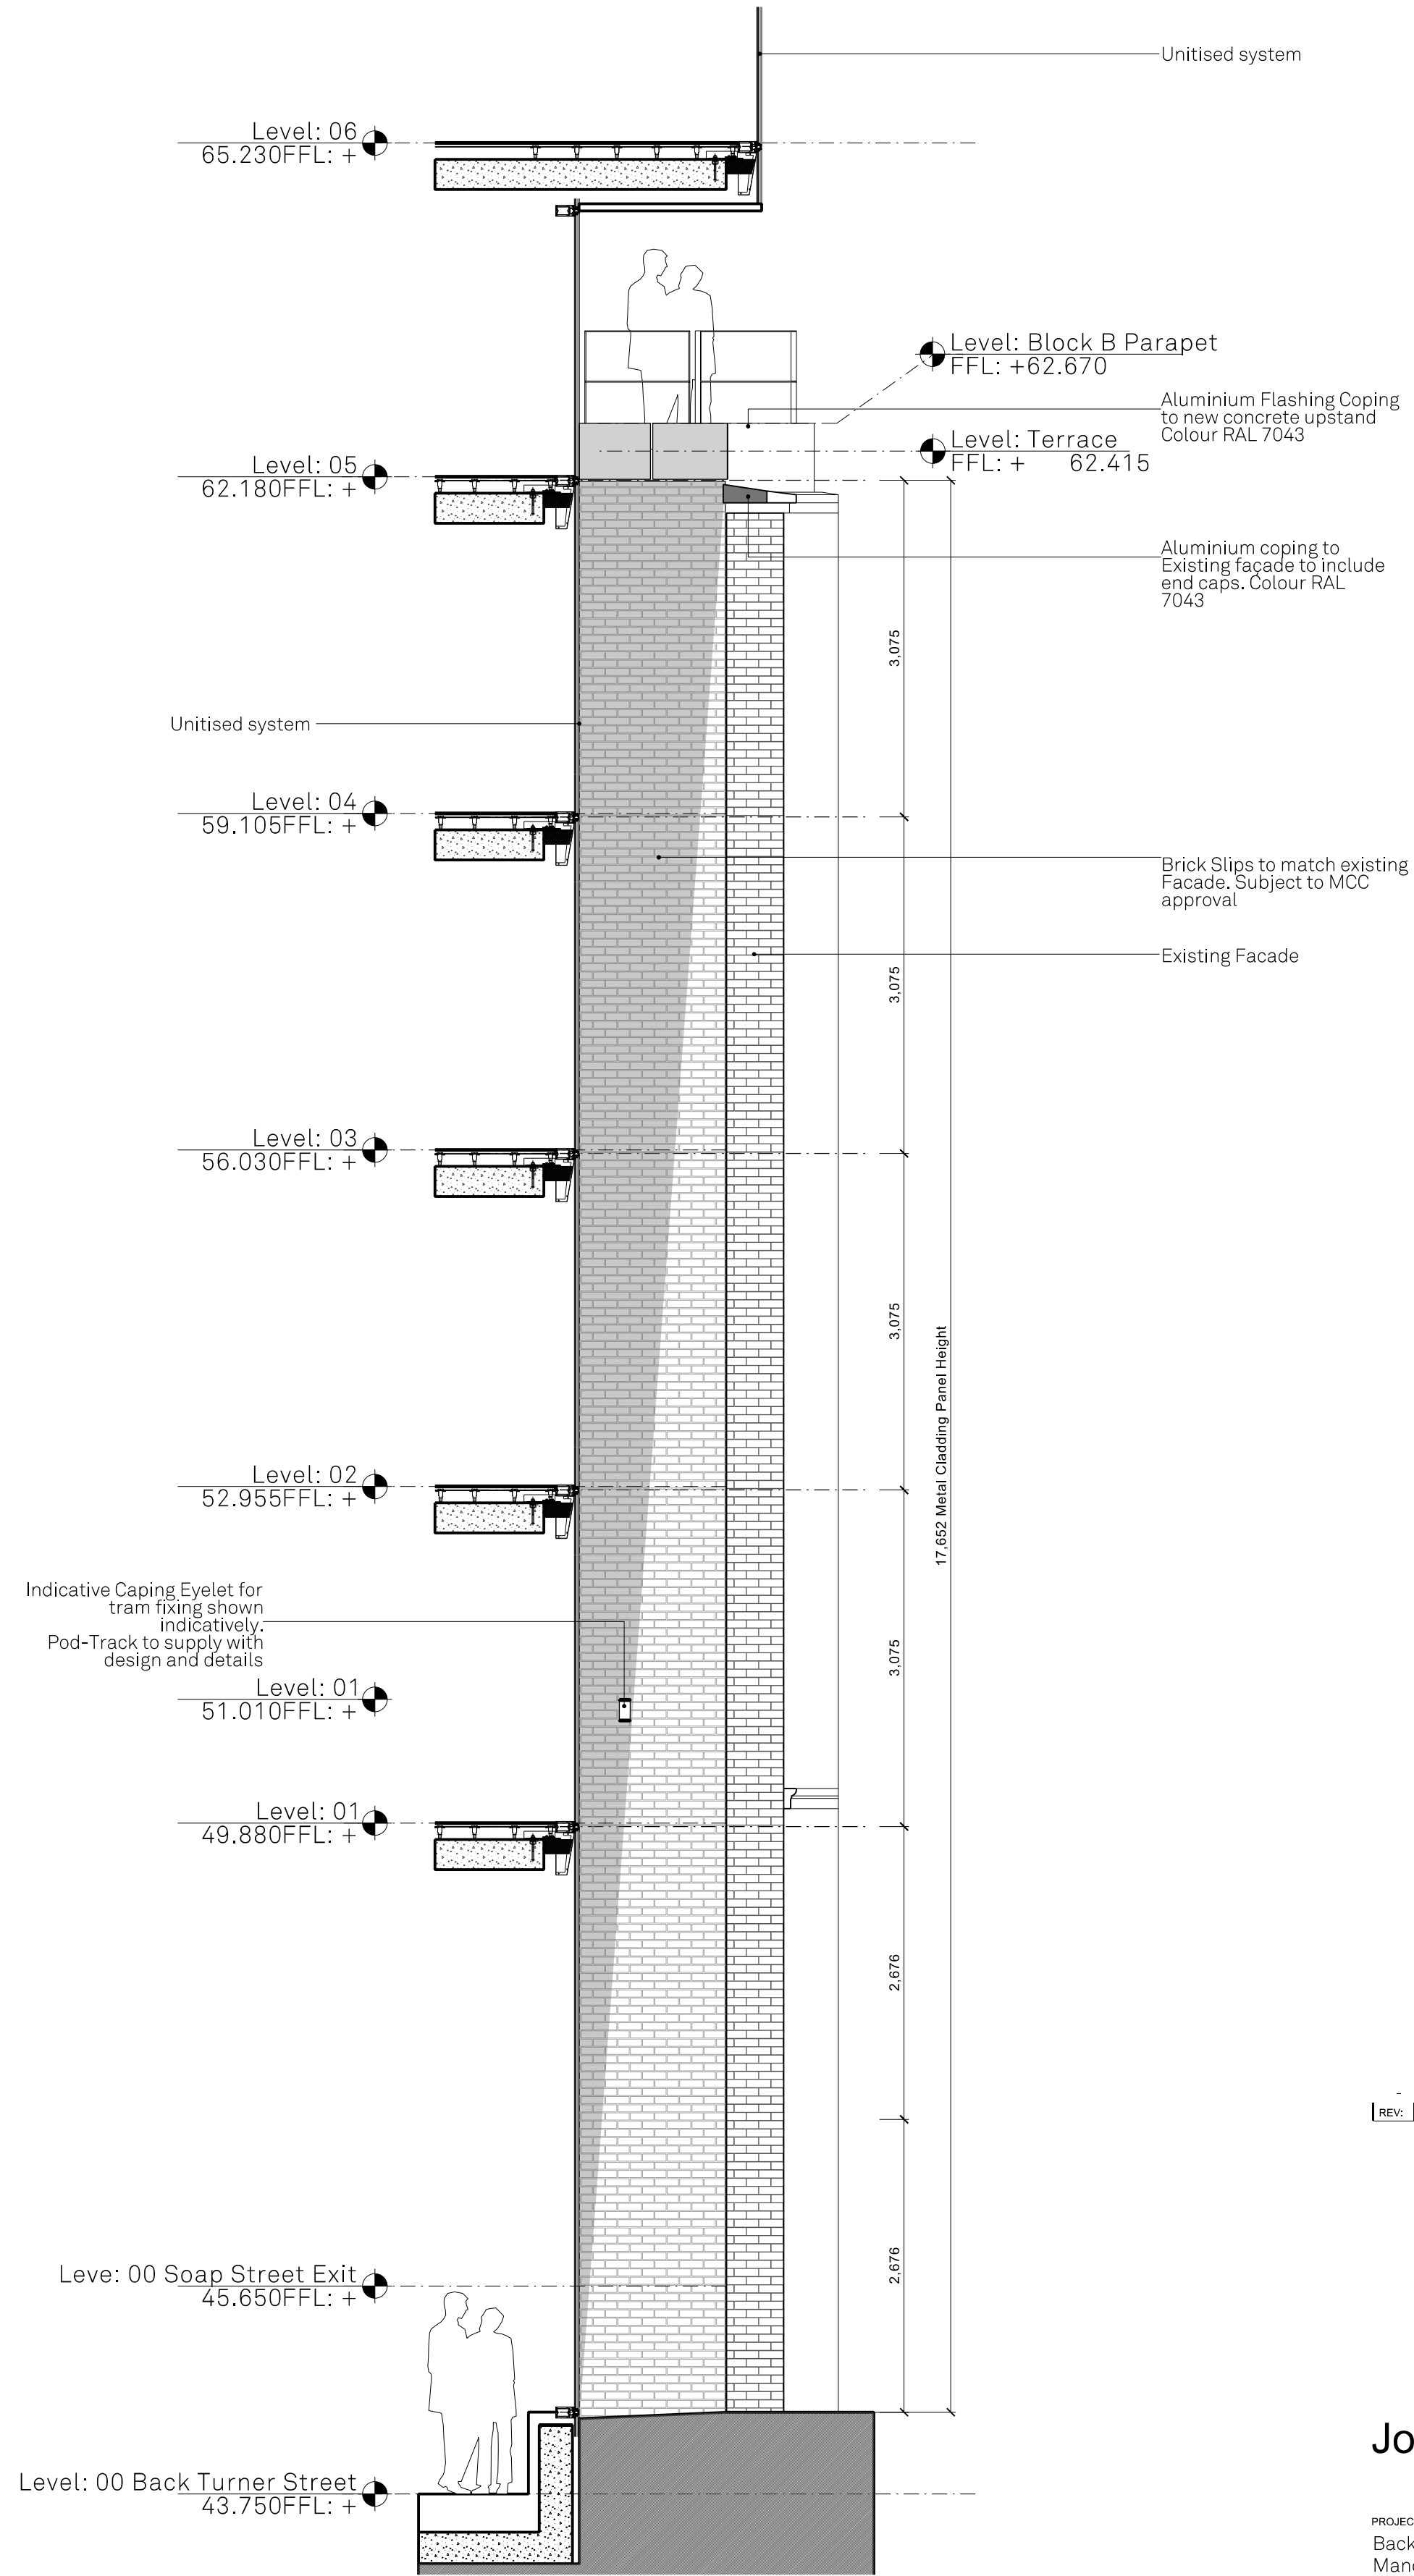

Section 02 - SC 1:50