


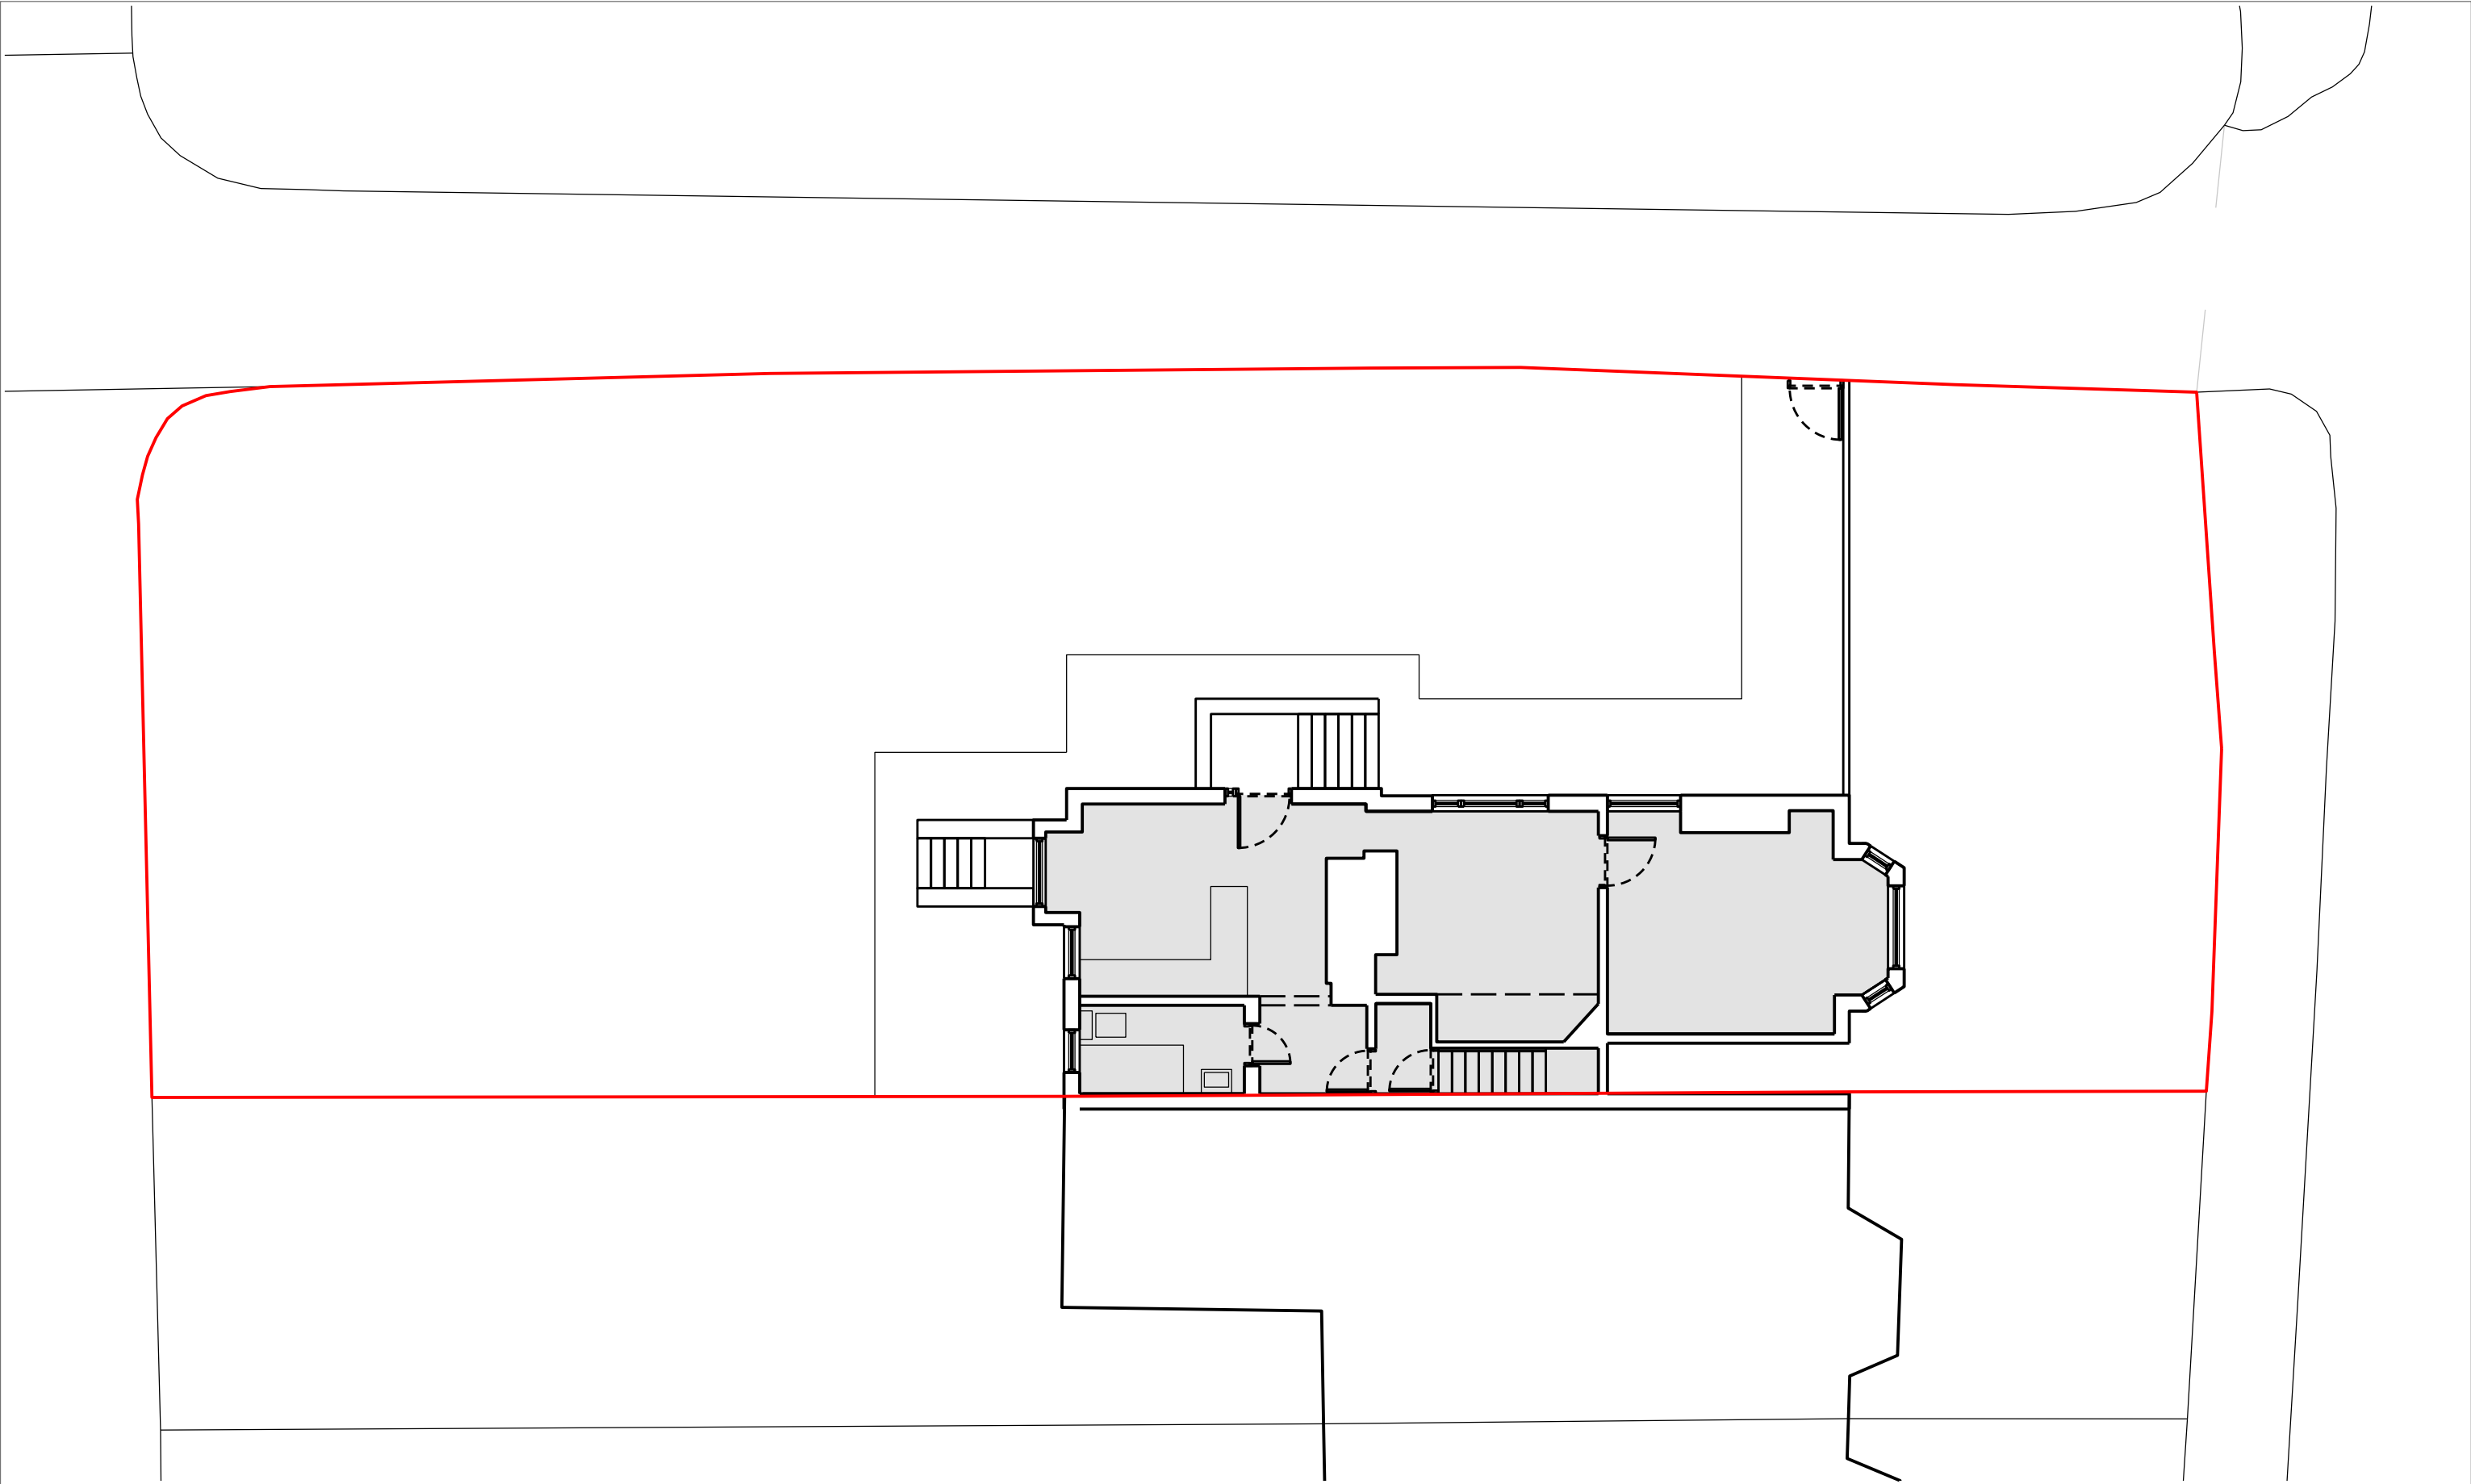

Rev	Description	By	Chk	Date

Notes:



Project	146A Burnage Lane, Manchester	Project No.	22-03	Rev.	00
		Draw. No.	L(-2)000	By	PG
Title	Site Plan as Existing	Date	March 22	Chk.	00
		Scale	1:100 @ A3	Status	00

All dimensions to be as noted to be checked on site prior to manufacture. Do not scale of this drawing. Report any discrepancies to the Architect / CA immediately. This drawing is copyright drawings are not to be reproduced without written consent.

