



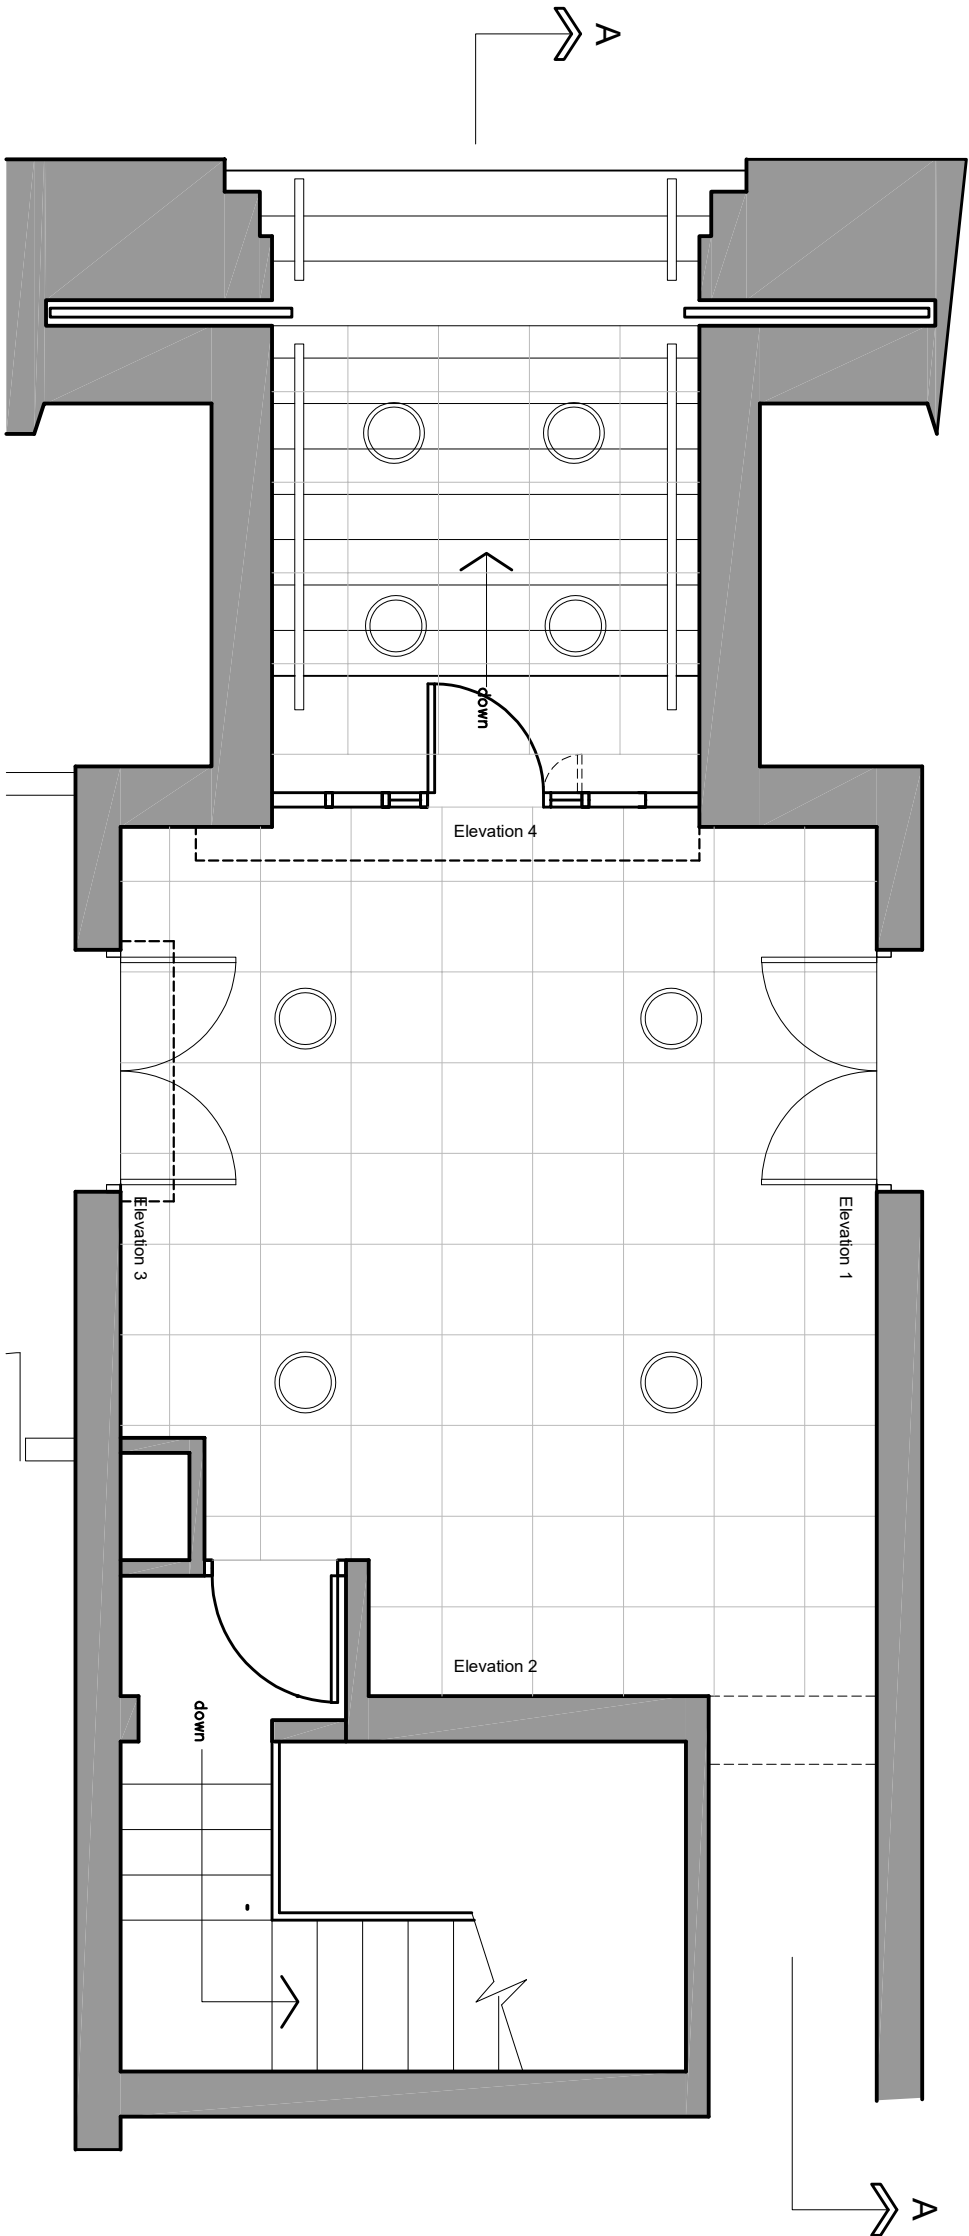

No.73 EXISTING LOBBY PLAN (ceiling grid shown)

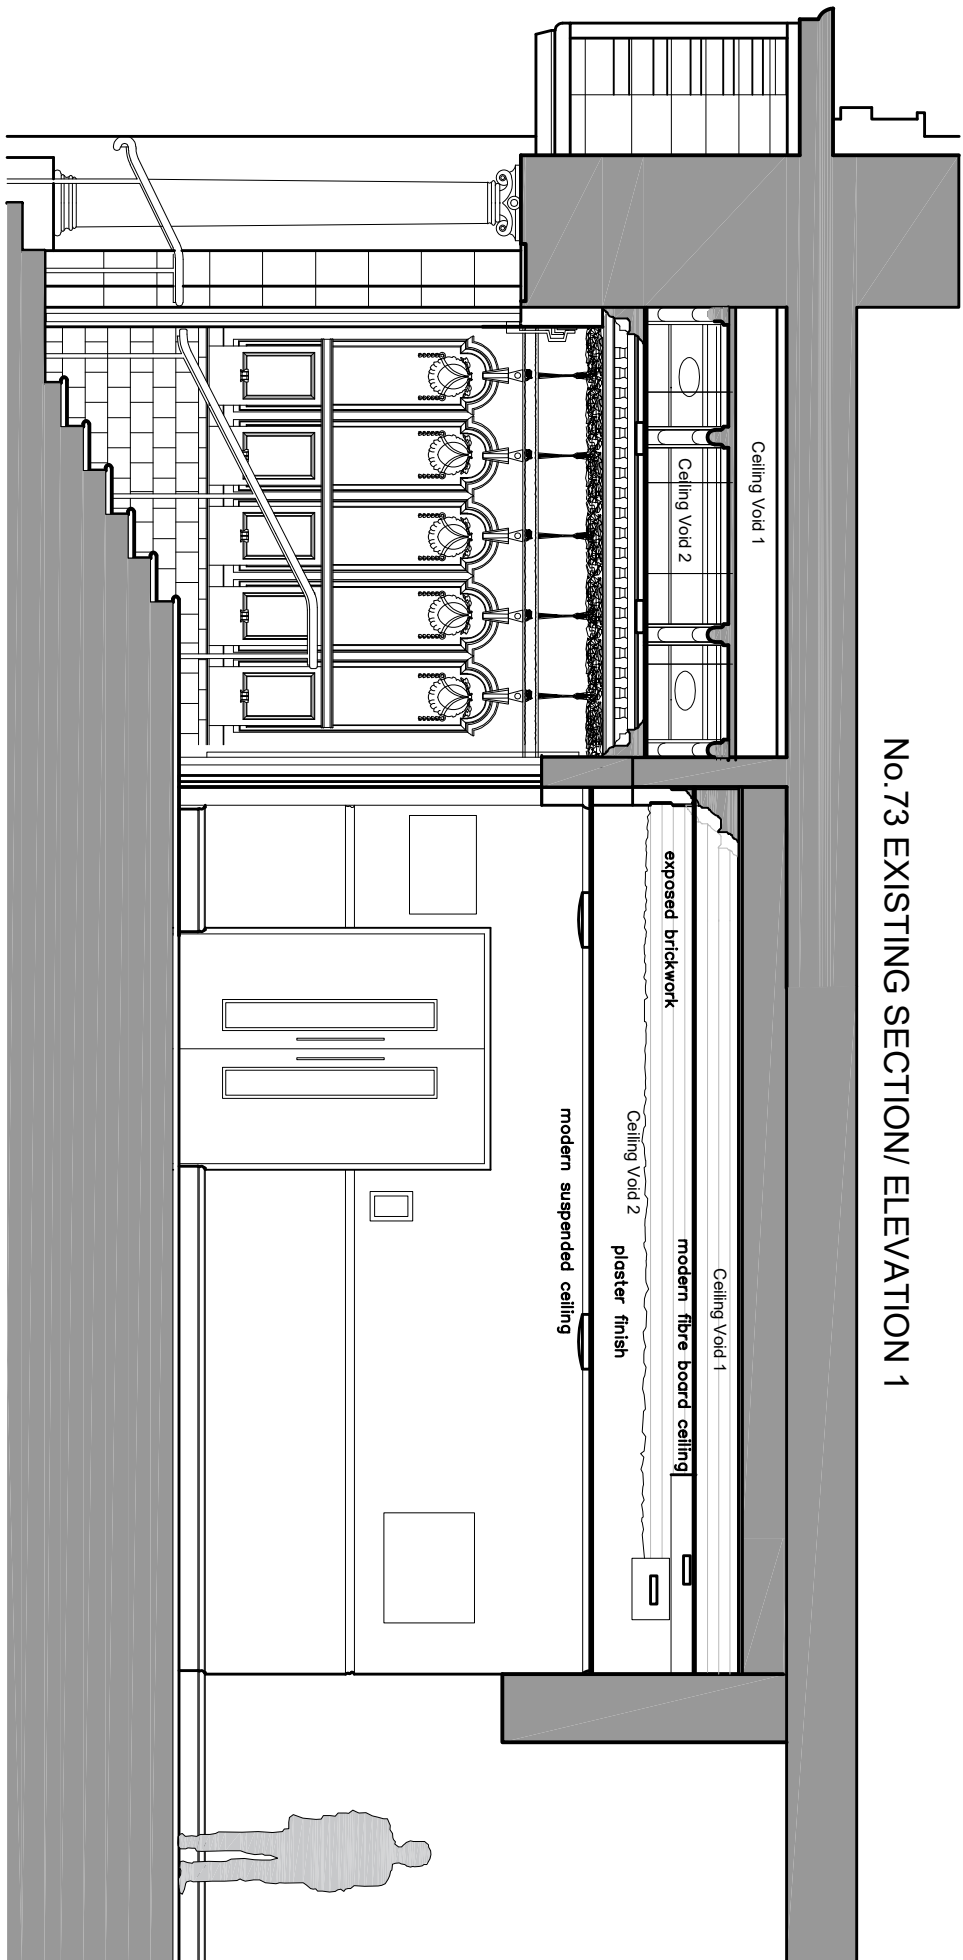

No.73 EXISTING SECTION/ ELEVATION 1

NOTES

A3

rev	date	by	description
-----	------	----	-------------

contract
ENTRANCE LOBBIES
INDIA HOUSE
WHITWORTH STREET
MANCHESTER

client
THE GUINNESS PARTNERSHIP

drwg no.
5 194/ 35

rev.
date
NOV 21

scales
1/ 50 @ A3

drawn
checked
RW

subject
No.73 LOBBY
EXISTING PLAN & SECTION

Warburton
a s s o c i a t e s
Chartered Architects
The Old Police Station, 62 Chapel Street, MANCHESTER M3 7AA
Tel: 0161 833 9345 Fax: 0161 831 7594 mail@warburtonassociates.com