


F012 - Ginnel Section - Proposed

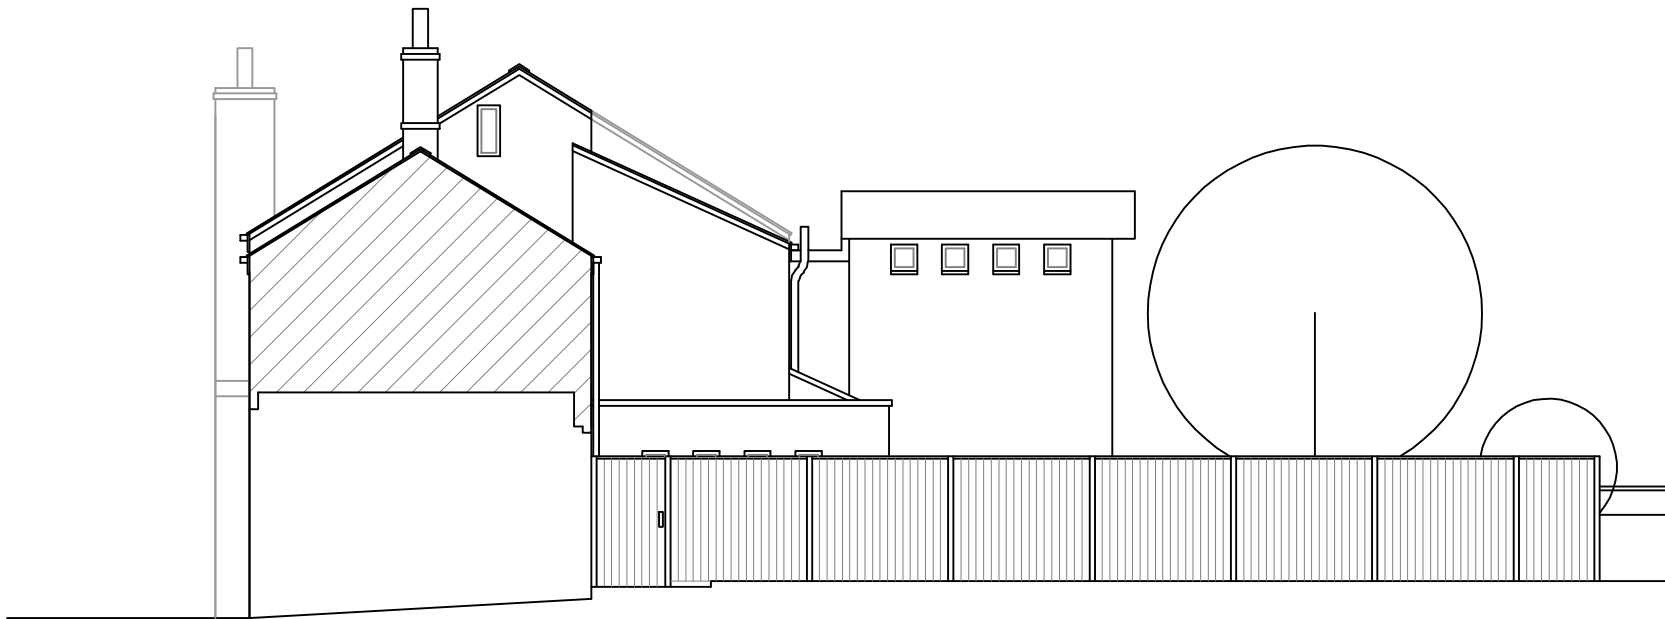

GINNEL SECTION (FENCE) - PROPOSED