
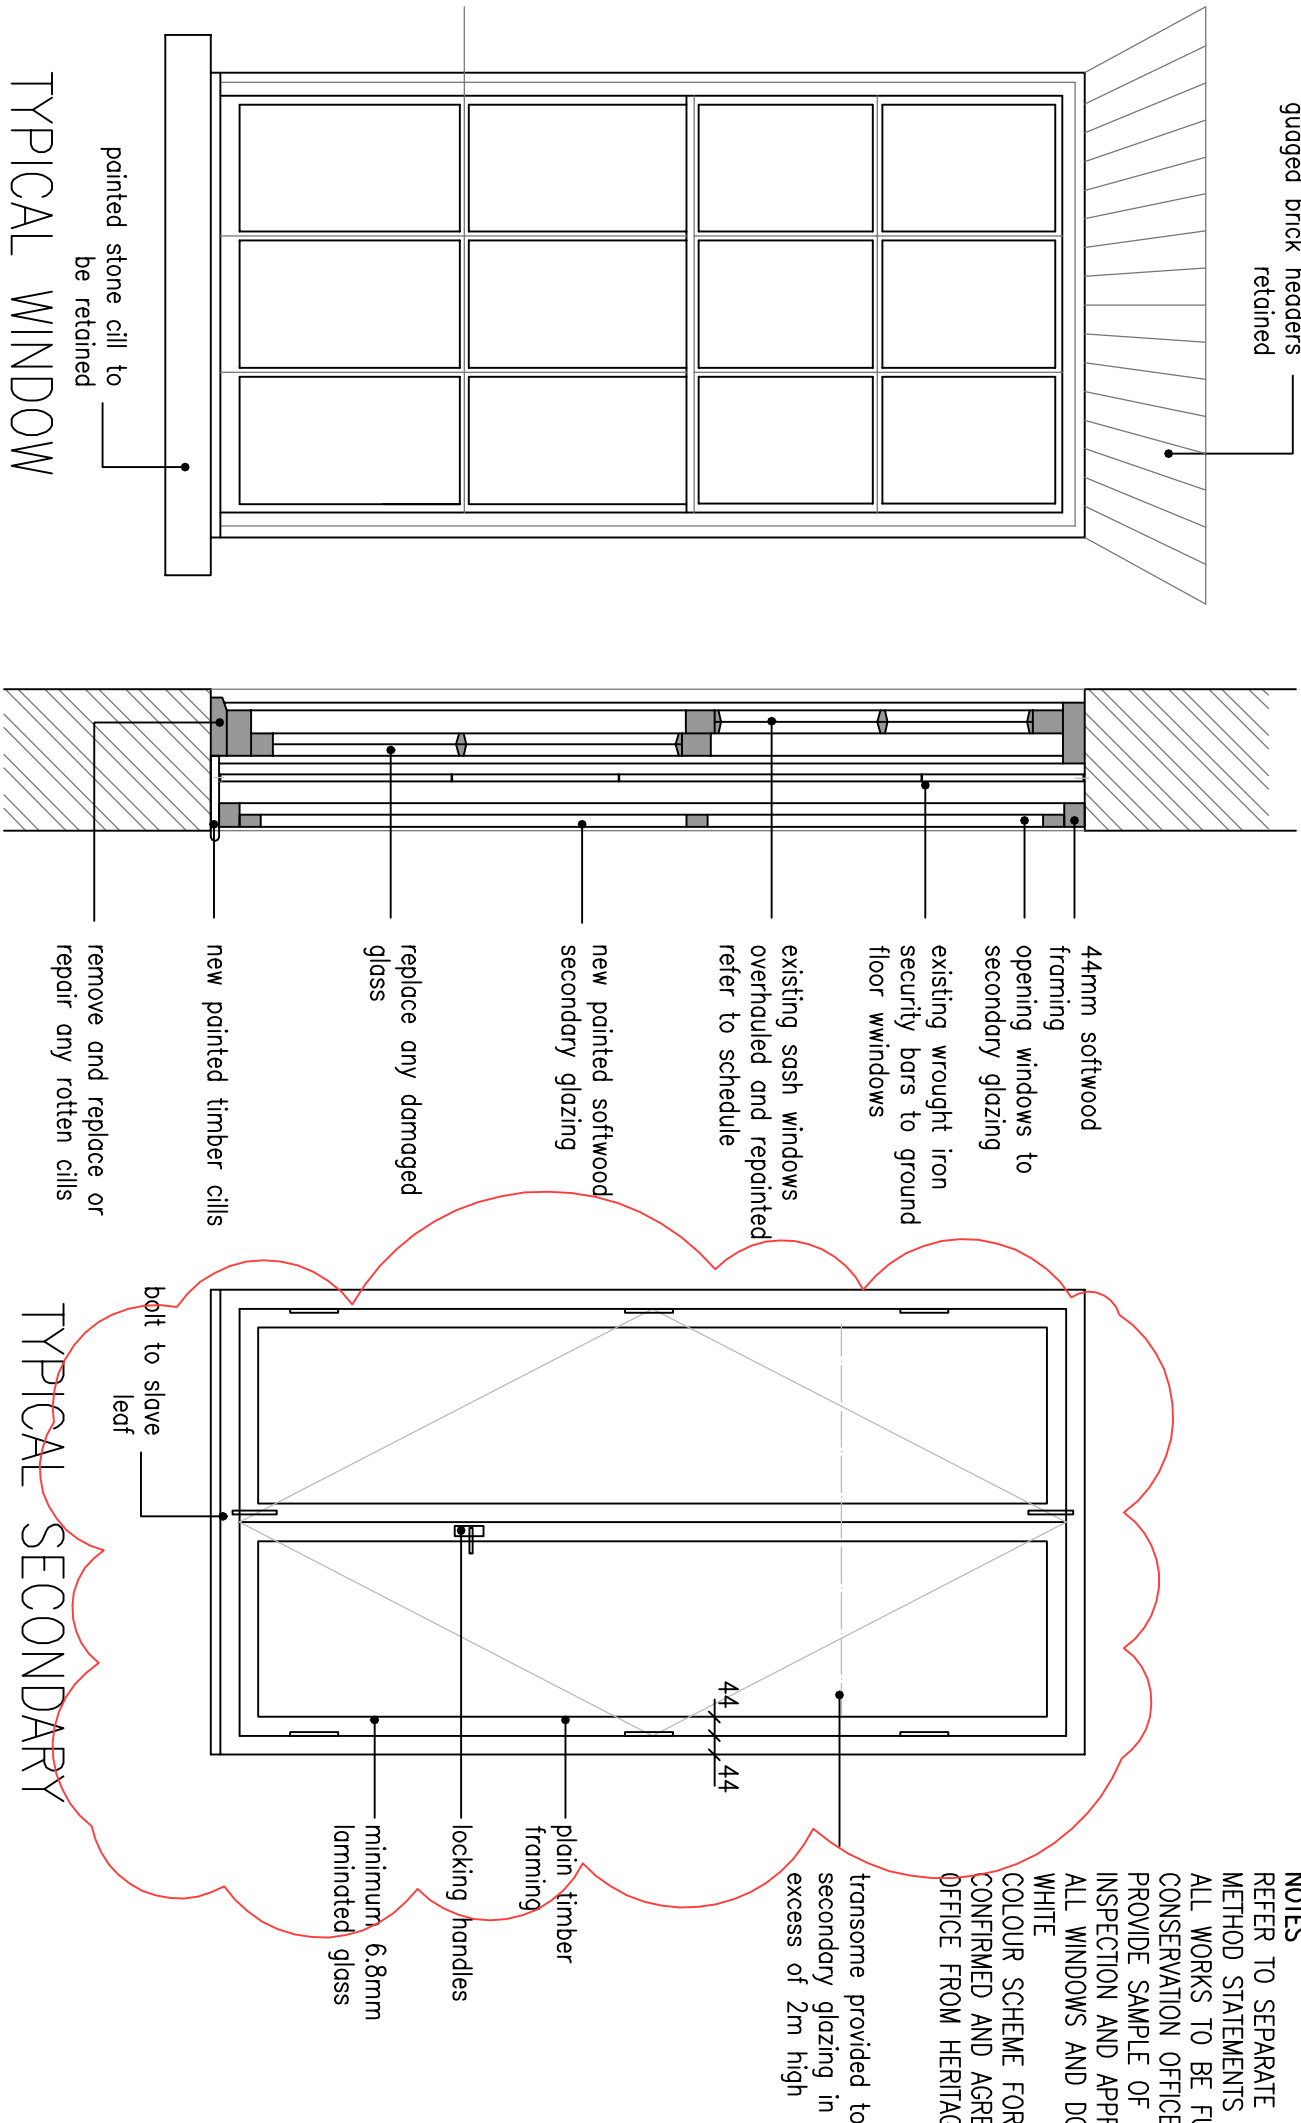


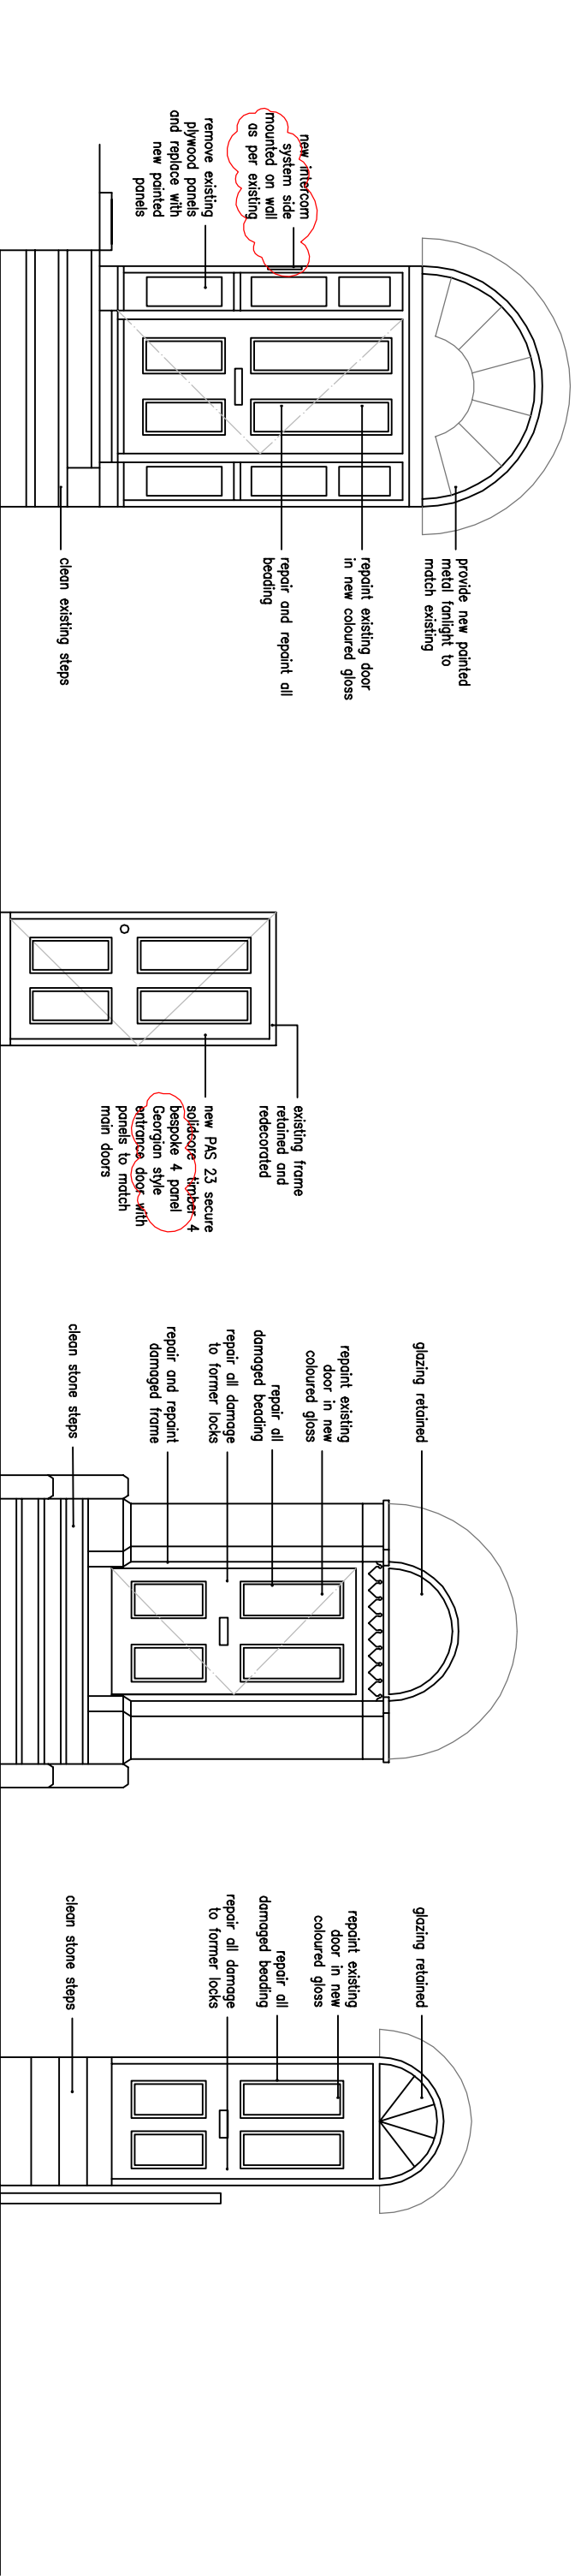

**NOTES**  
REFER TO SEPARATE REPAIR SCHEDULE AND METHOD STATEMENTS FOR ALL WINDOW REPAIRS  
ALL WORKS TO BE FULLY AGREED WITH CONSERVATION OFFICER  
PROVIDE SAMPLE OF TYPICAL REPAIRS FOR INSPECTION AND APPROVAL  
ALL WINDOWS AND DOOR FRAMES TO BE PAINTED WHITE  
COLOUR SCHEME FOR PAINTED DOORS TO BE CONFIRMED AND AGREED WITH CONSERVATION OFFICE FROM HERITAGE RANGE

|                                                       |                    |          |
|-------------------------------------------------------|--------------------|----------|
| D AMENDED TO PLANNERS COMMENTS                        |                    | 03.07.22 |
| C AMENDED TO CLIENT COMMENTS                          |                    | 07.04.22 |
| B CROSS REFERENCE TO REPAIR SCHEDULE                  |                    | 14.03.22 |
| A ADDITIONAL NOTES AND DETAIL ADDED                   |                    | 30.01.21 |
| revisions                                             |                    |          |
| works to doors and windows                            |                    |          |
| barracks house                                        |                    |          |
| princess street manchester                            |                    |          |
| date: may 2021                                        | scale 1:100 @a3    |          |
| status: preliminary                                   | dwg. d393/06 rev D |          |
| DO NOT SCALE - IF DIMENSIONS ARE NOT GIVEN PLEASE ASK |                    |          |

architectural designworks limited

designworks



studio one 17 begin gardens heywood OL10 2YH t: 0161 332 1343 e: architects@archdesignworks.co.uk