


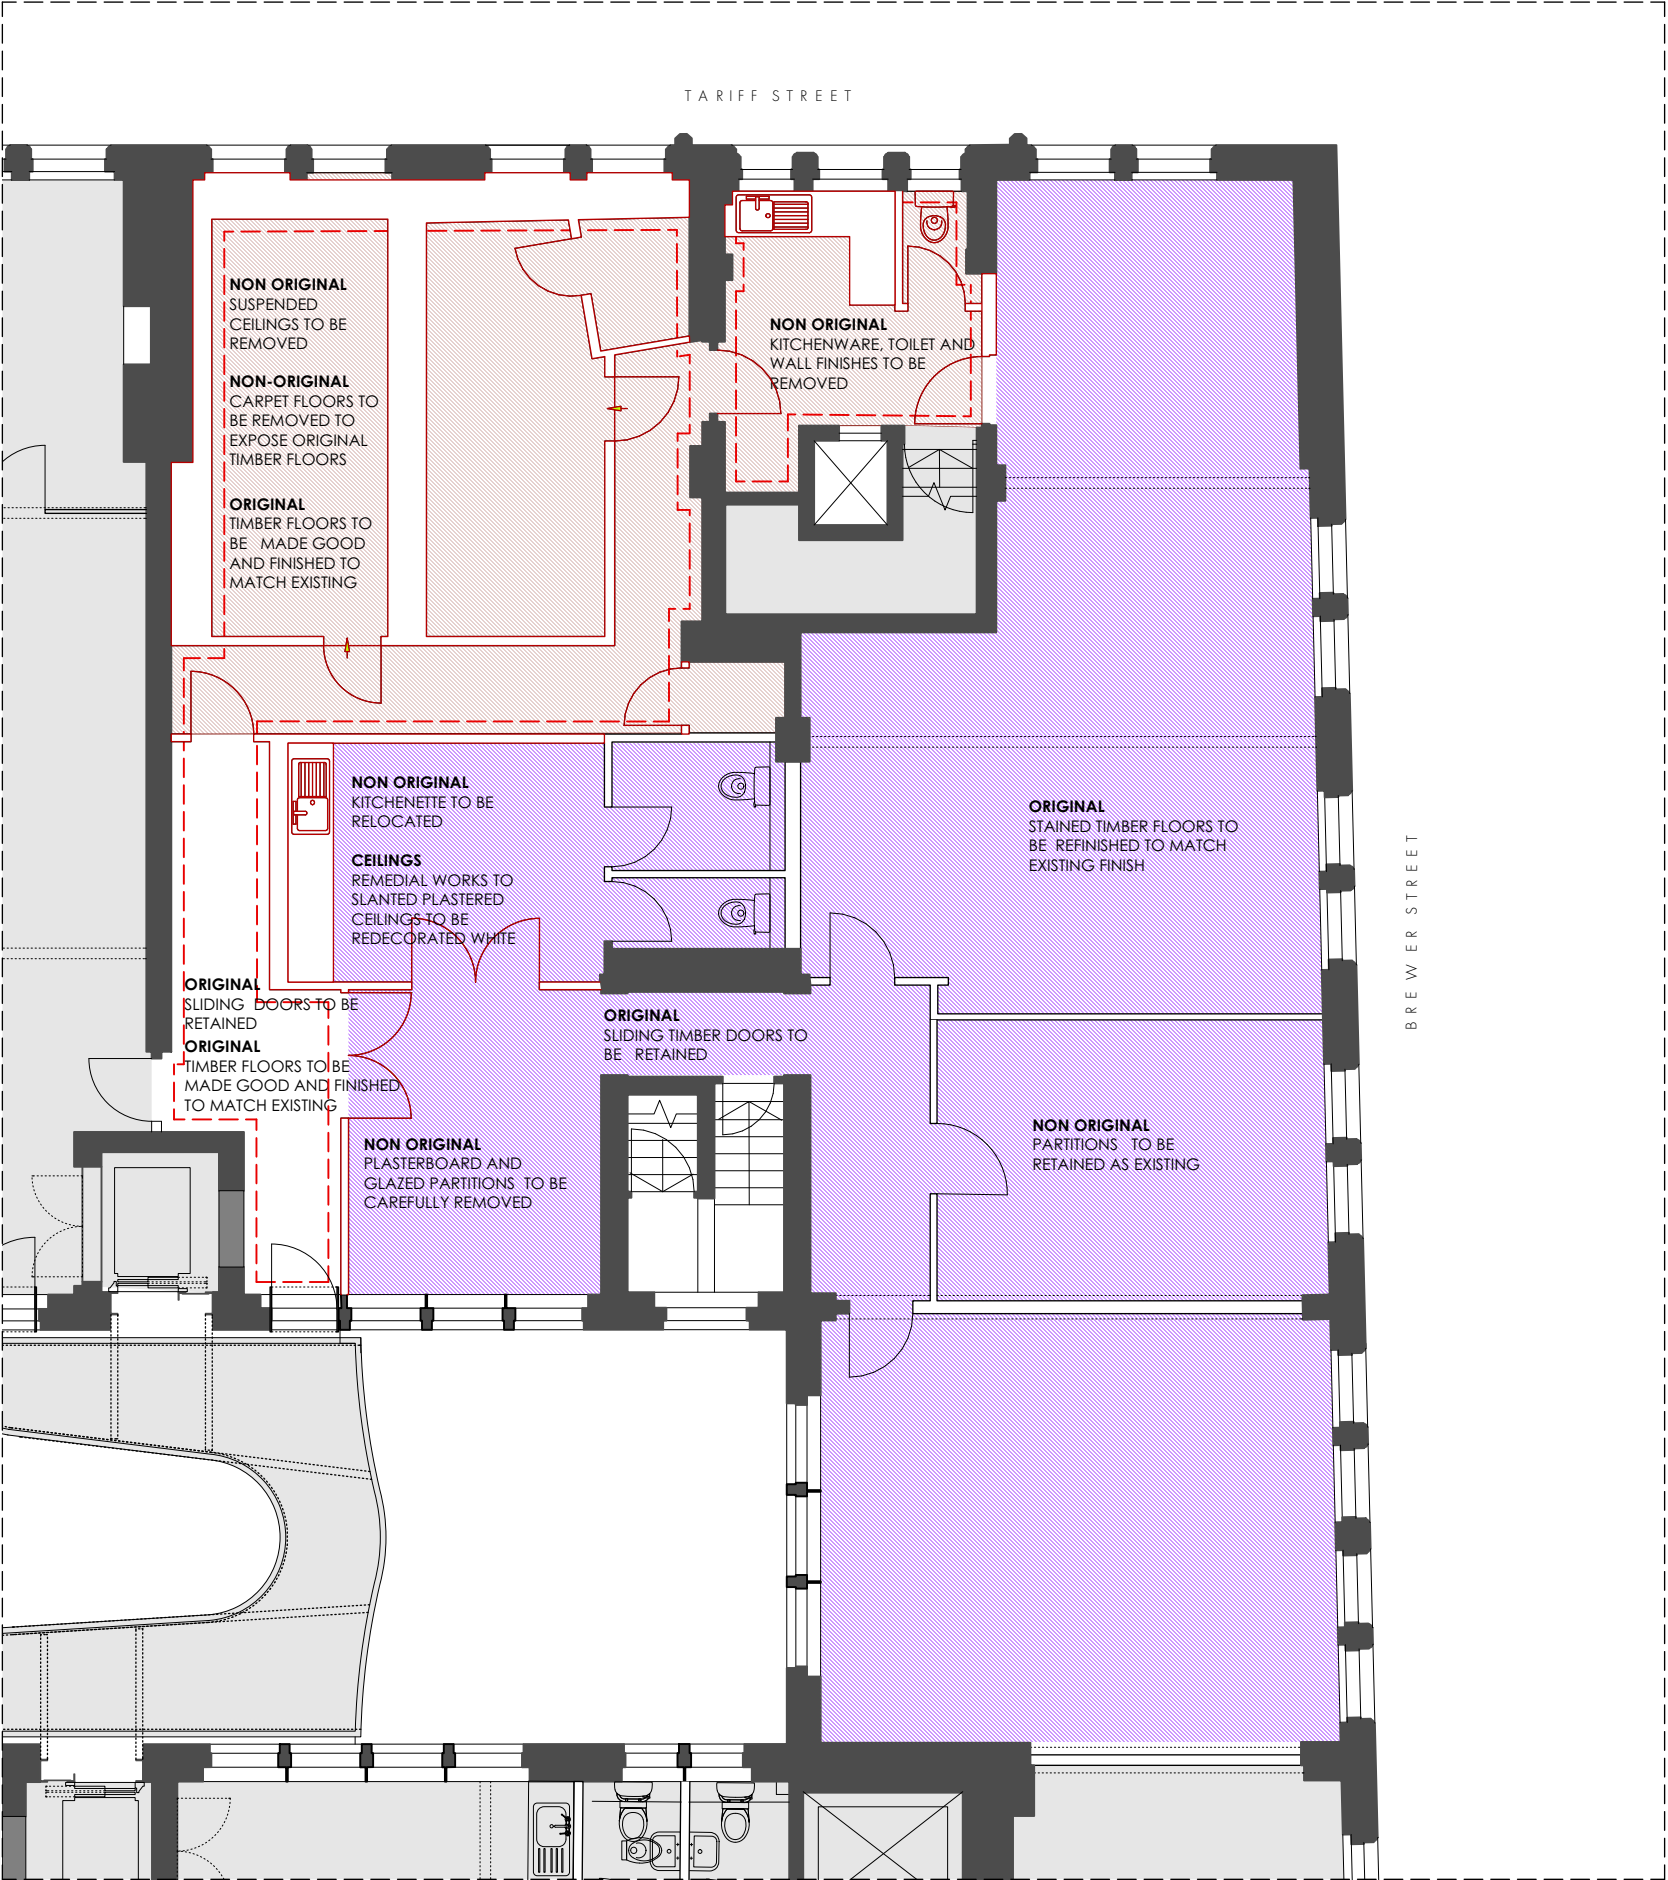

FOURWAYS HOUSE, FIFTH FLOOR
ALTERATIONS PLAN

1.100 @ A3

REVISION	DATE	DESCRIPTION
P01	05.04.22	FOR COMMENT
P02	03.08.22	PLANNING ISSUE

ALTERATIONS KEY

INDICATES NEW OPENINGS / WALLS TO BE REMOVED


INDICATES DOOR/FITTING/SANITARY WARE ETC. TO BE REMOVED

INDICATES NON ORIGINAL LAMINATE FLOORING OVER ORIGINAL TIMBER FLOOR BOARDS TO BE REMOVED

INDICATES ORIGINAL TIMBER FLOORS TO BE REFINISHED WHERE REQUIRED

INDICATES NON ORIGINAL SUSPENDED CEILINGS TO BE REMOVED

AREA NOT SUBJECT OF THIS APPLICATION
SEE APPLICATIONS No.s 126286/LO/2020, 122935/LO/2019 & 123242/FO/2019

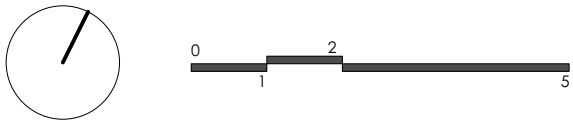

PLANNING

OMIArchitects

31 Blackfriars Road, Salford, Manchester, M3 7AQ
+44(0)161 832 3242 / info@omiarchitects.com / www.omiarchitects.com

PROJECT	FOURWAYS - F2U2 & F5U4 + F5U5					
DRAWING	FIFTH FLOOR - ALTERATIONS PLAN					
DATE	AUG '22	DRAWN BY	KT	SCALE	1:100	@A3
JOB NO.	1420	DWG.NO.	L 2255			