
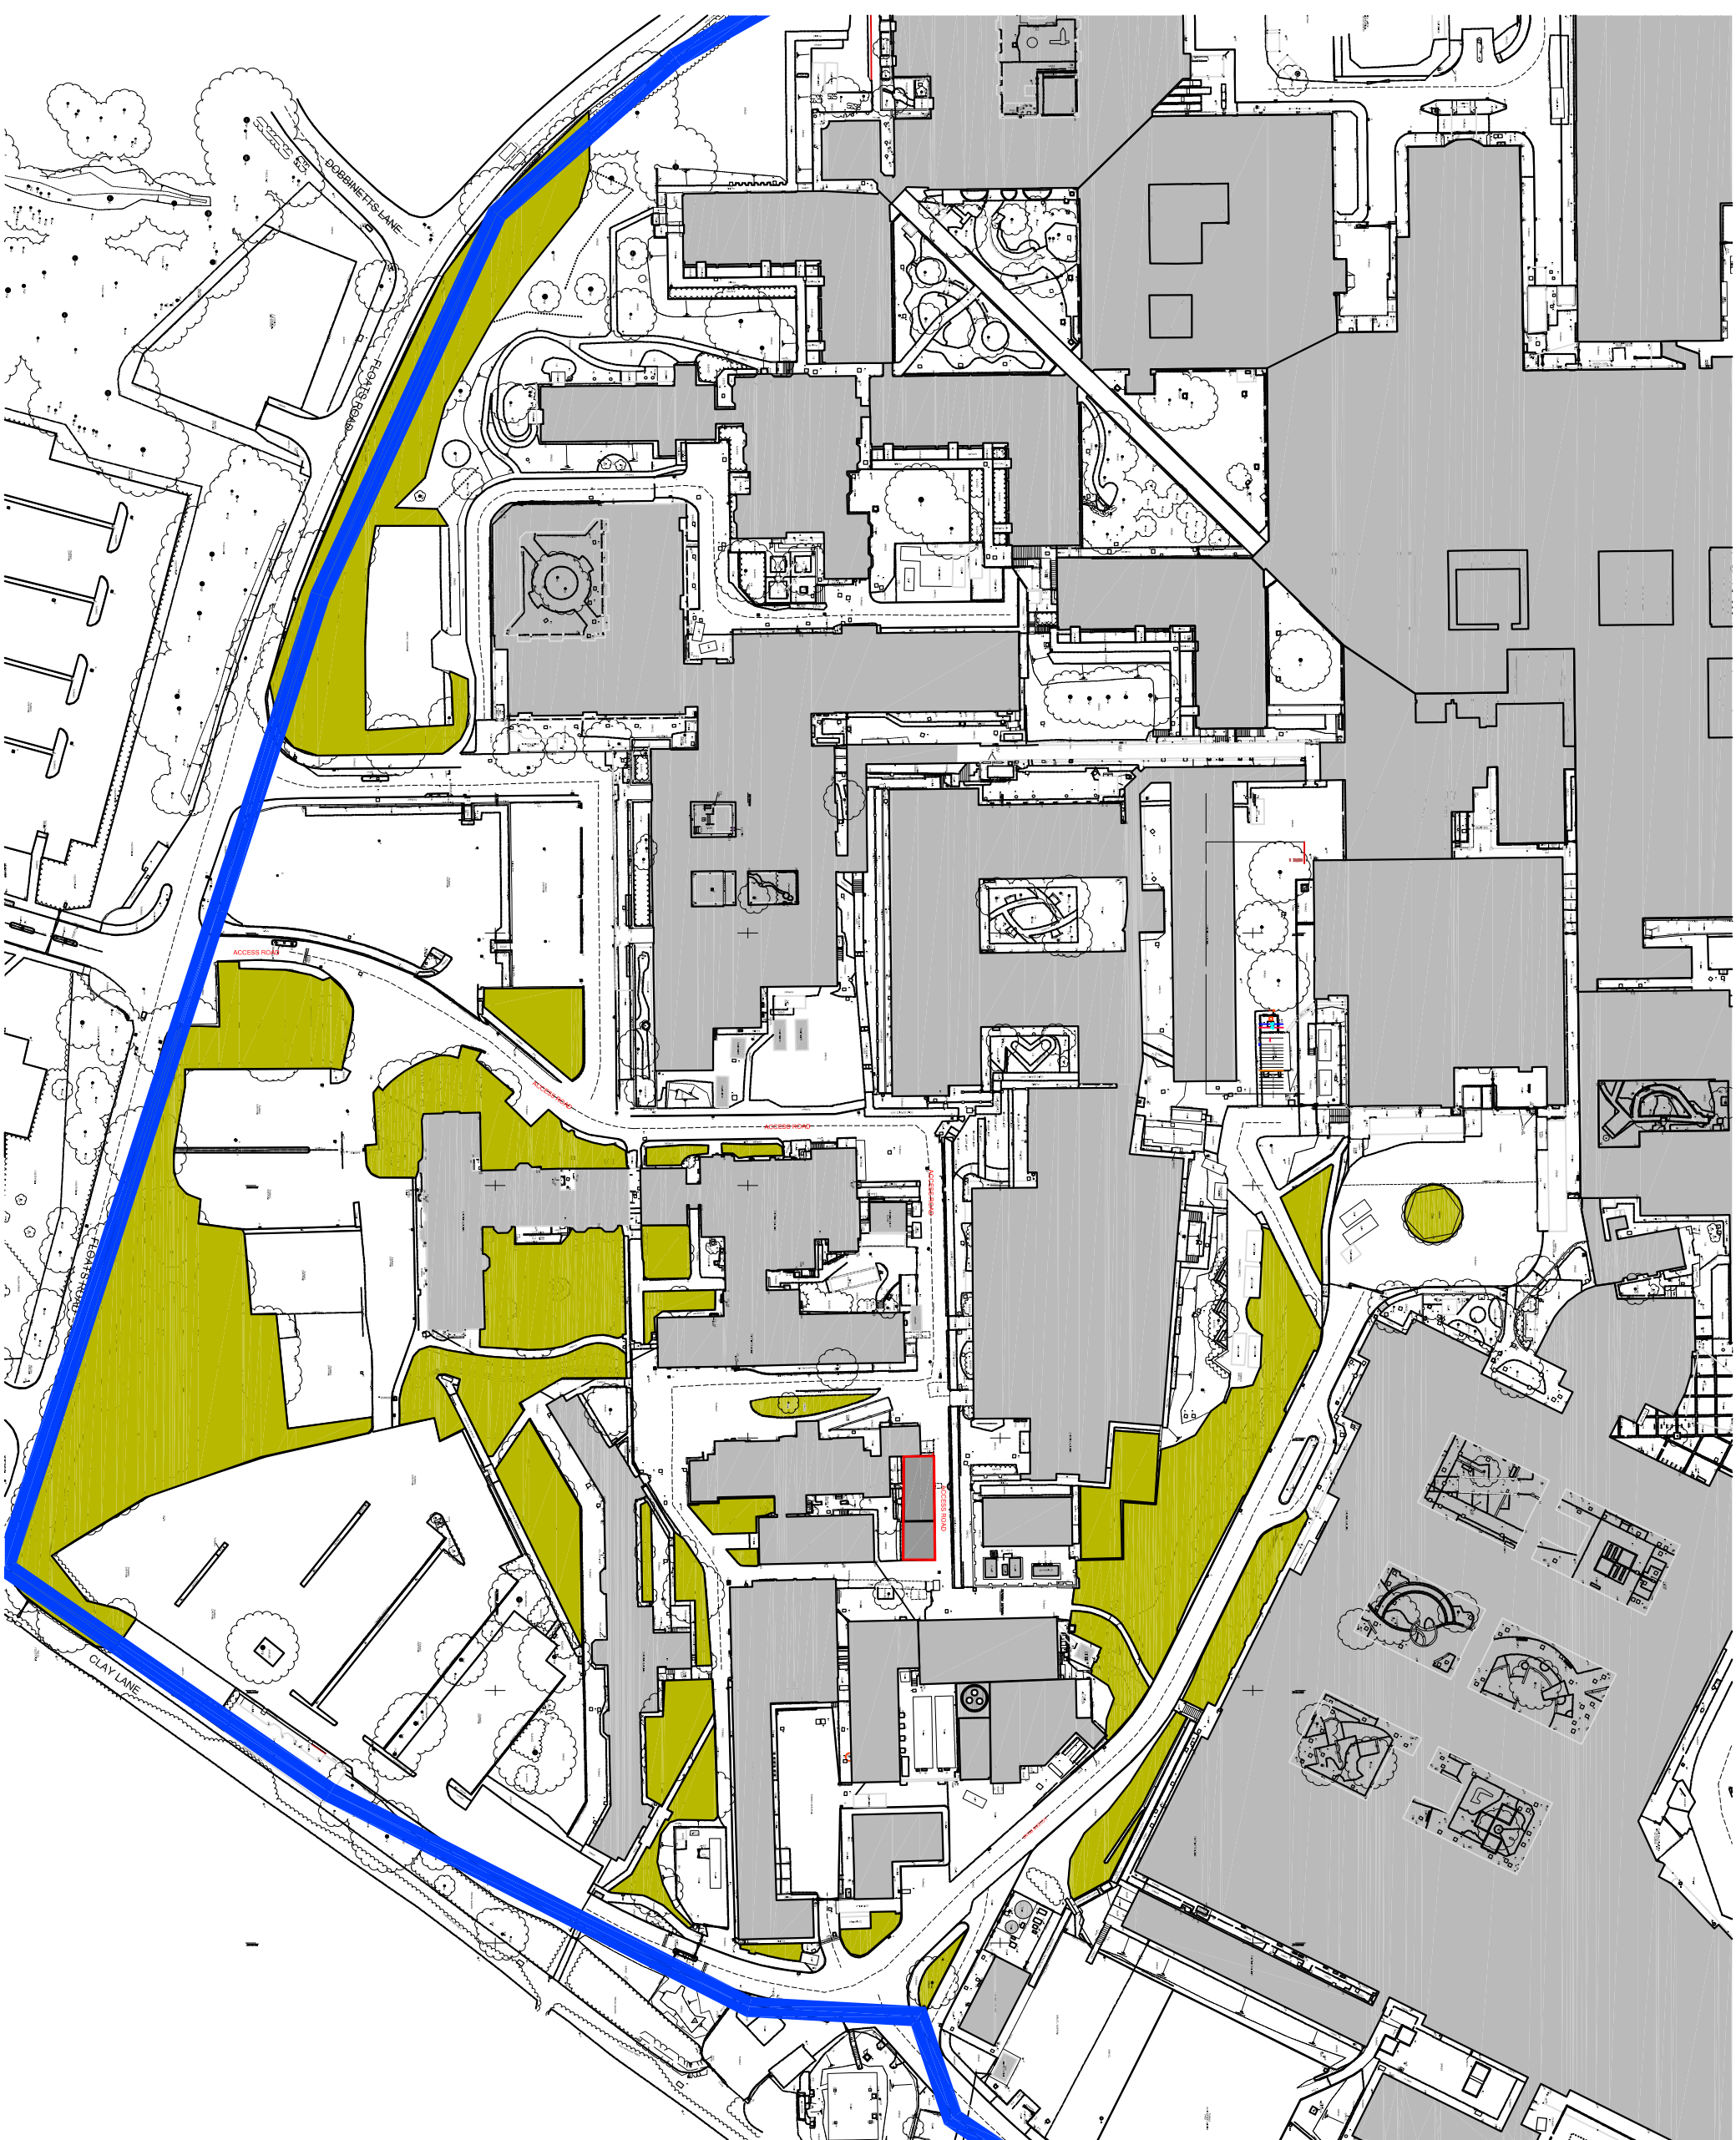


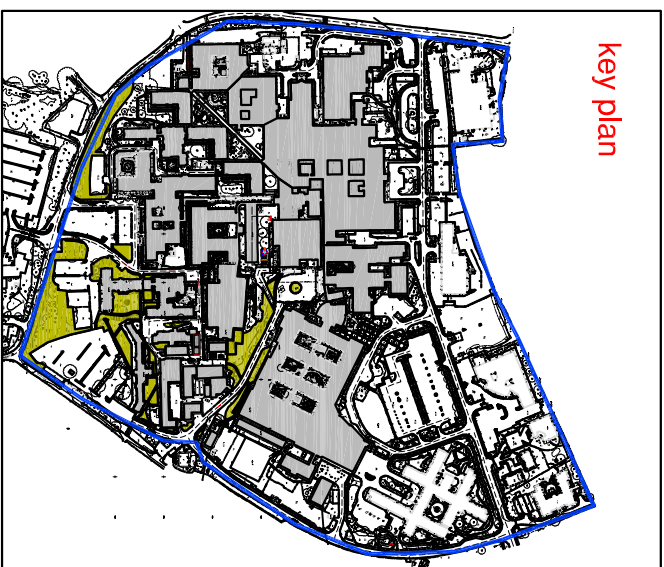

rev	date	by	description	
contract				
CHIMNEY DEMOLITION WYTHENSHAW HOSPITAL SOUTHMOOR ROAD WYTHENSHAW M23 9LT				
client				
MANCHESTER UNIVERSITY NHS FOUNDATION TRUST				
dwg no.		rev.	date	
5832/ 01			June 22	
scales		drawn	checked	
1/ 1250 @ A3		RW		
subject				
LOCATION PLAN				
warburton a s s o c i a t e s Chartered Architects  The Old Police Station, 62 Chapel Street, MANCHESTER M3 7AA Tel: 0161 833 9345 Fax: 0161 831 7584 mail@warburtonassociates.com				