


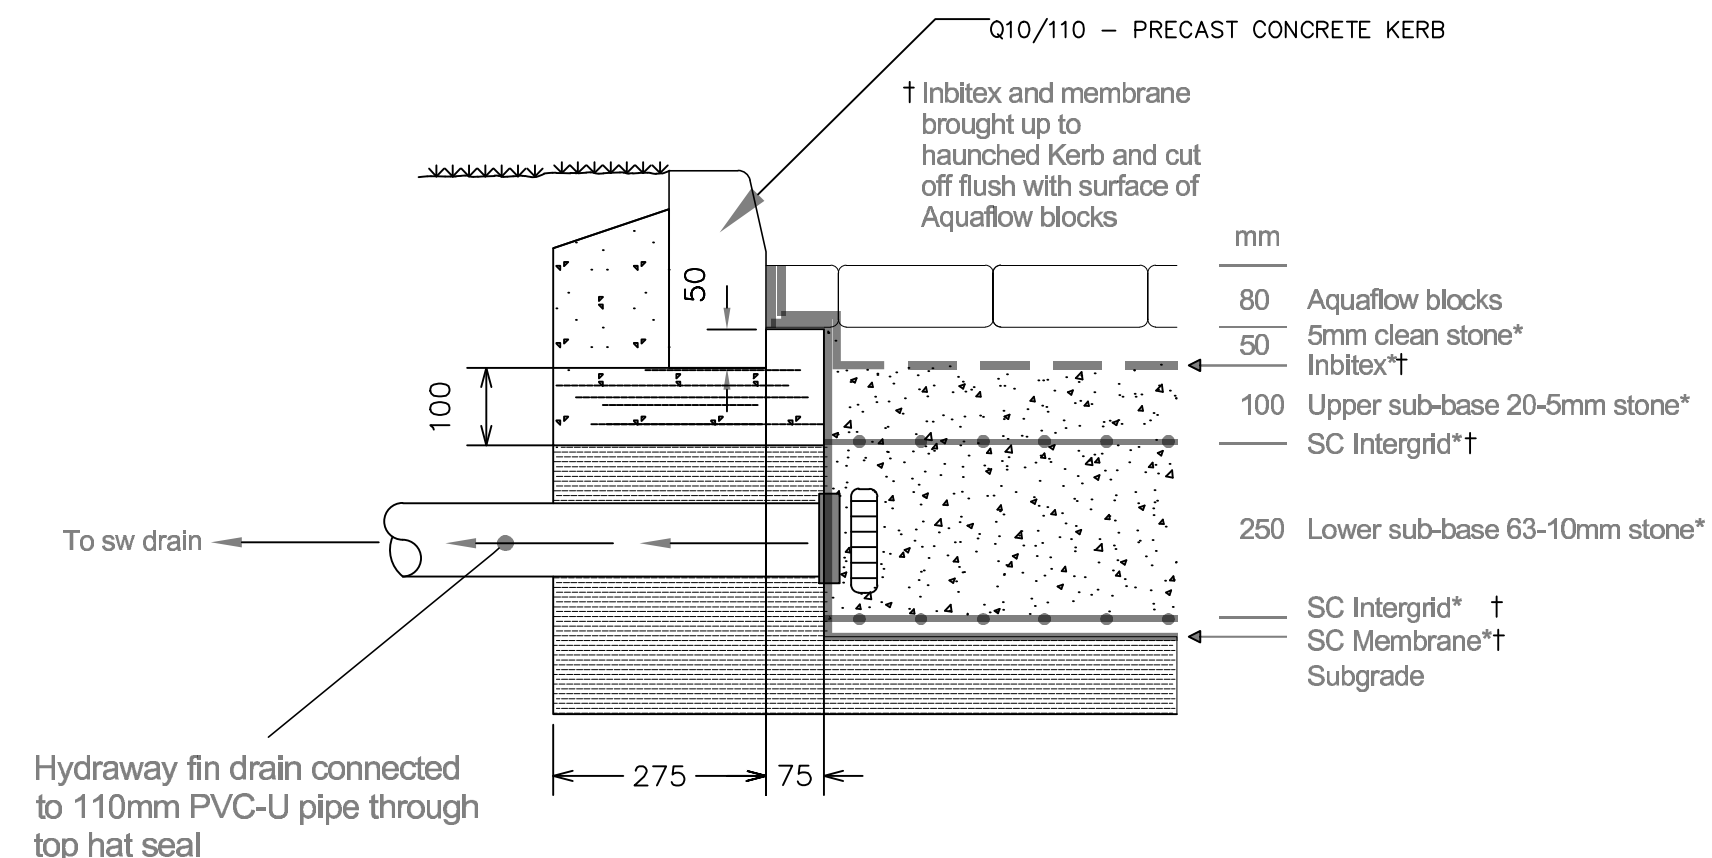


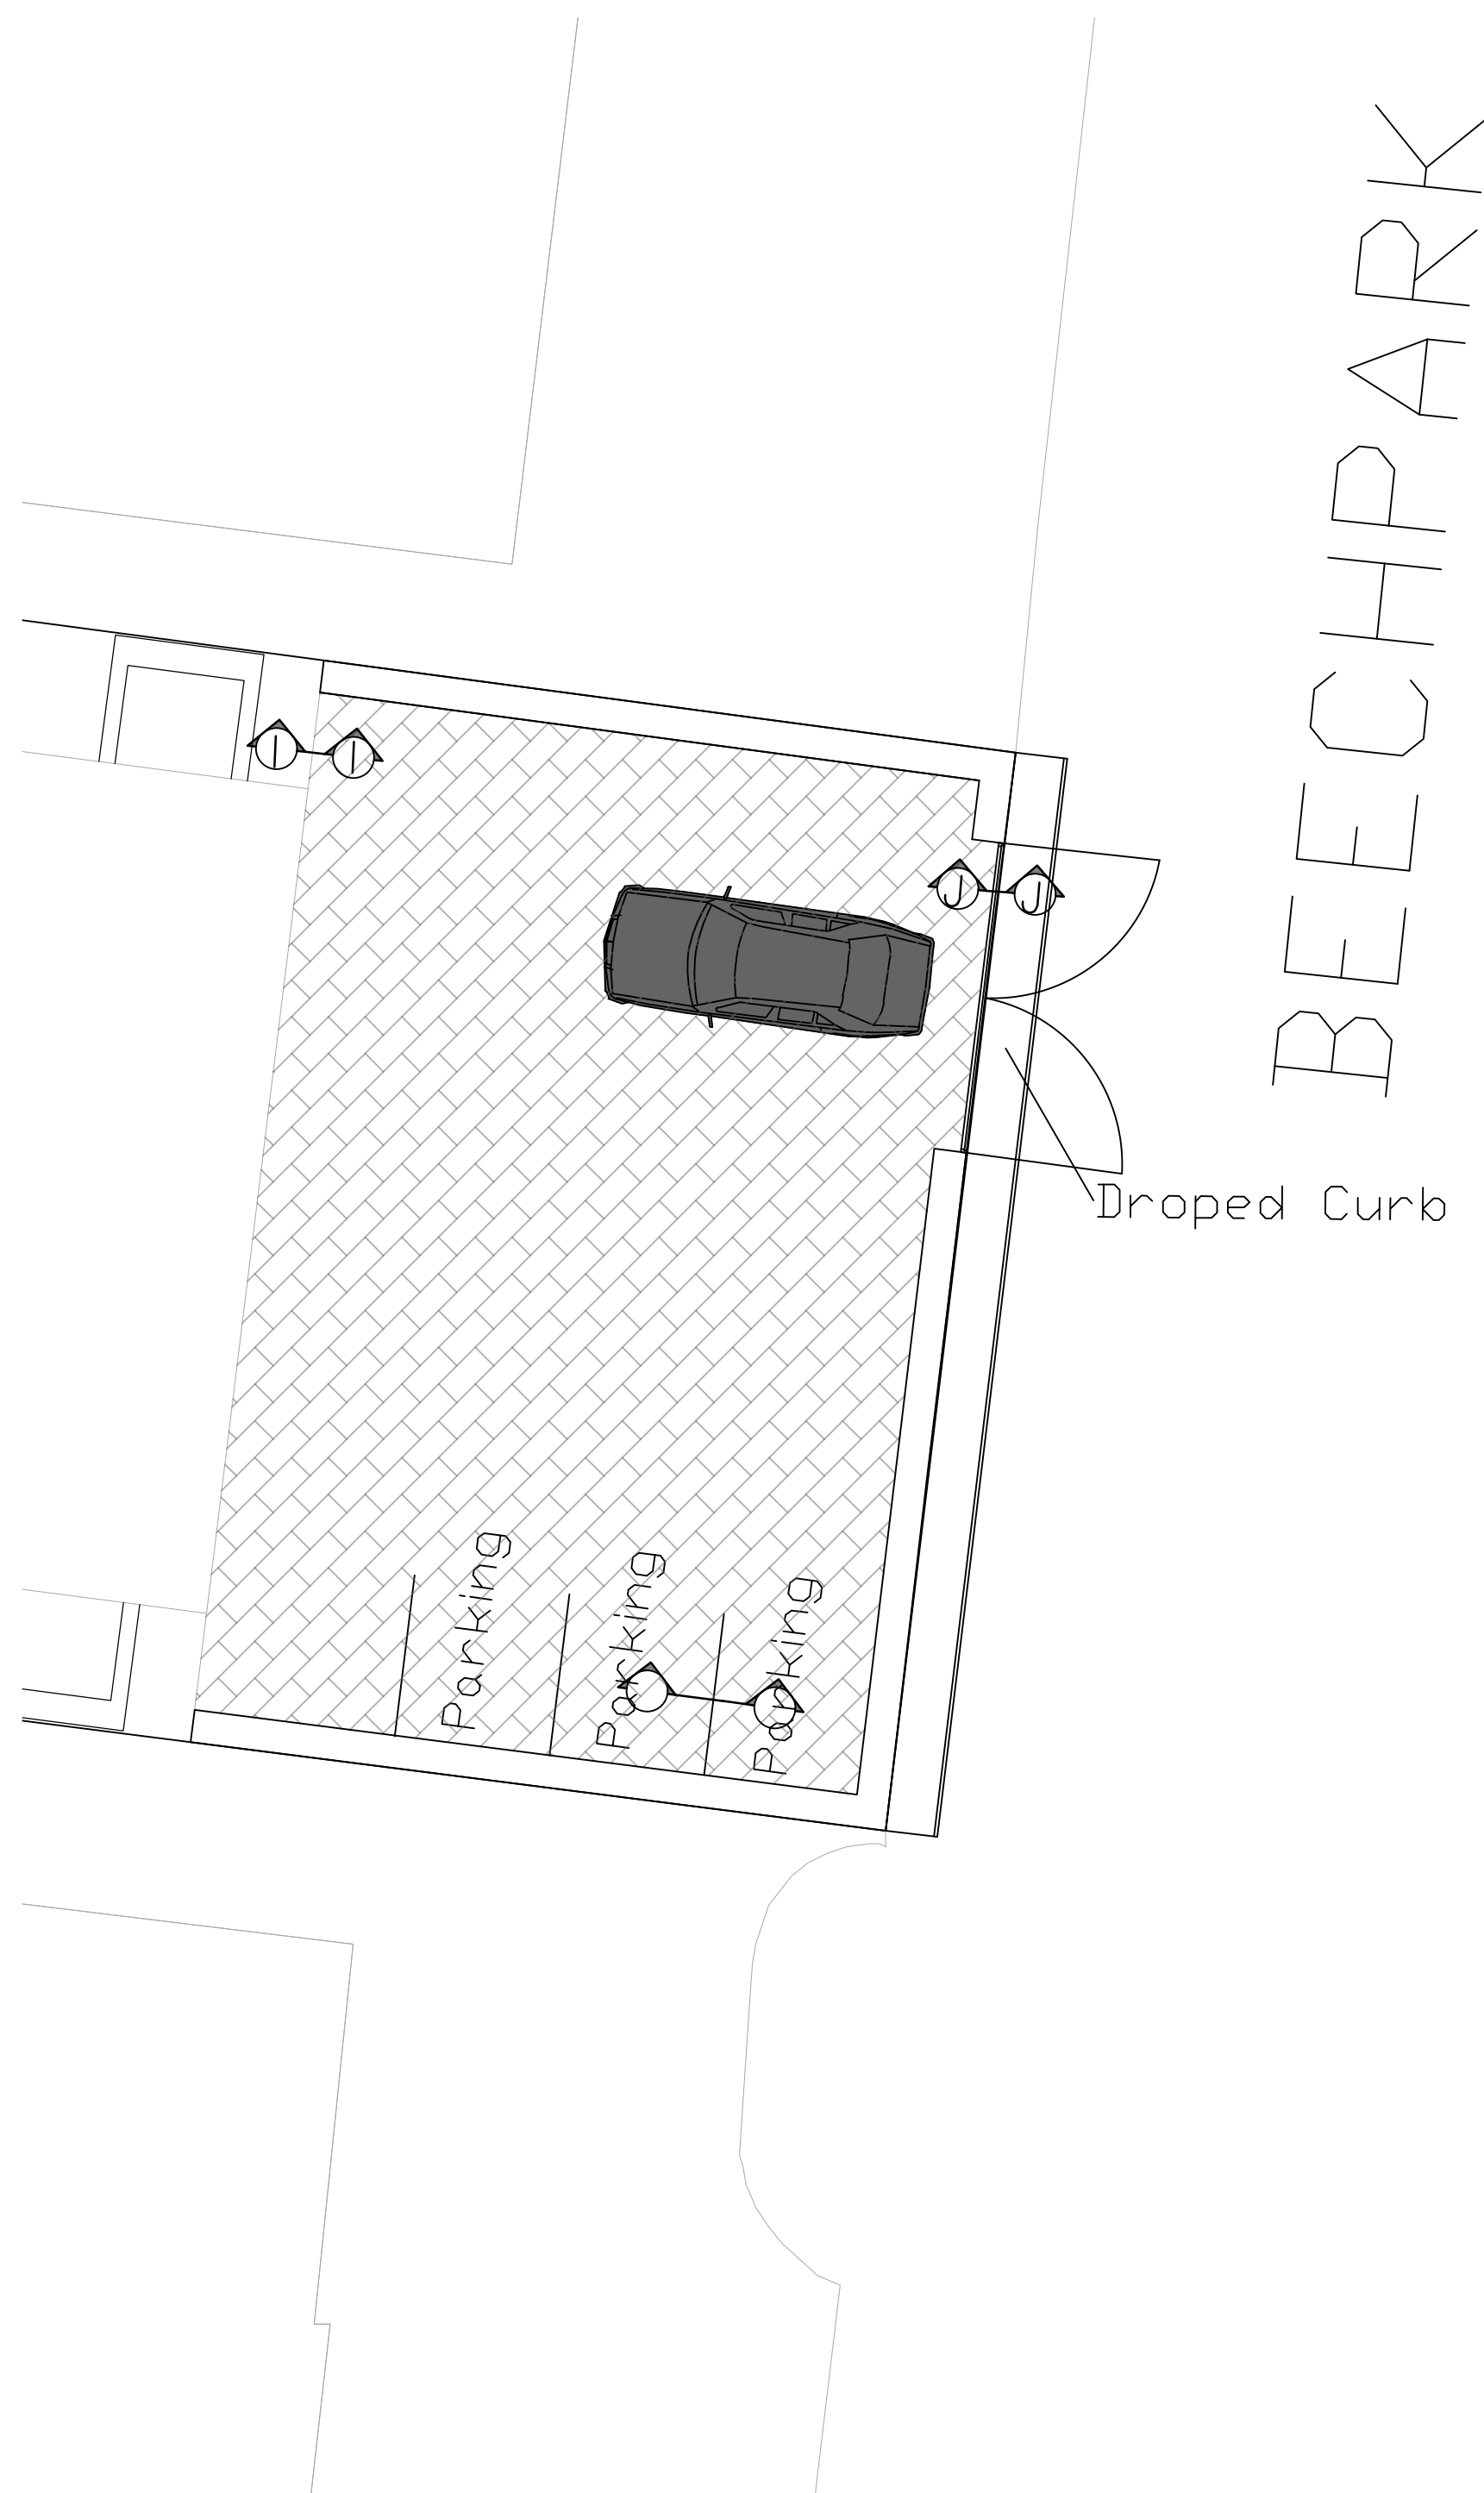

SECTION I-I SCALE 1:10

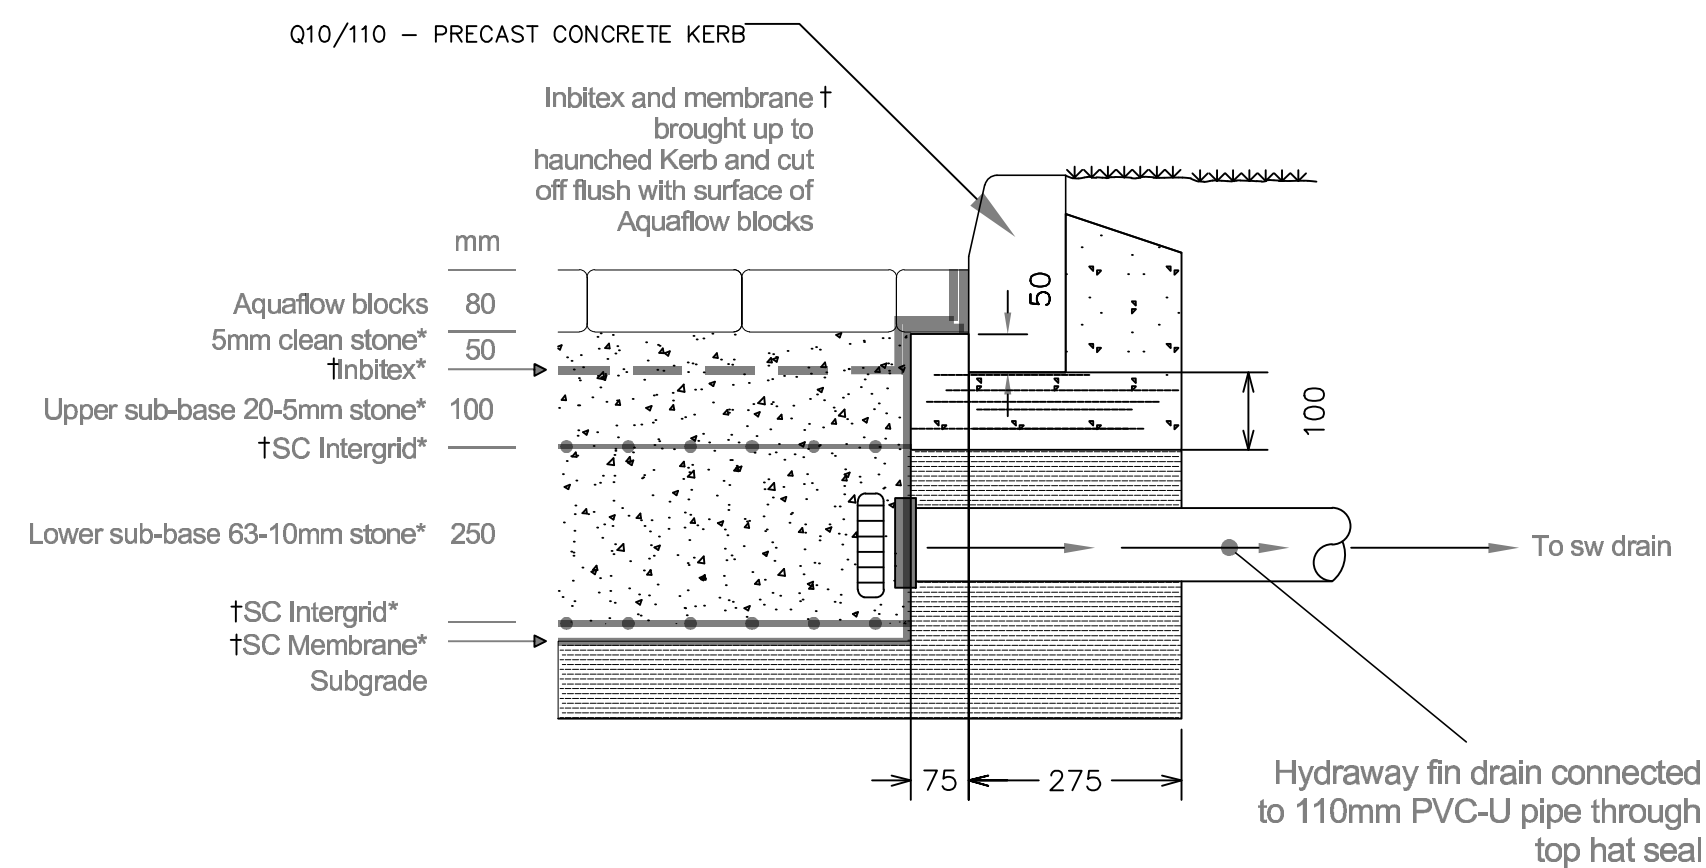

SECTION J-J SCALE 1:10

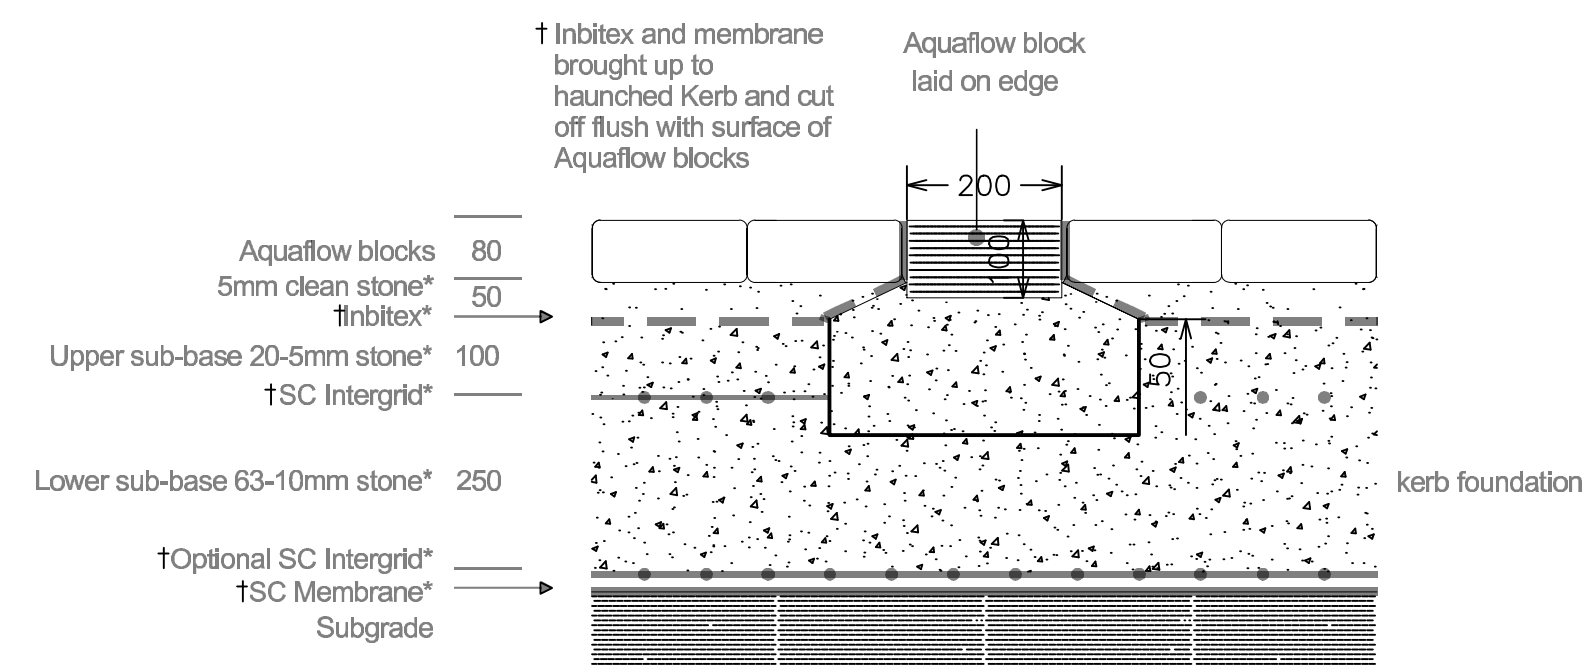

TYPICAL SECTION BETWEEN PARKING BAYS DEVISIONS SCALE 1:10

General Notes

Firm Name and Address



Mason and Marlowe

Mason and Marlowe Ltd.
Project Managers and Quantity Surveyors

5 Piccadilly Place,
Manchester, M1 3BR

Project Name and Address

18 Beechpark Avenue,
Wythenshawe,
Manchester
M22 4BL

Project

Date
20/05/2022

Scale
1/100

Sheet

A2