



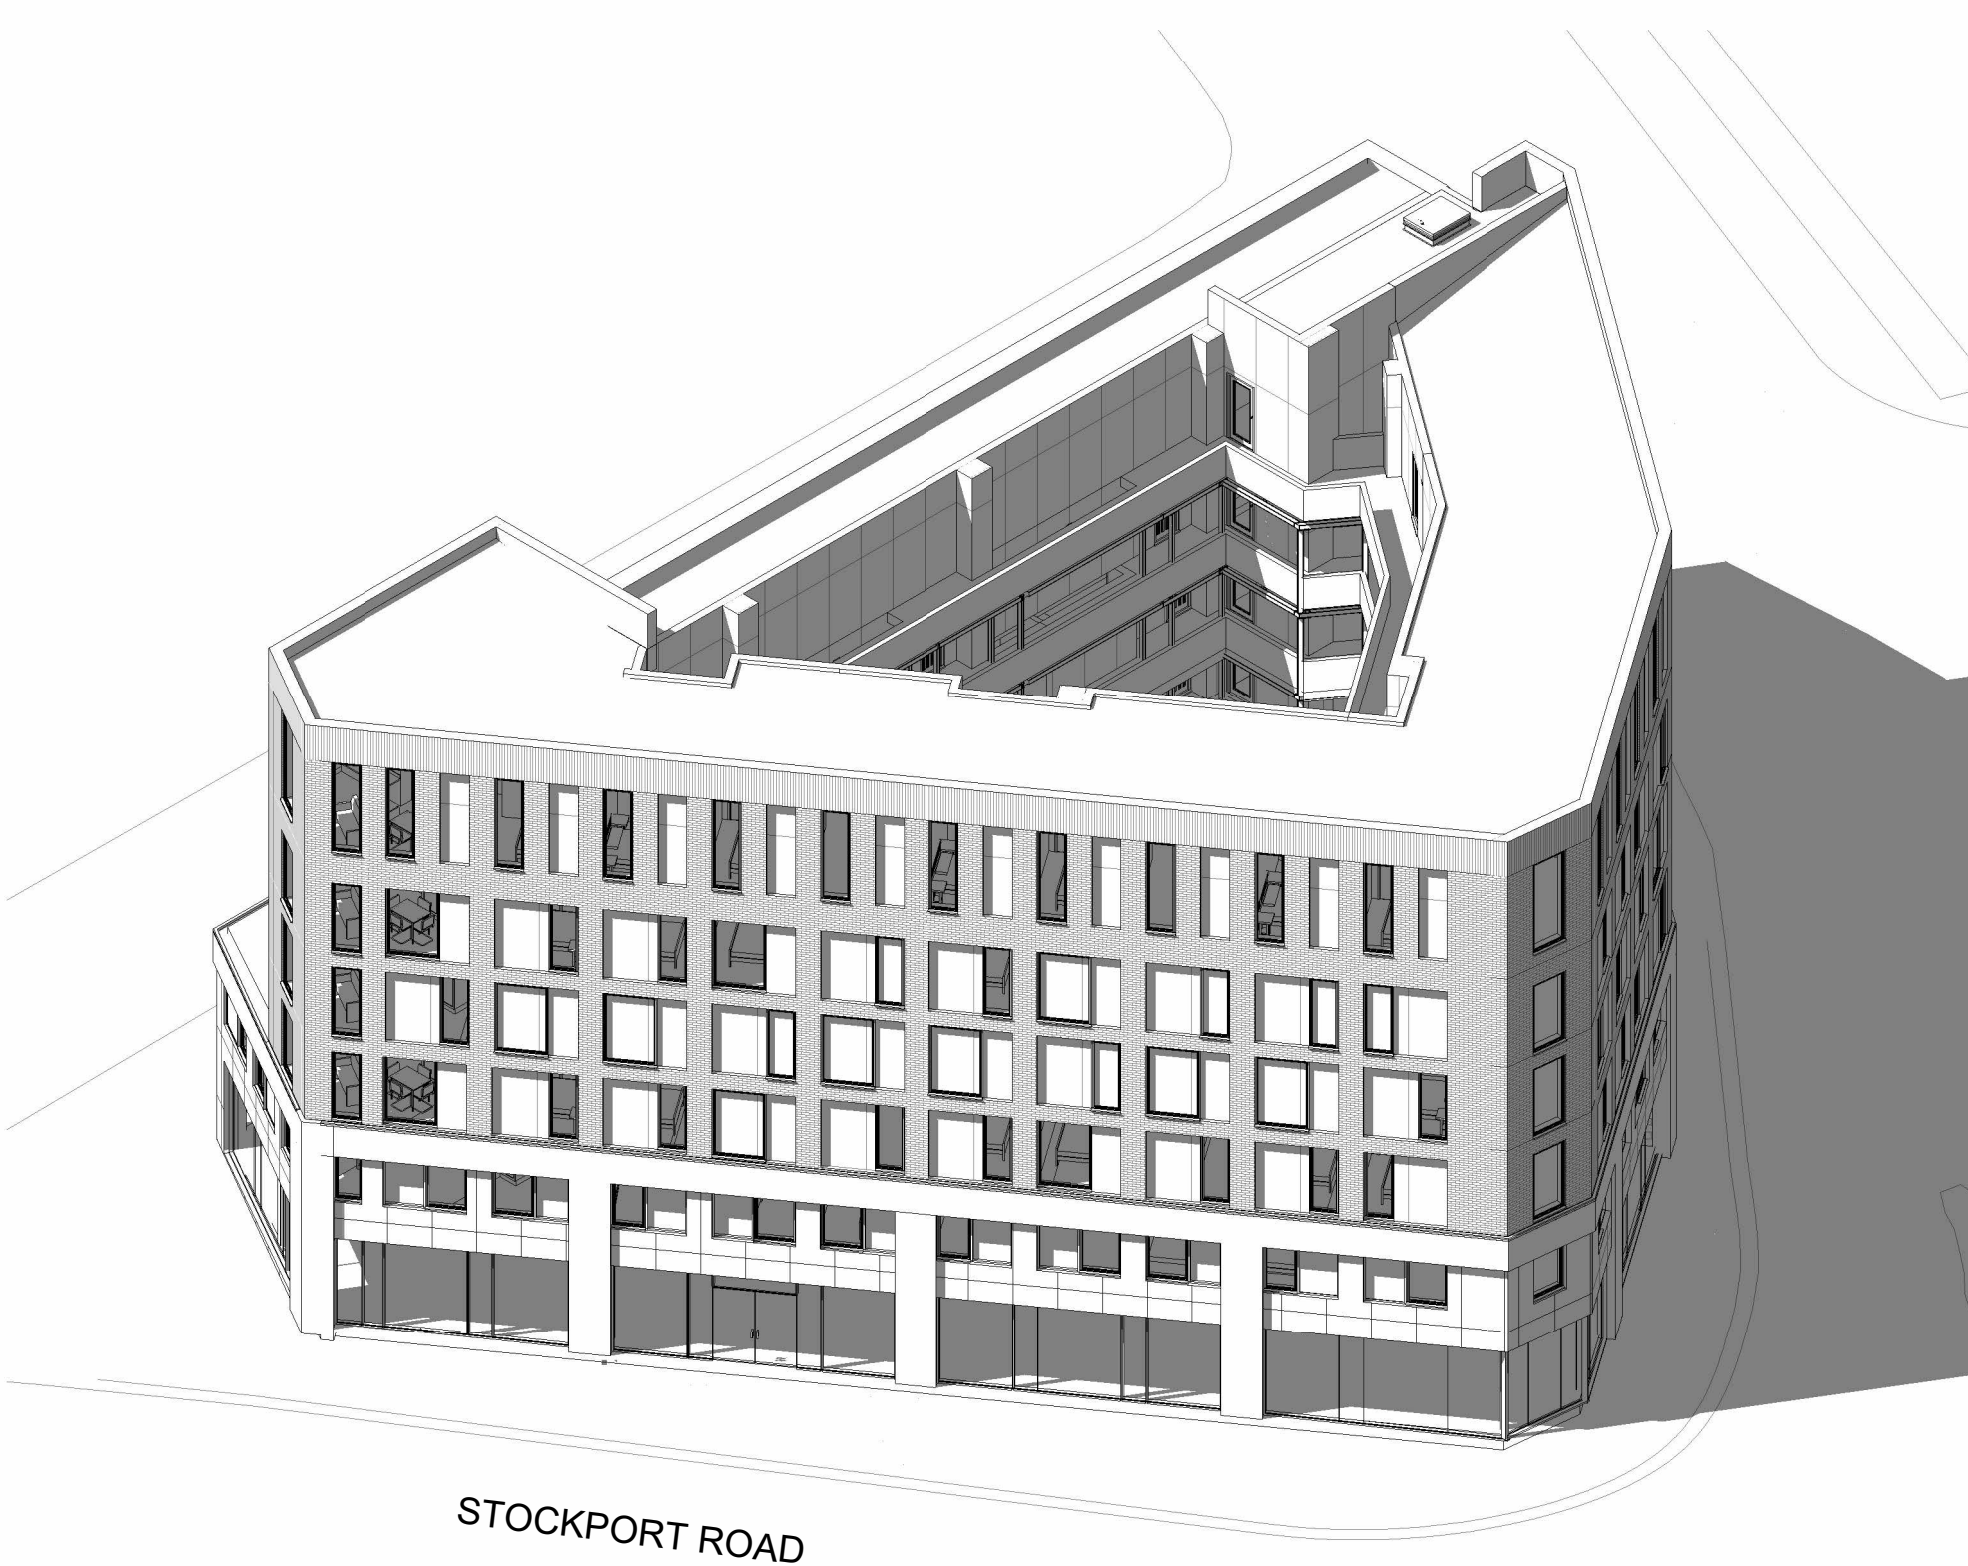

Existing view from North West

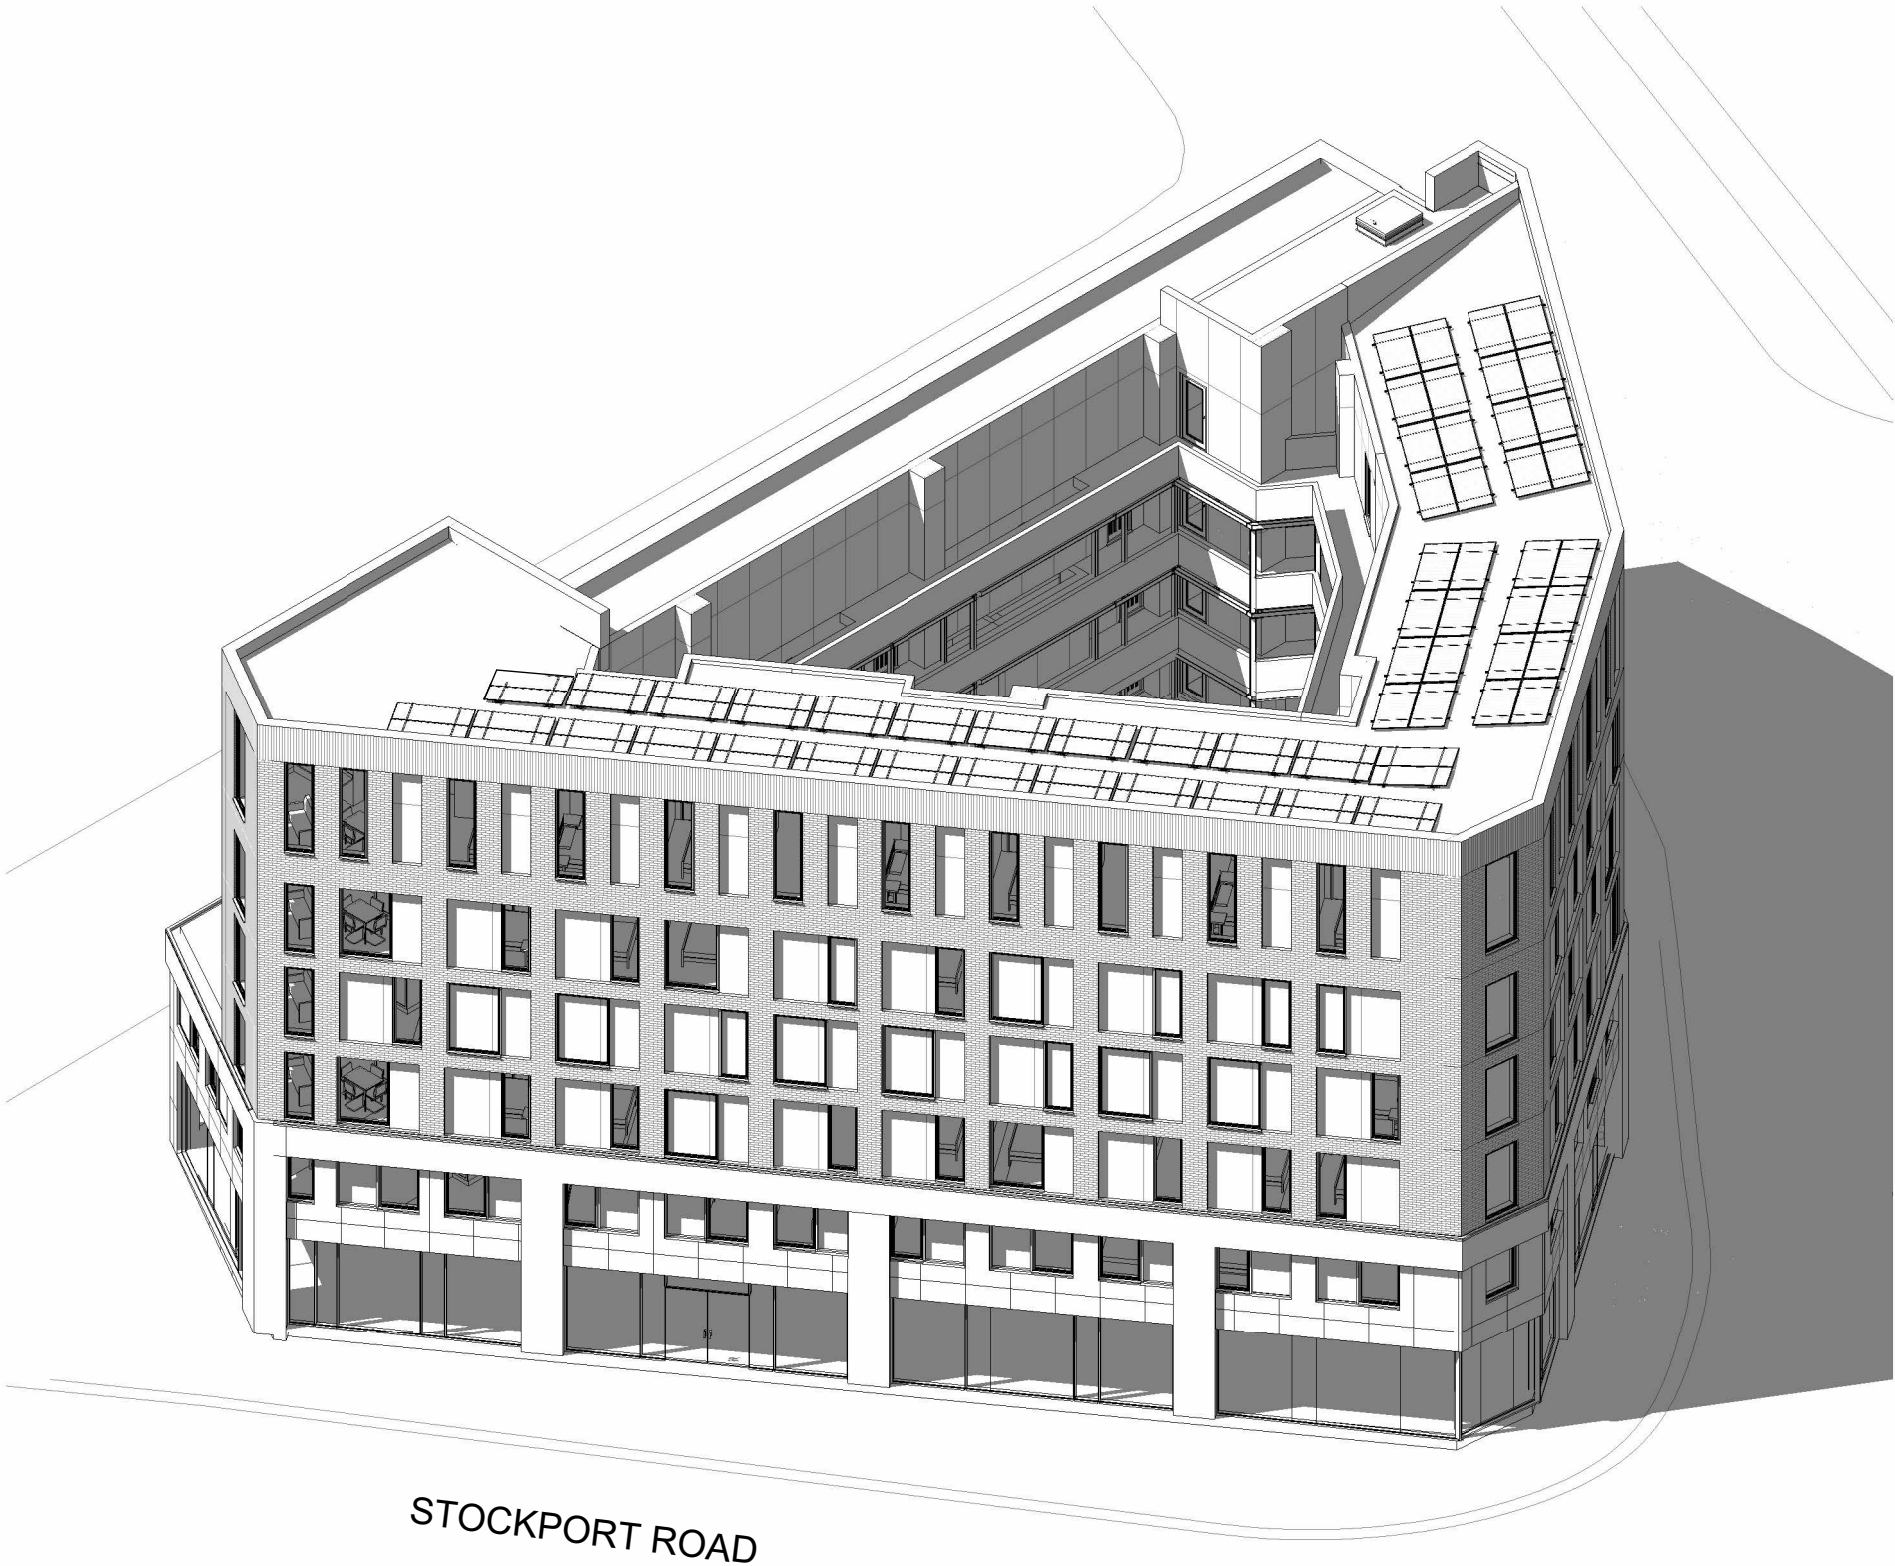

Proposed view from North West

REV		DATE	COMMENT			
CLIENT: GGC POLYGON MANCHESTER LIMITED						
PROJECT: SONA						
DRAWING: 3D Visualisations - from North West						
DRAWING N°: 2066-ABWA-Z1-XX-DR-A-(95)-0001		REV:	STATUS S4	SCALE: A2	CHECKED: DATE	DRAWN: LG 13.05.2022