




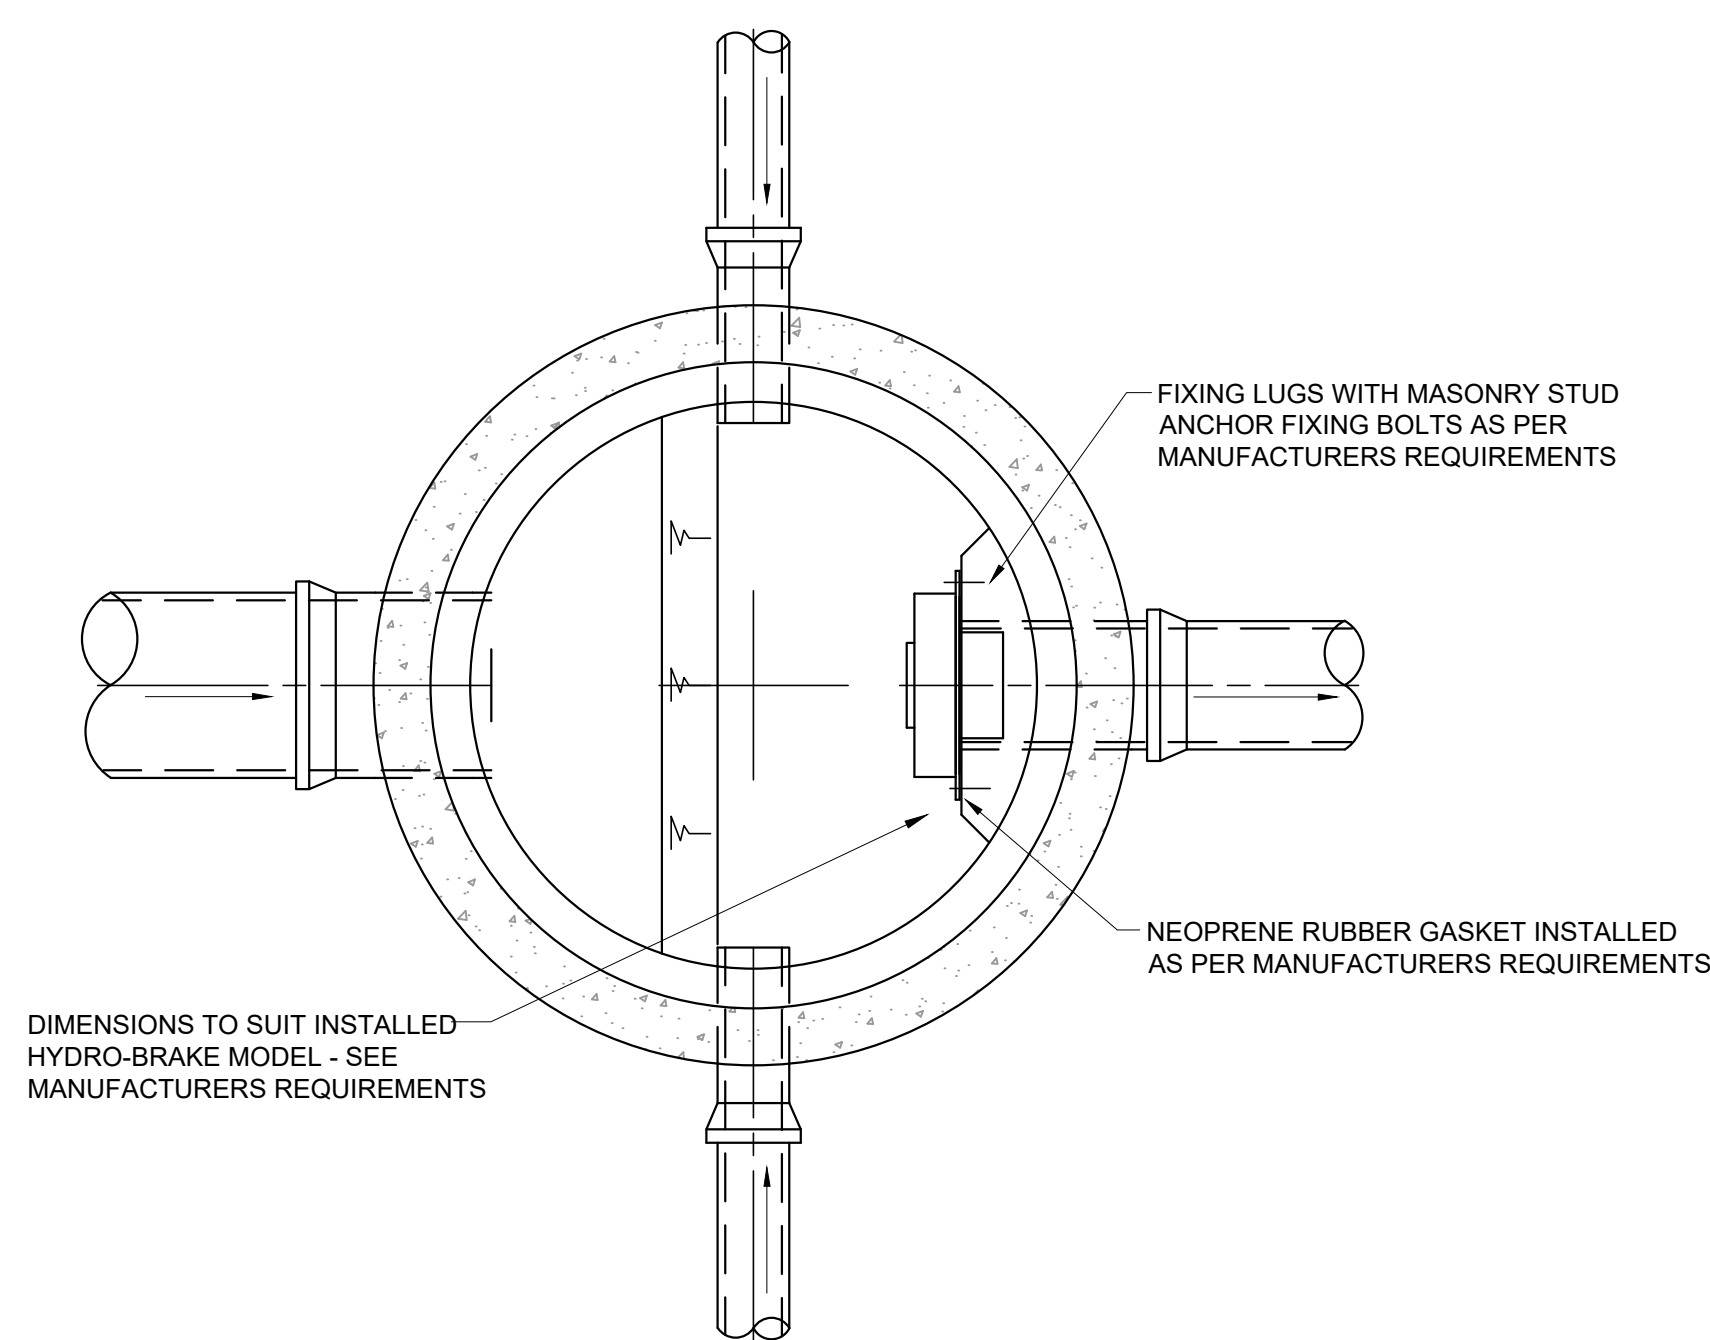


FLOW CONTROL DETAILS

FLOW CONTROL MANHOLE N8

FLOW CONTROL MANHOLE SB24

FLOW CONTROL MANHOLE N2

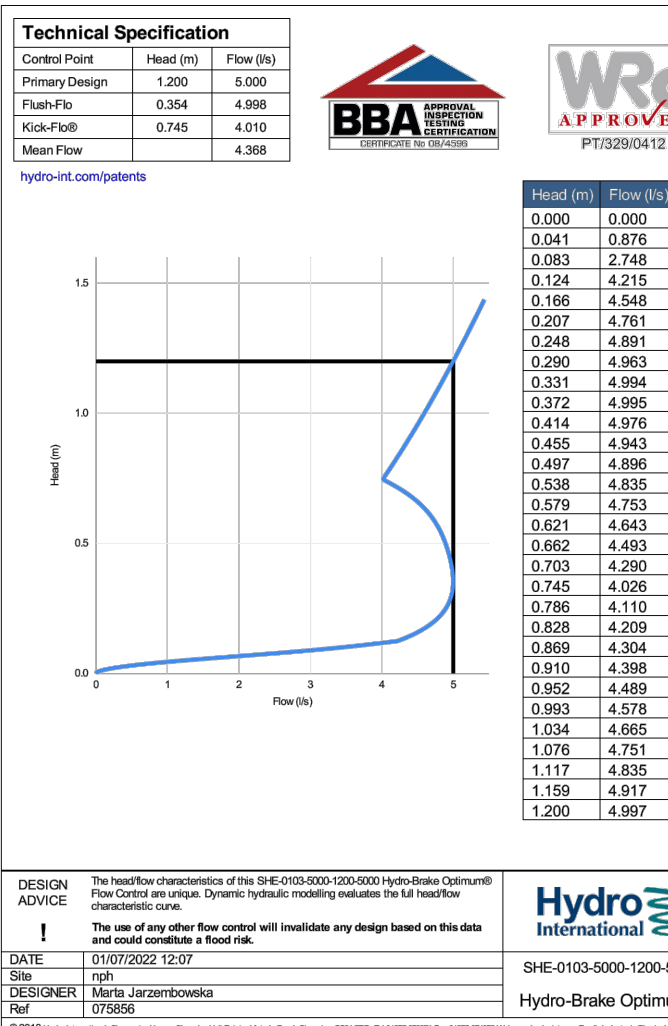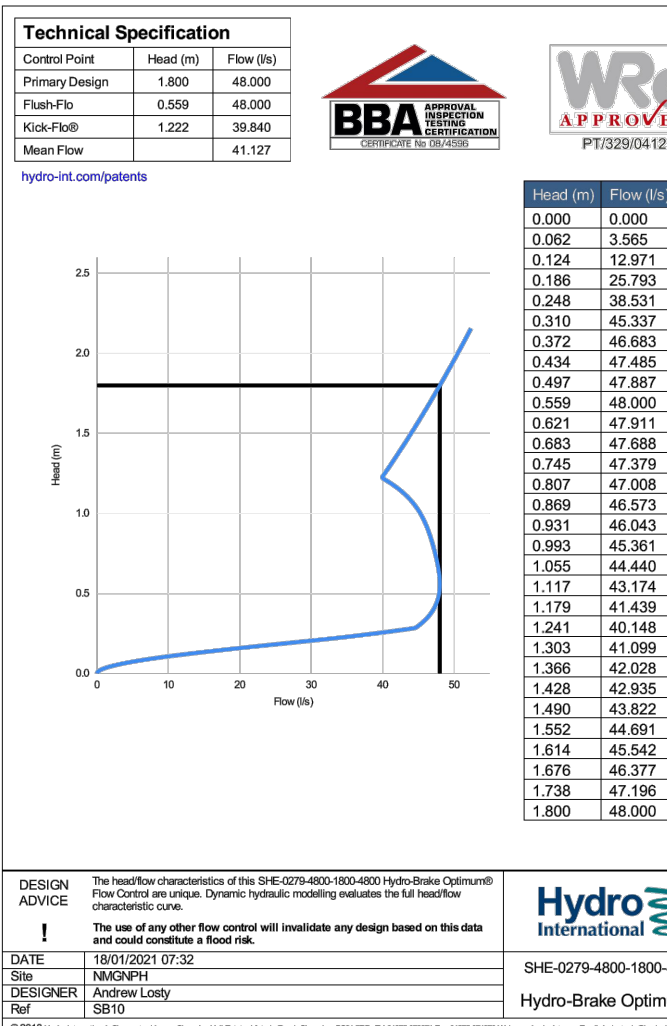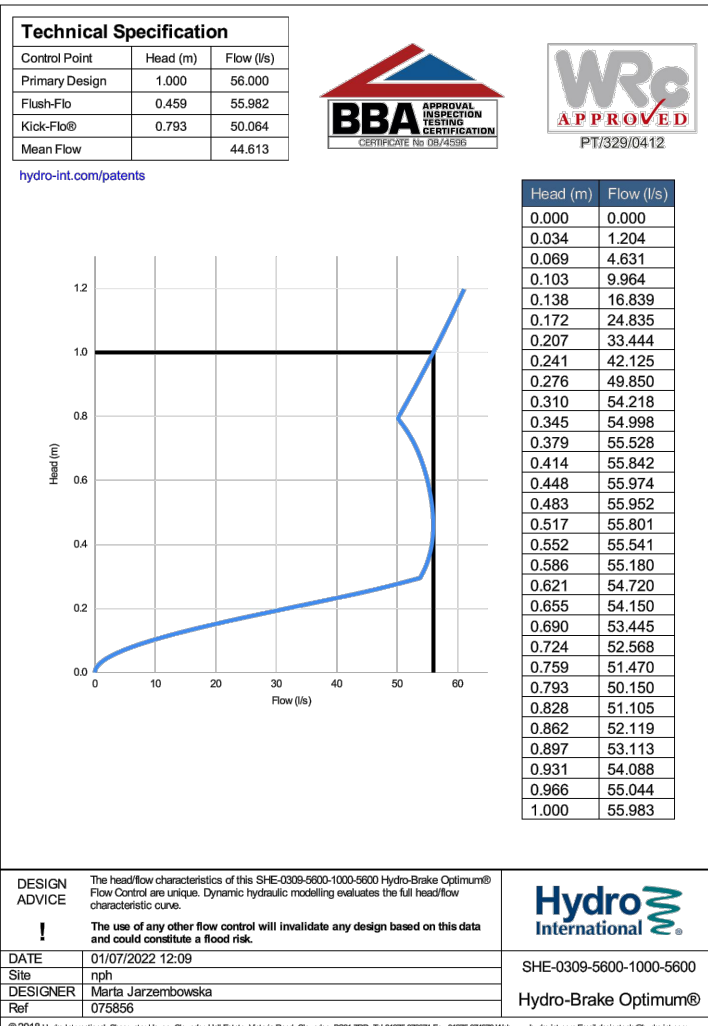

- | | | | | |
|------|---------------------------------|----------|-----|------|
| P04 | ISSUED FOR DISCHARGE CONDITIONS | 01/07/22 | MW | M |
| P03 | ISSUED FOR DISCHARGE CONDITIONS | 01/06/22 | TK | M |
| P02 | ISSUED FOR STAGE 4 | 29.10.21 | ATL | M |
| P01 | ISSUED FOR STAGE 3 | 18.01.21 | MW | M |
| Rev: | Description: | Date: | By: | Chk: |

Status:

Project:

Proj Title:

Project No:	Size:	Date:	Drawn By:	Designed By:	Checked By:
	A1	10.04.04			

Project Code:	Originator:	Zone:	Level:	Type:	Discipline:	Category / Number:	Rev:
---------------	-------------	-------	--------	-------	-------------	--------------------	------

NMGNPH- CUR - VV - ZZ - DR - C - 9263 -P0