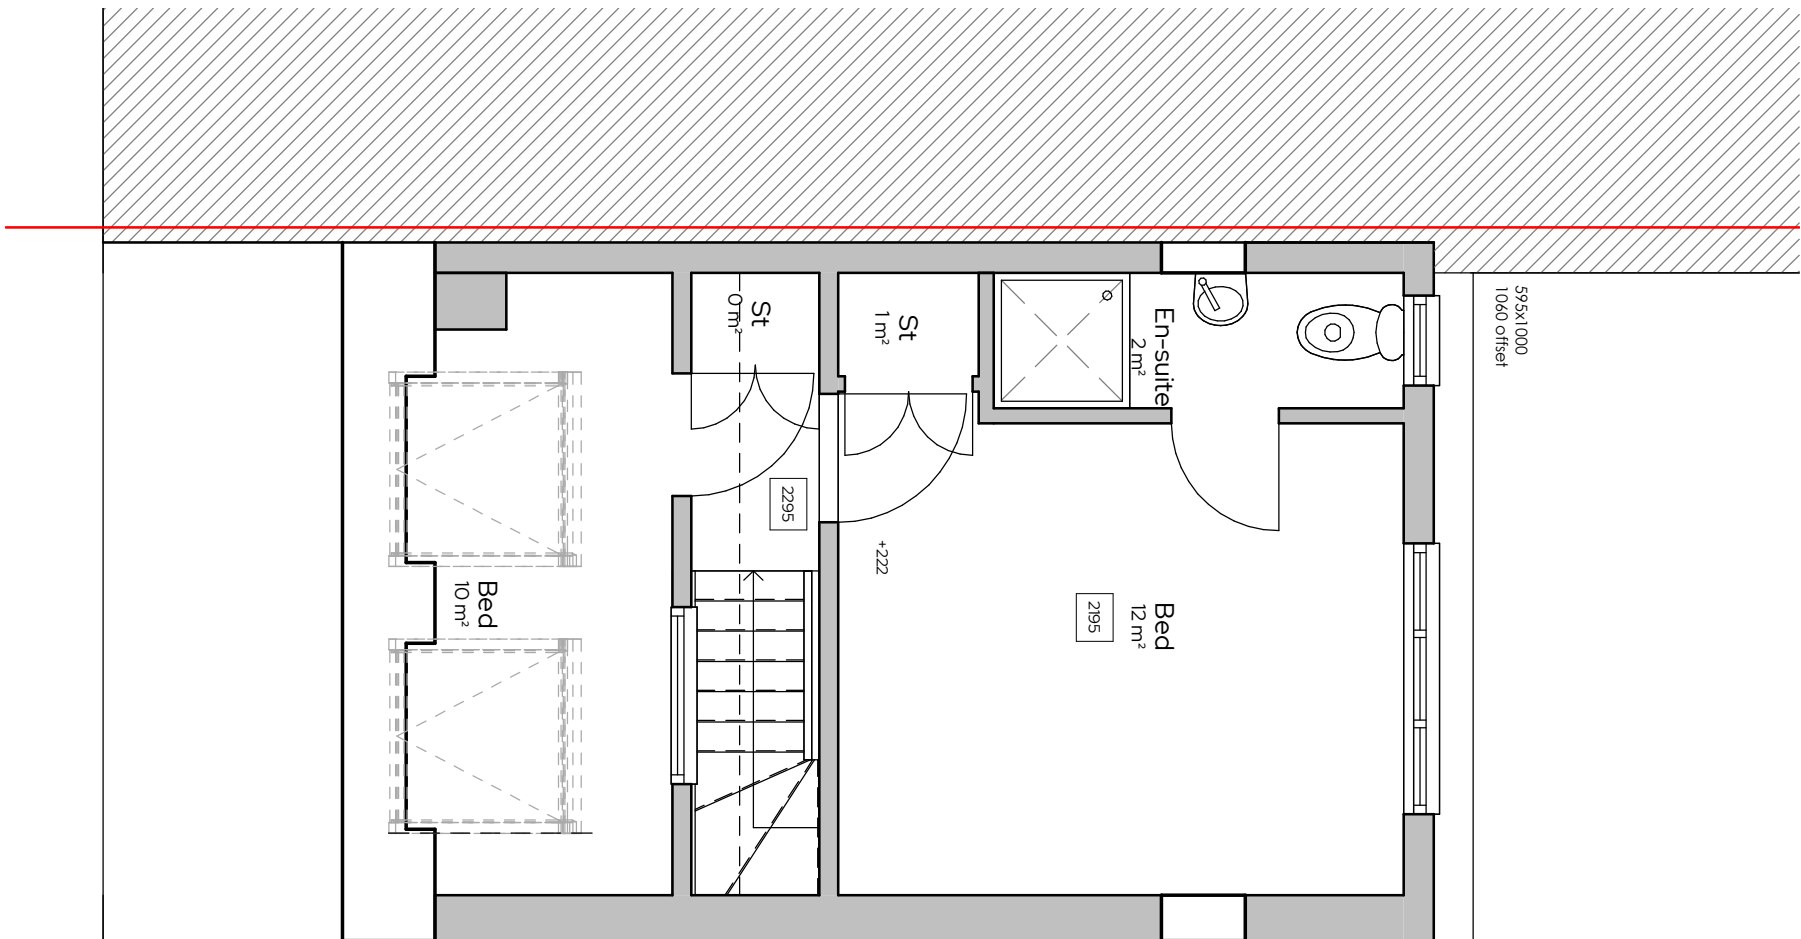


REV	Date	Description	Issued	Additional Notes
1	29/06/2022	Planning Issue	RJ	

Project Title	1201 - 1 Eleanor Road, M21 9FZ
Client Name	Dan Procter
Project Address	1 Eleanor Road, M21 9FZ

Title	Loft Level Plan - Existing		
Drawing No.	1201 -02-03-003 Rev 1		
Scale	1:50	Sheet Size	A3
Drawn by	RJ	Checked by	DB

ARCHIPHONIC

Positive Change through Architectural Design

Unit 256, Slater Studios, 9 Slater Street, Liverpool, L1 4BW
info@ArchiPhonic.co.uk / +44 (0)151 345 7600