


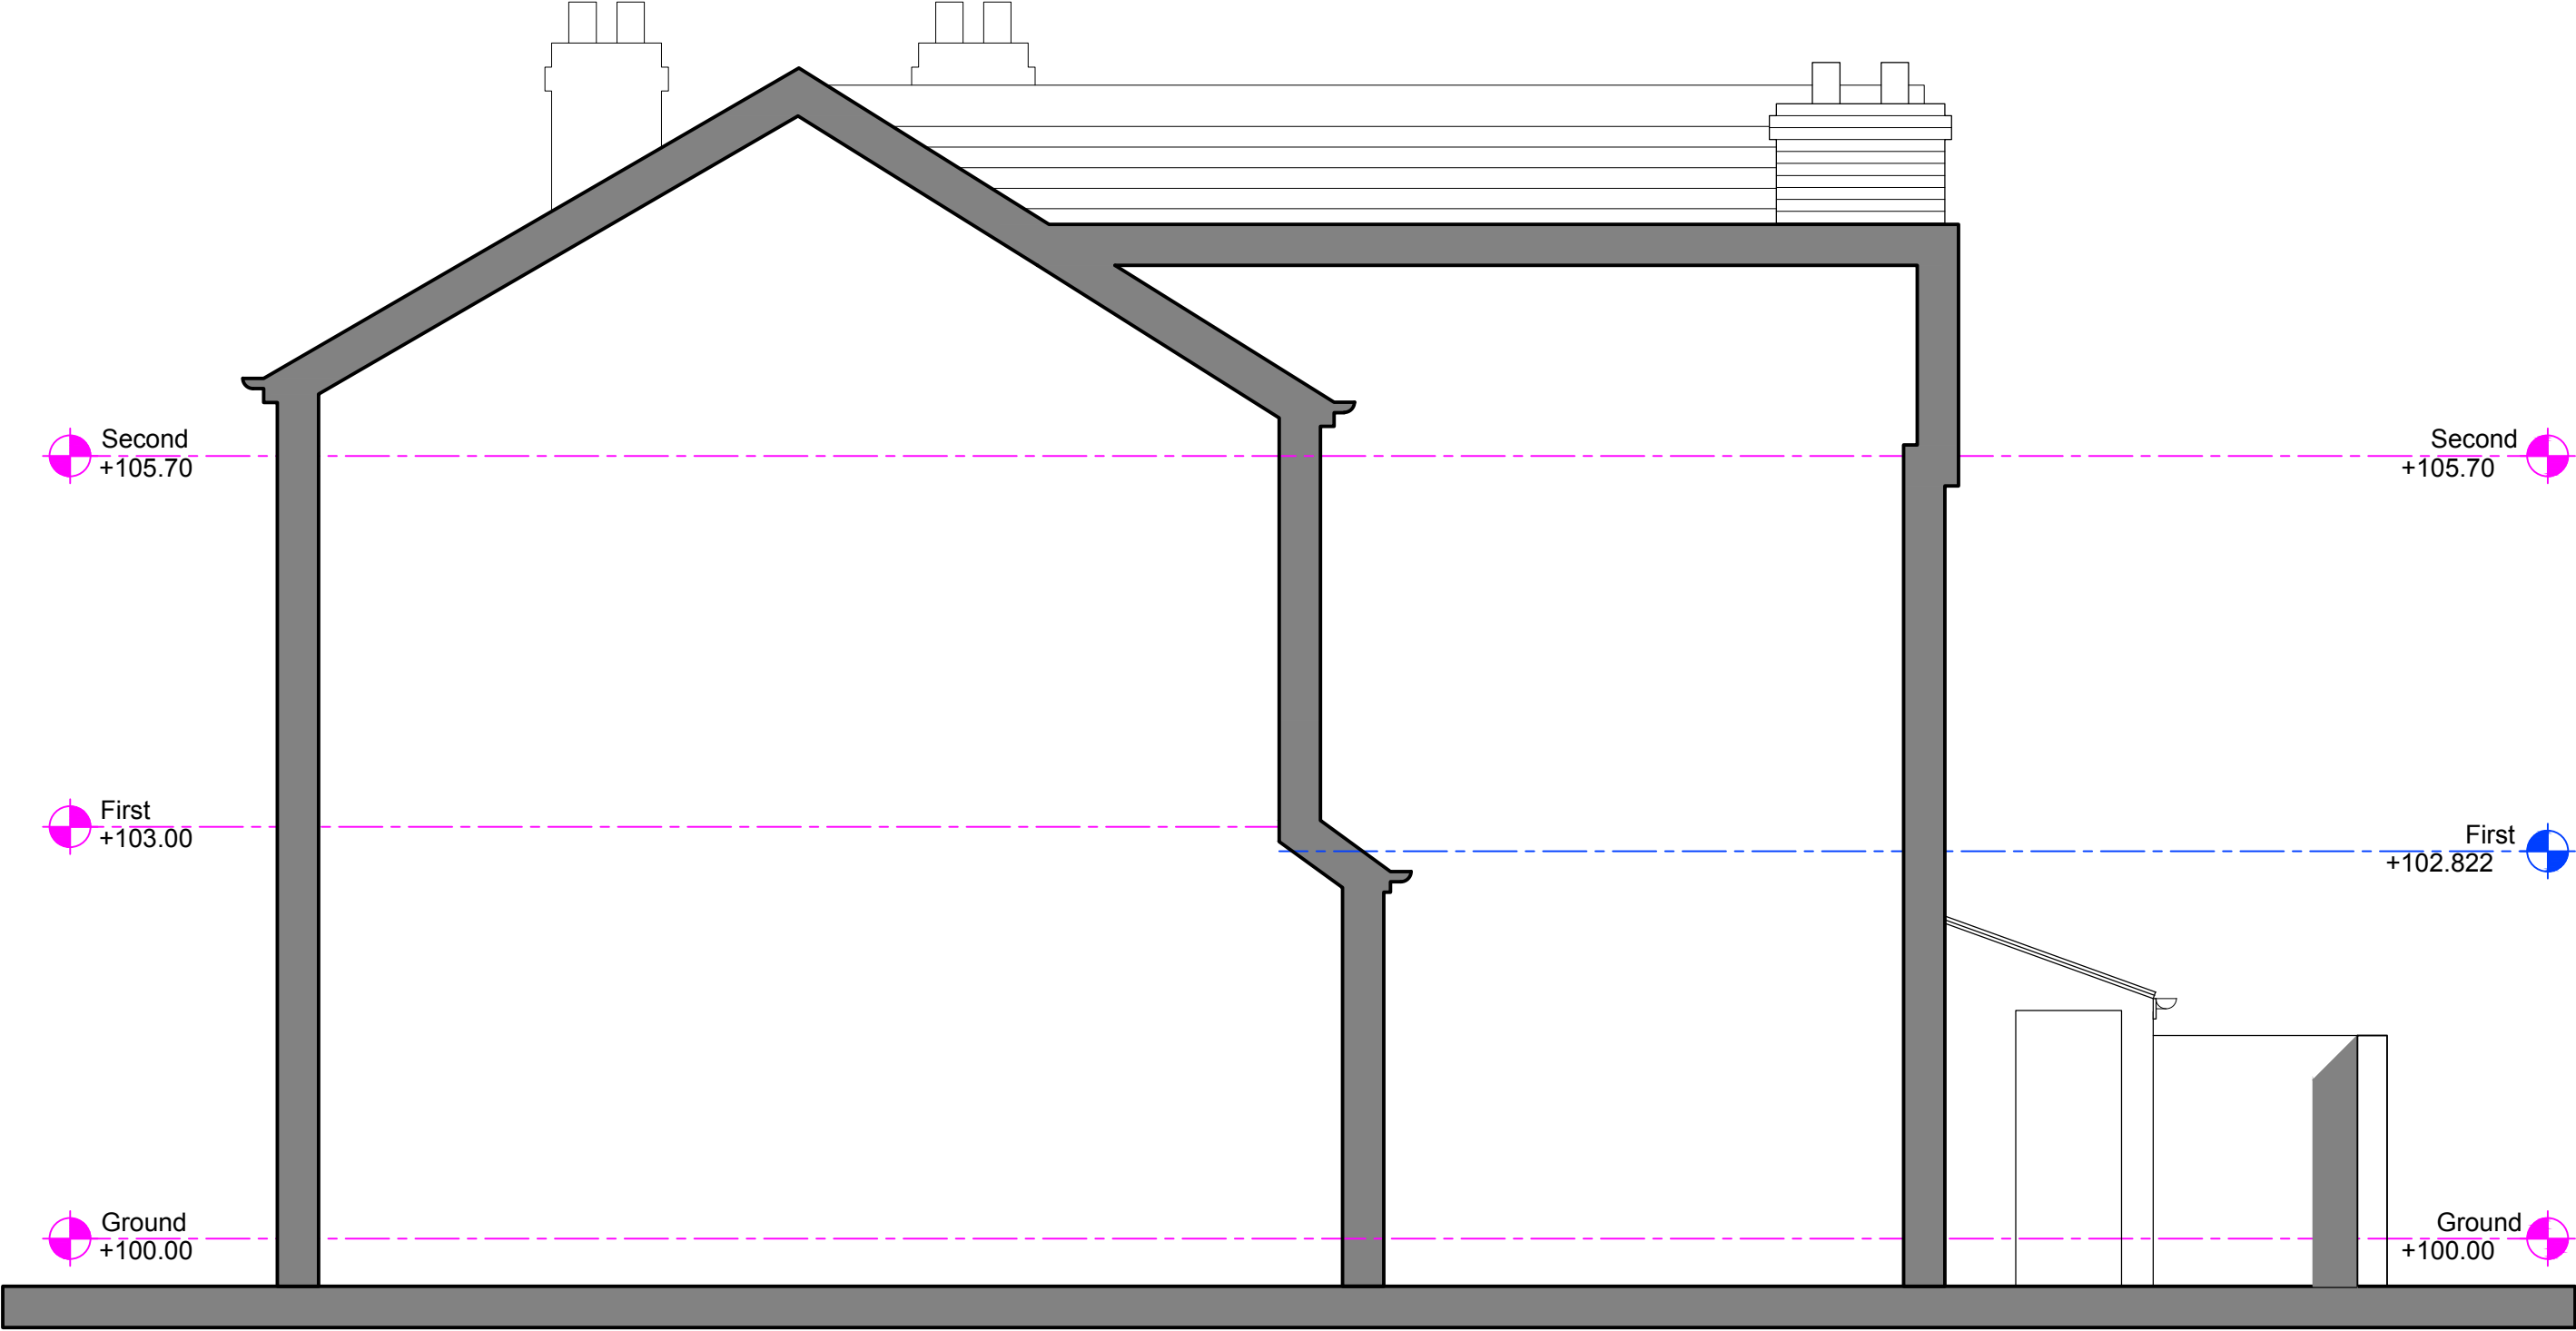

_____ West

Revision	Description	Init.	Date
----------	-------------	-------	------

PLANNING		Project:	
		8 Bankfield Avenue M13 0ZP	
		Rear Loft conversion with dormer	
		Client:	
J&R Patrick Ltd			
Drawing Title:		PROPOSED	
Drawing No:		2071_PL-2009	
Rev:		-	
Scale:		1:50@A3	
Date:		01.04.2021	
Drawn By:		Checked:	