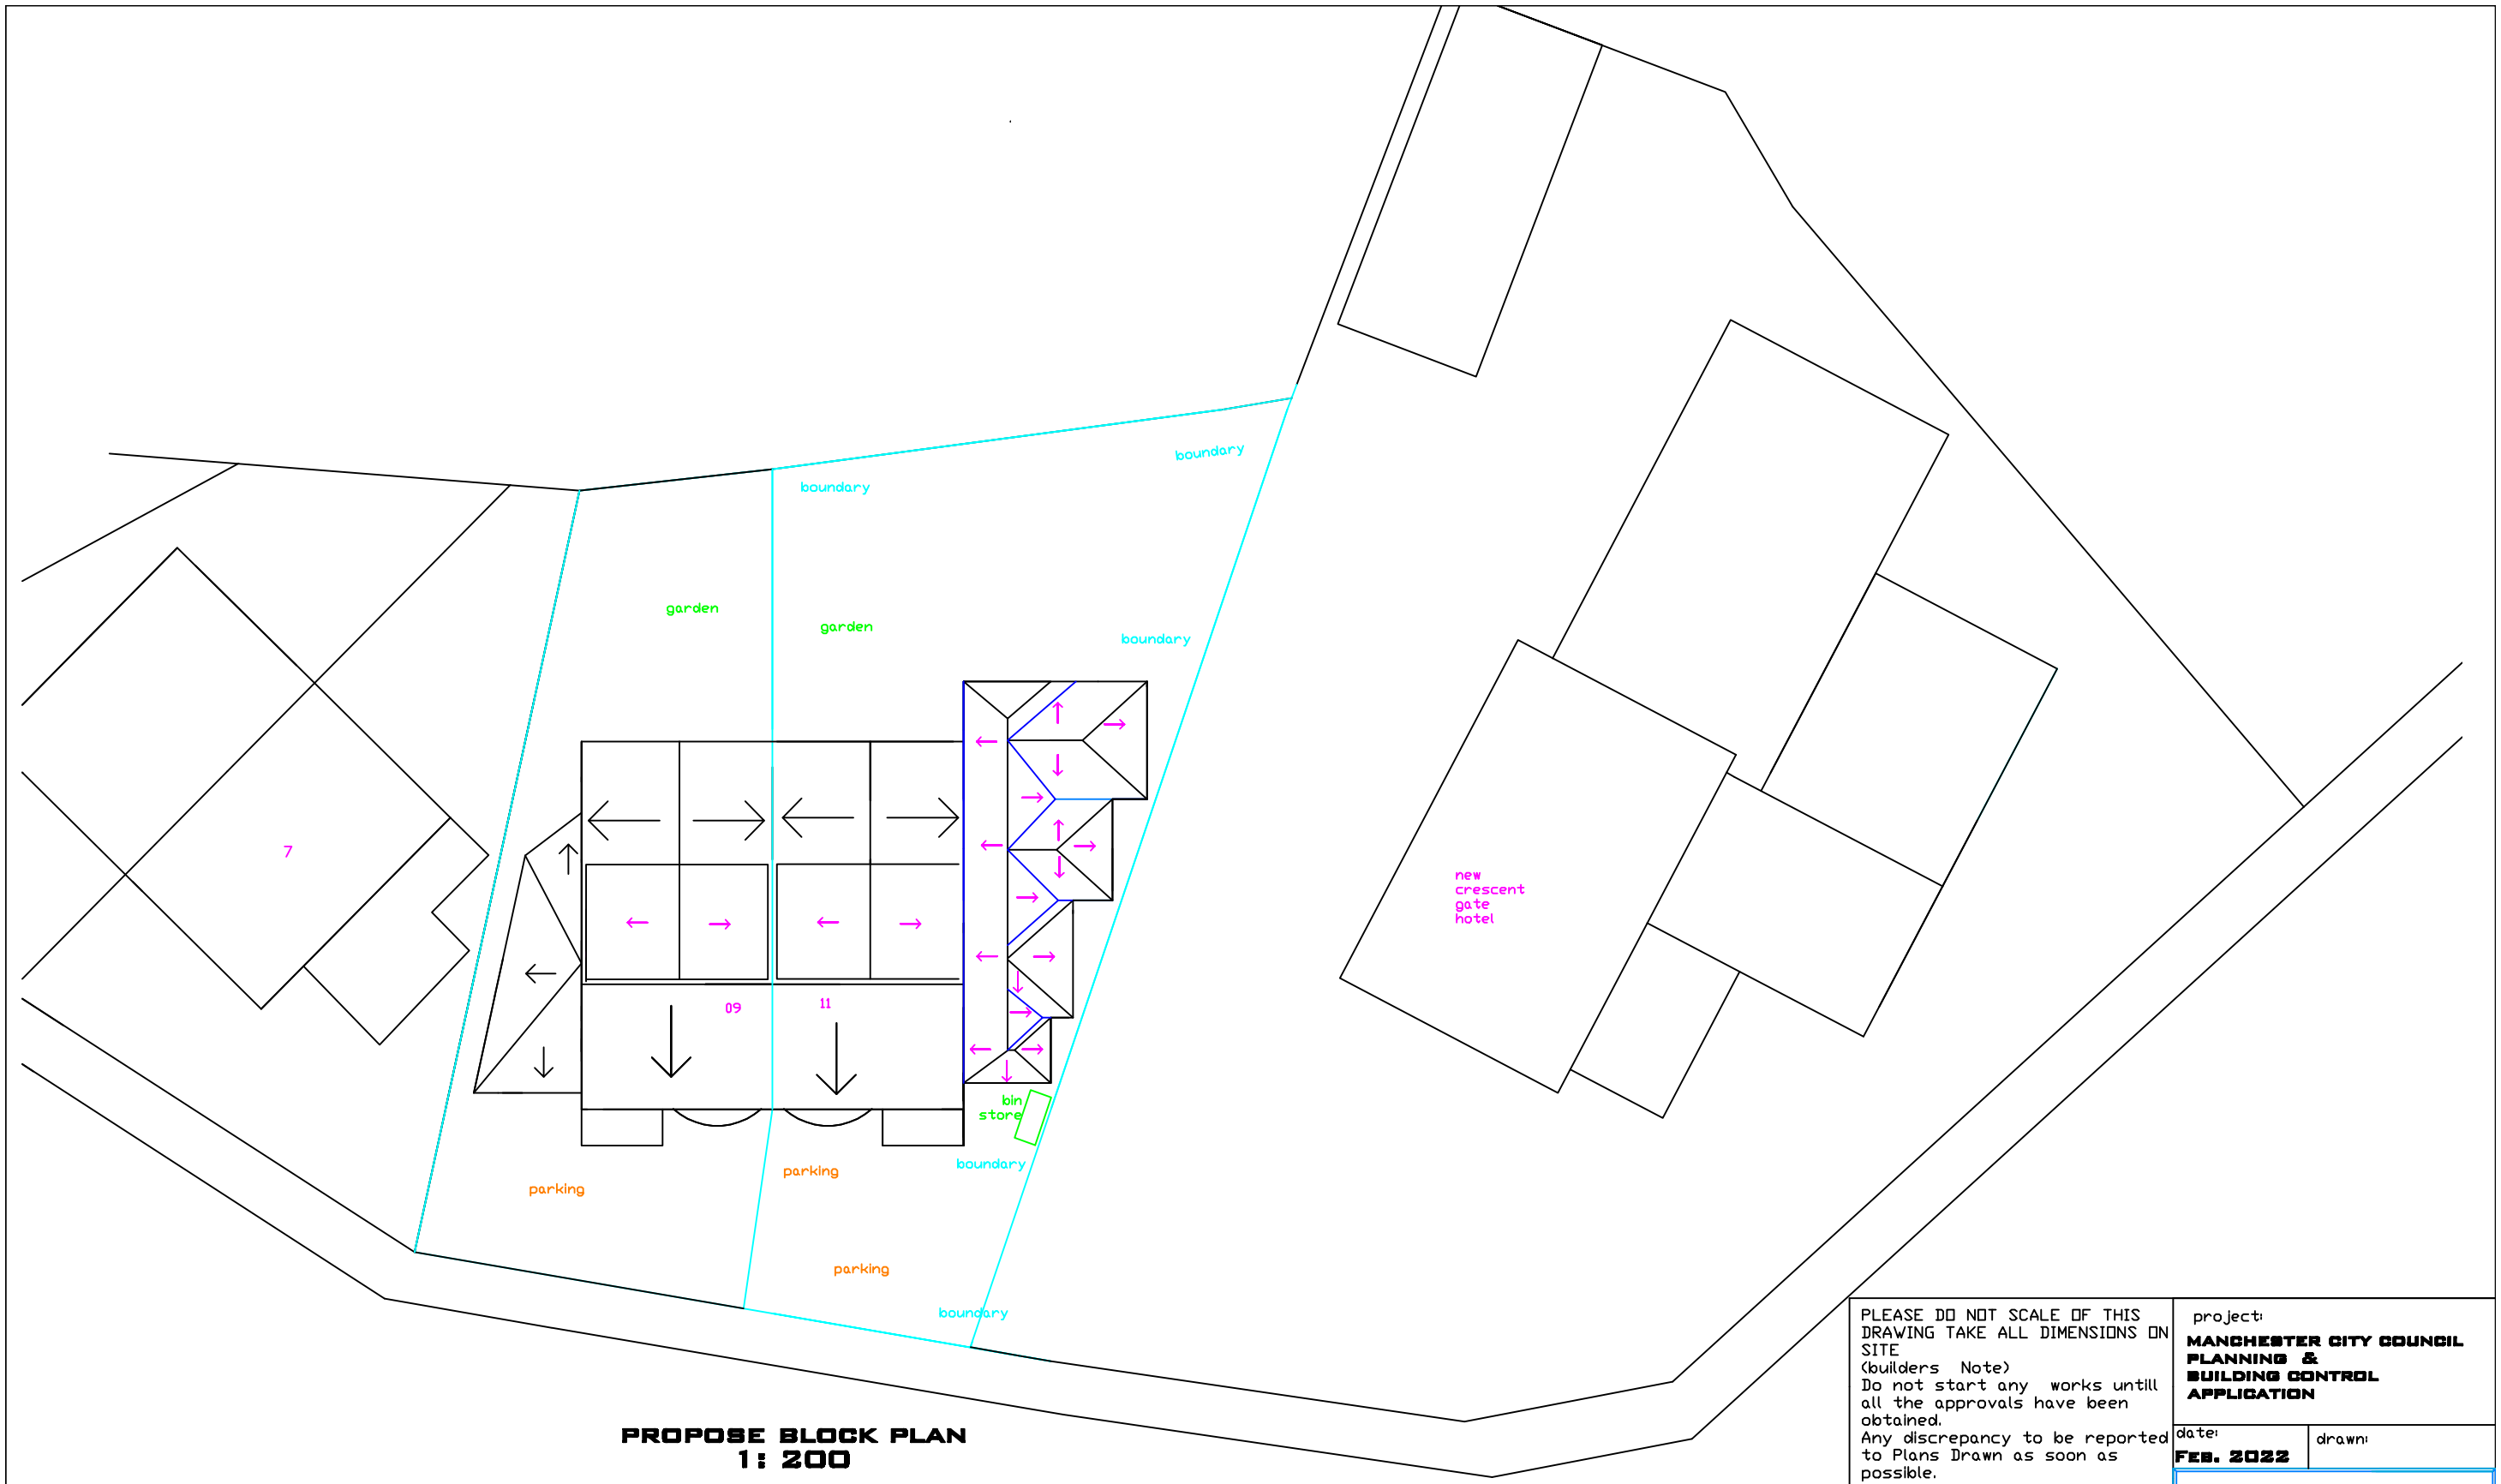


PROPOSE BLOCK PLAN
1: 200

PLEASE DO NOT SCALE OF THIS DRAWING TAKE ALL DIMENSIONS ON SITE
(builders Note)
Do not start any works untill all the approvals have been obtained.
Any discrepancy to be reported to Plans Drawn as soon as possible.

client:
ROBERT ORR
9,PARK CRESCENT ,
VICTORIA PARK,
MANCHESTER
M14 5RE,

TEL 077734514933

scheme
PROPOSED TWO STOREY SIDE AND REAR EXTENSIONS REAR DORMER INTERNAL ALTERATIONS.

project:
MANCHESTER CITY COUNCIL PLANNING & BUILDING CONTROL APPLICATION

date:
FEB. 2022

drawn:

PLANS DRAWN
tel.no
07952934281
07856609593
email
Bawinterbottom
@aol.com
www.plansdrawn.org

project no.
PC09

drg. no.
54A

A3 paper