


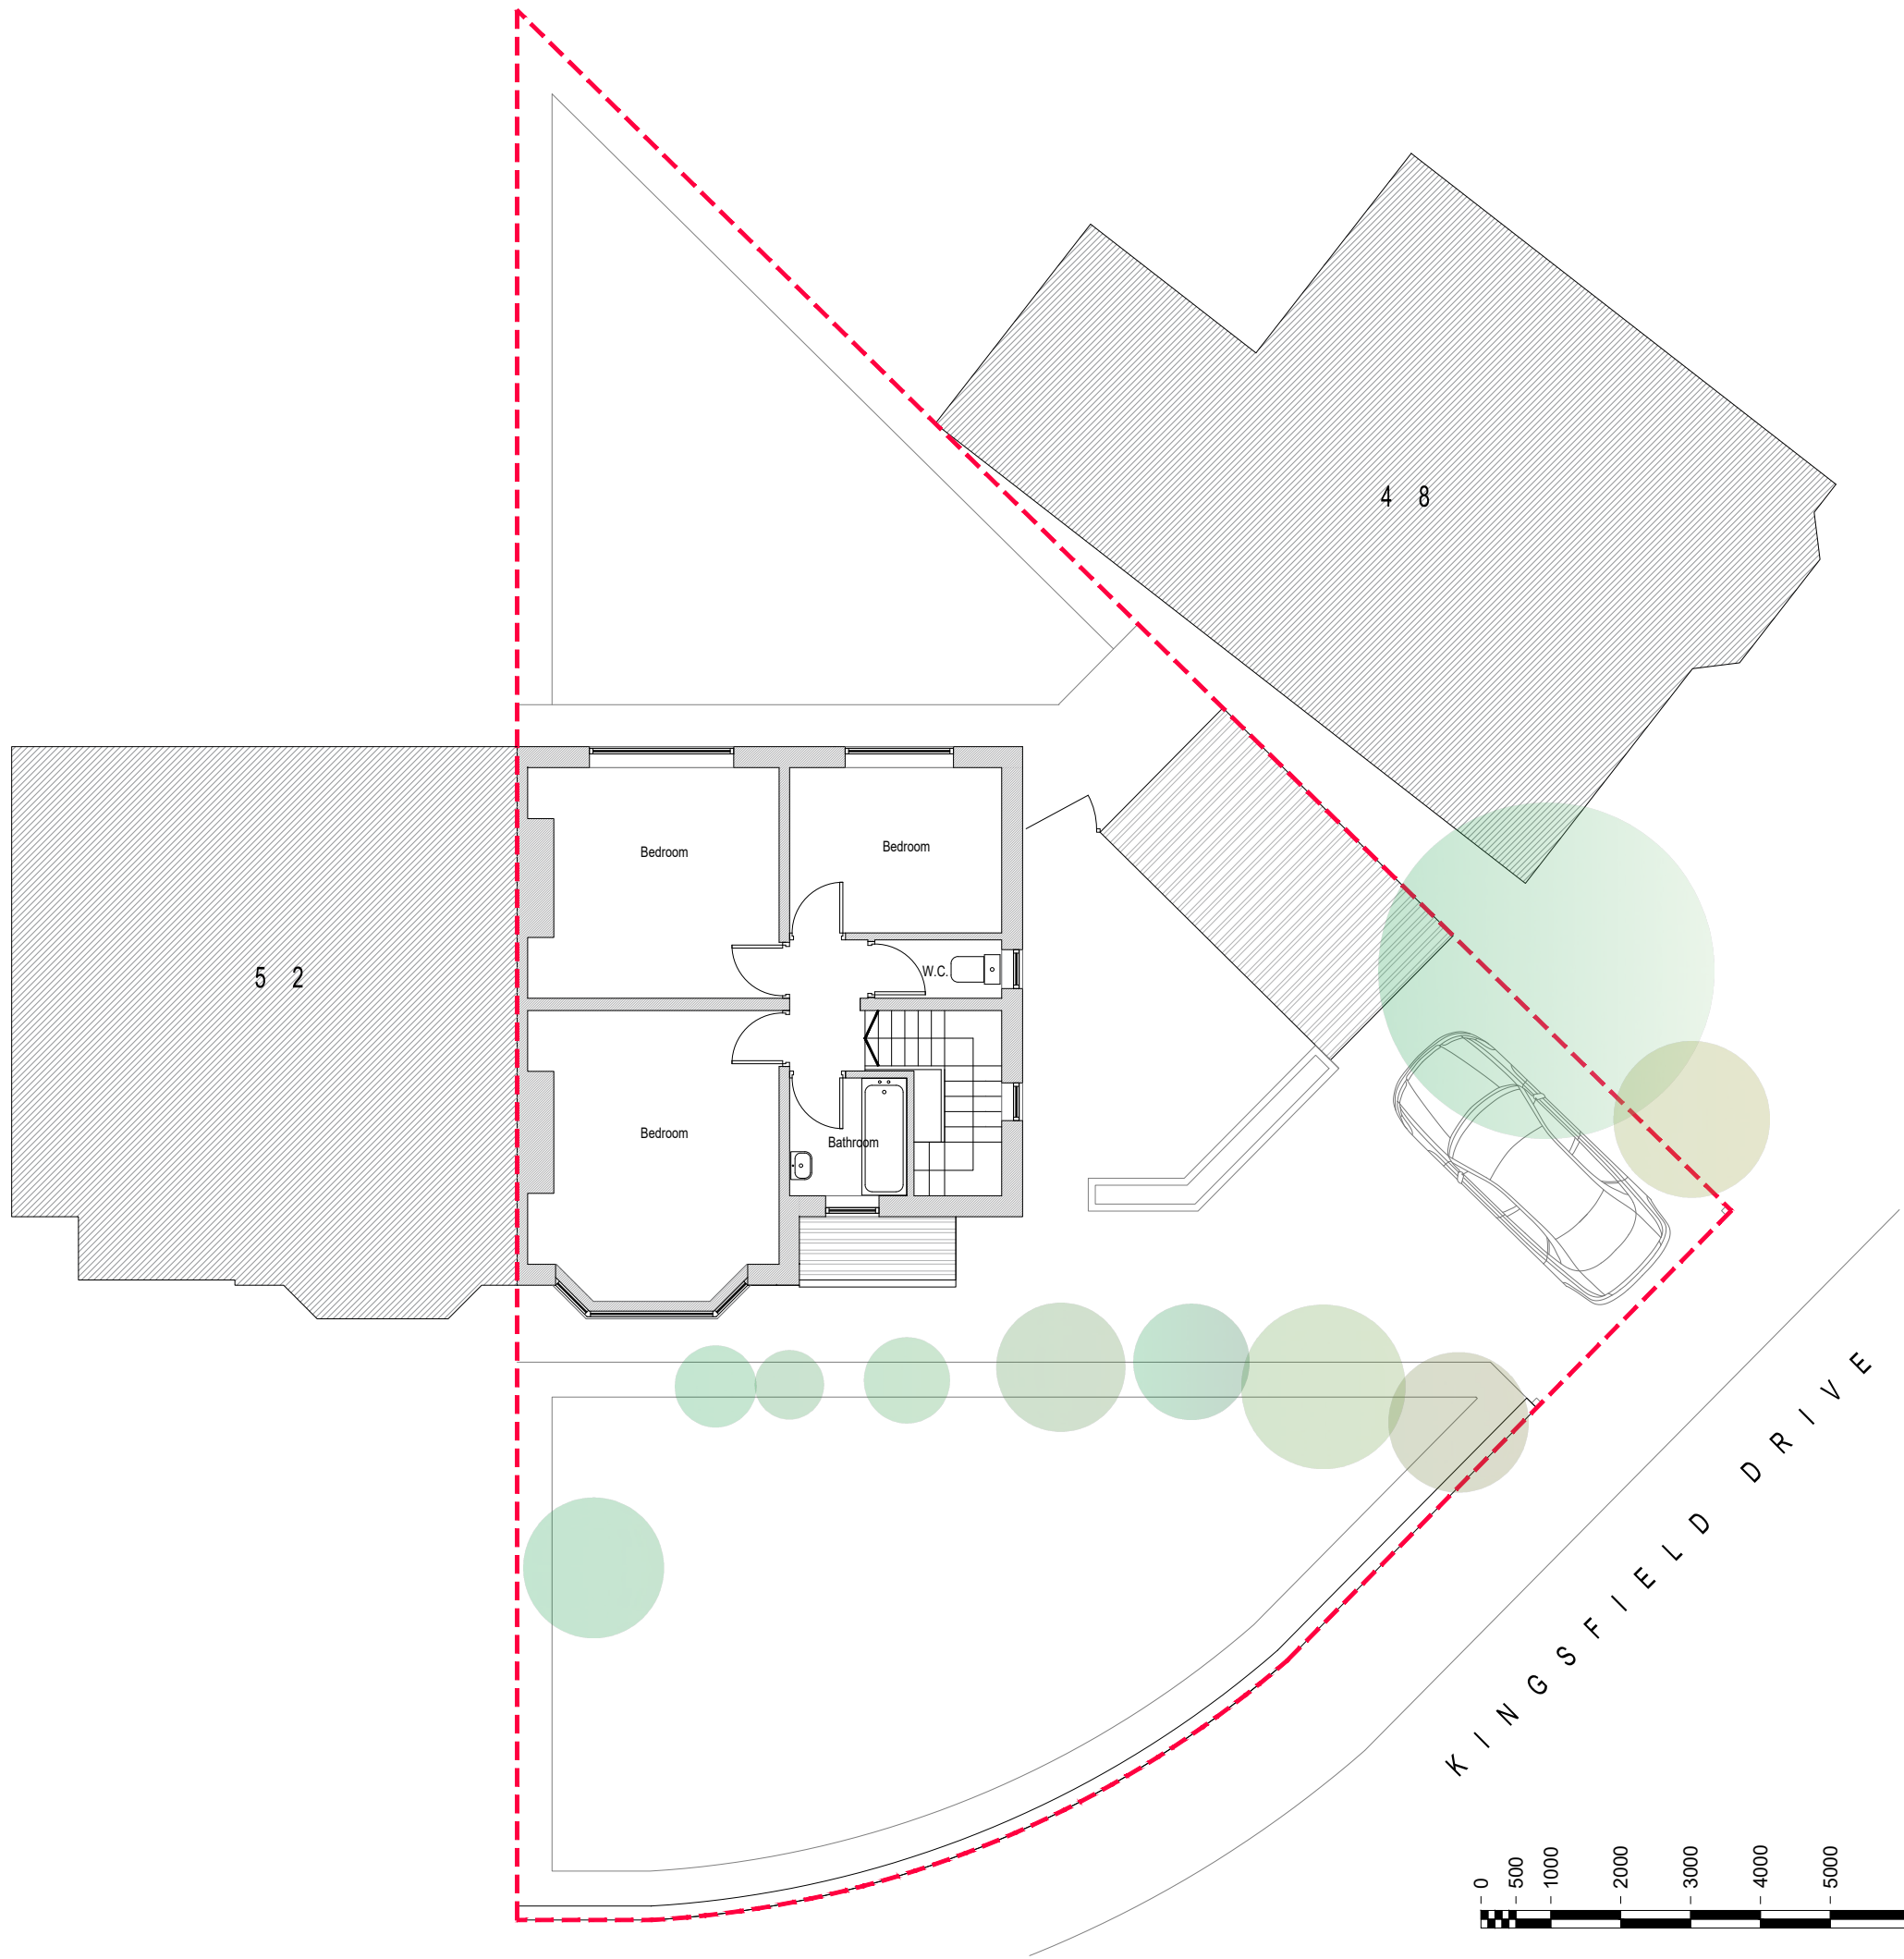

Project.

50 Kingsfield Drive,

Didsbury, M20 6HX

Scale.

1:100 @ A3

Title.

Existing
First Fl plan

Drwg No.

003



1:100 Scale Bar