




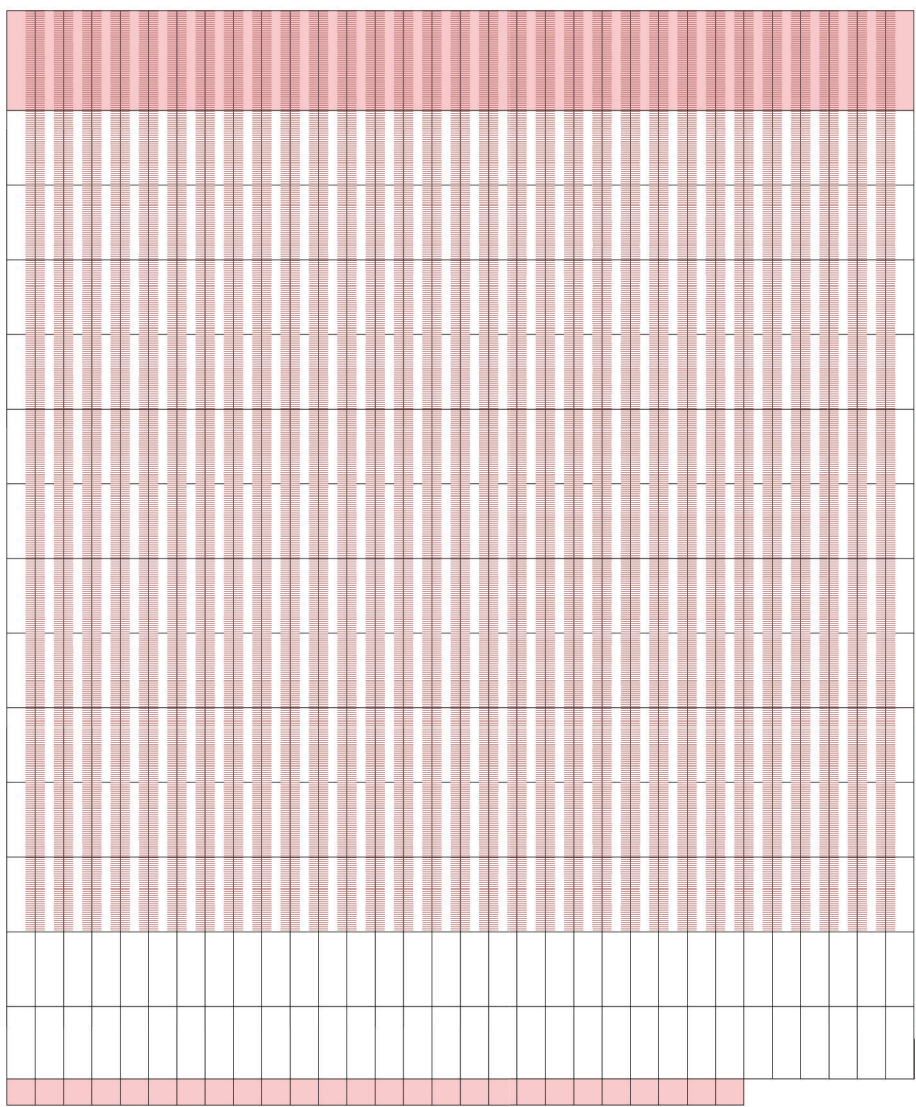


South Facade

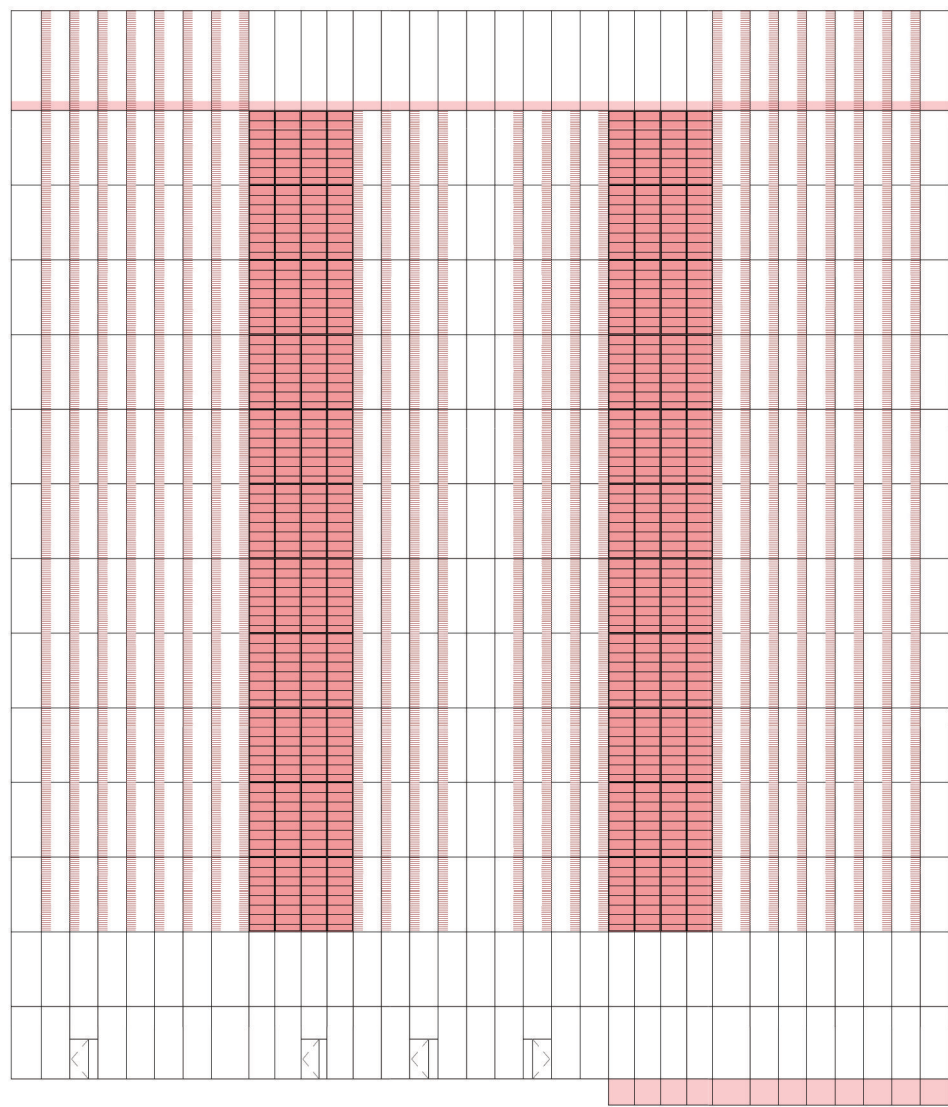


East Facade

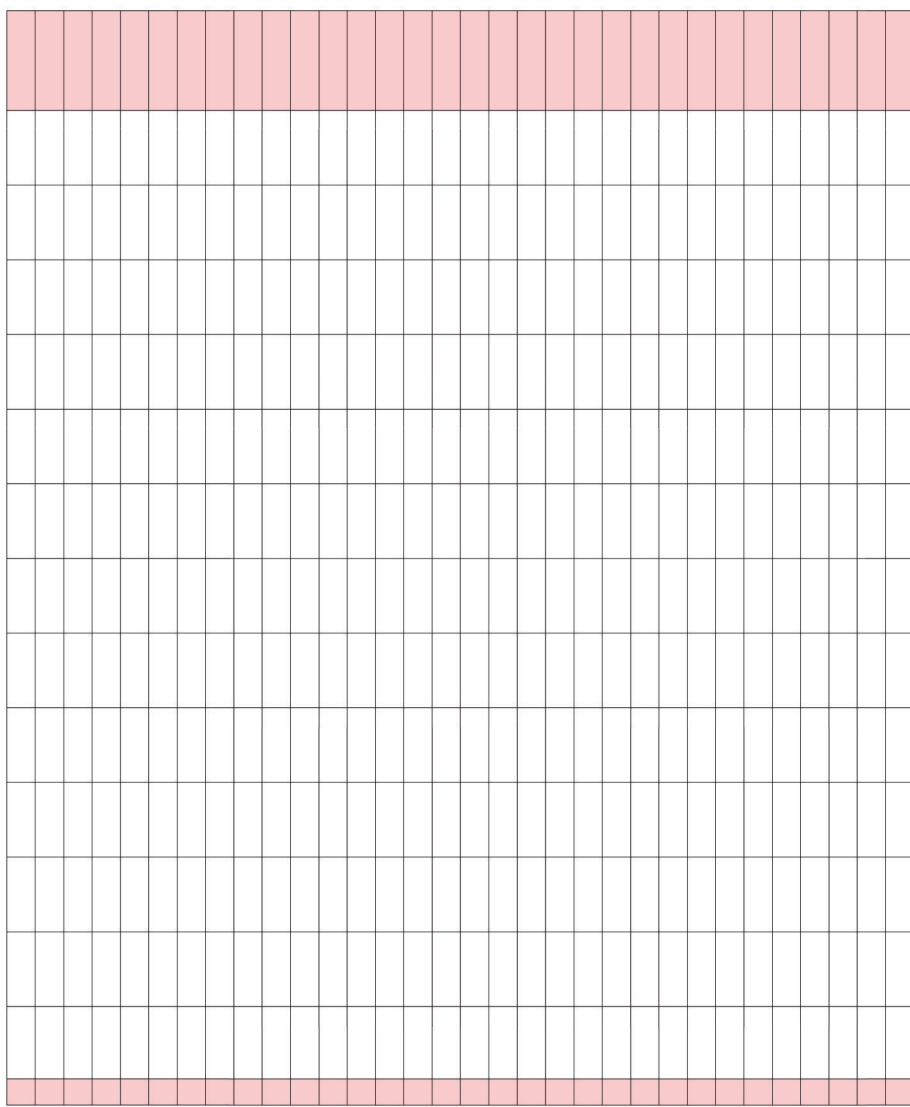

North Facade

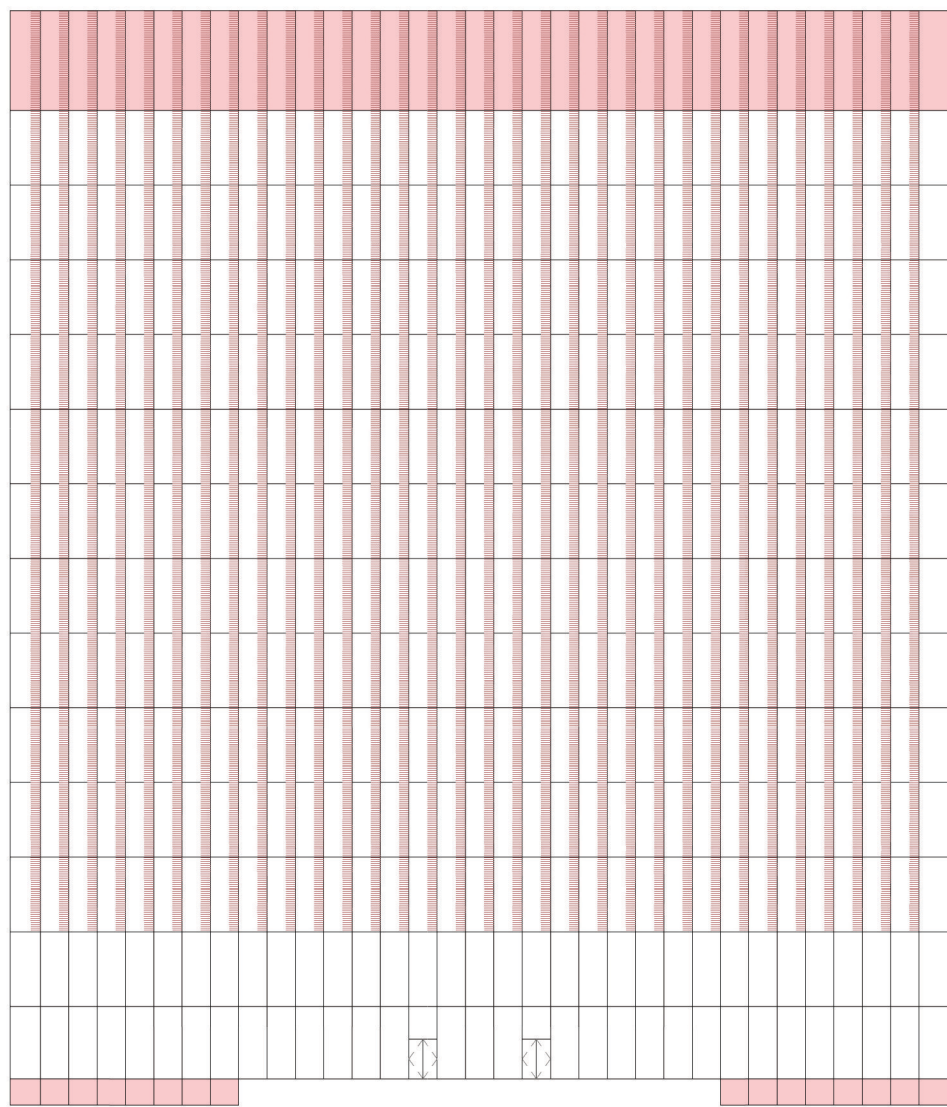

West Facade

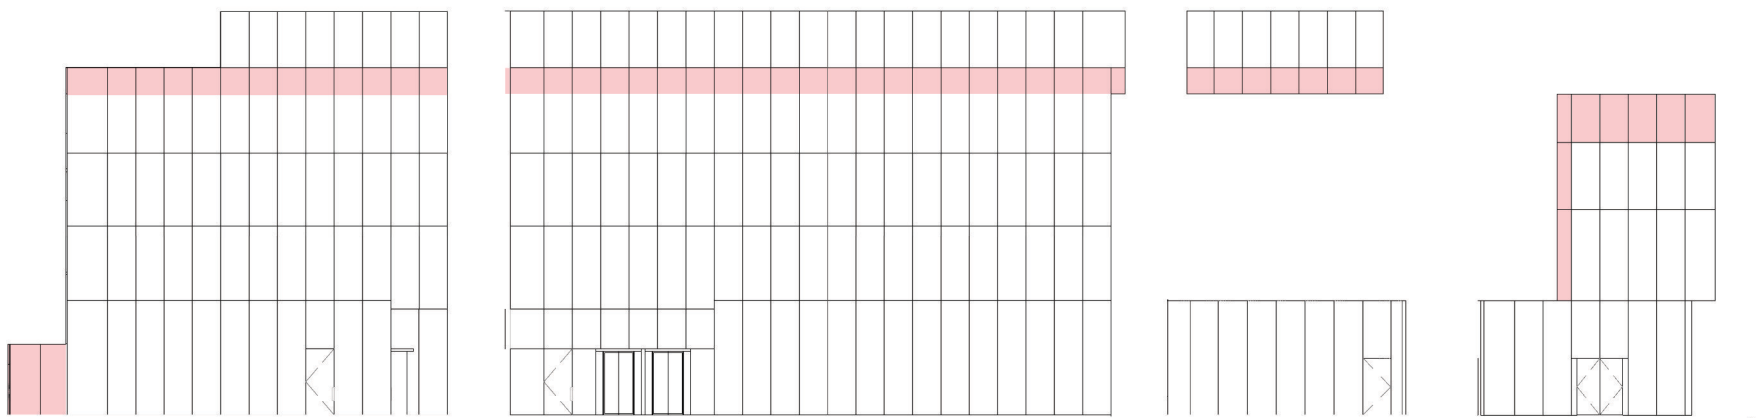

Entrance Pavillion Facade Net

- Clear glazing
- Medium density dot frit
- Opaque frit
- Glazed louvres