

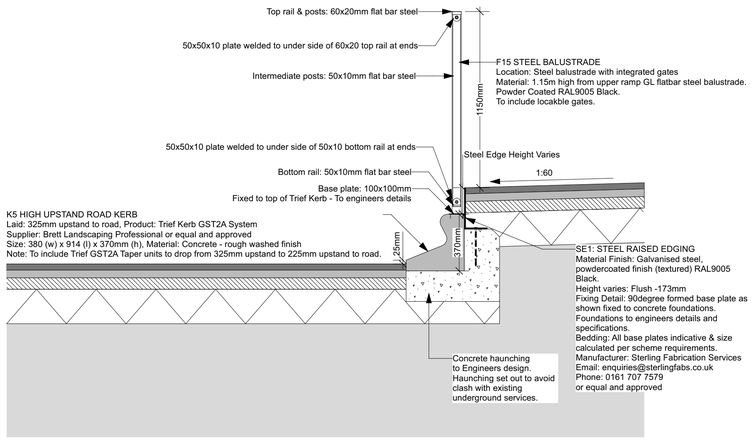



01 Typical Section: Premier Inn Ramp to Cloak St with F15 Steel Balustrade
5018 1:20

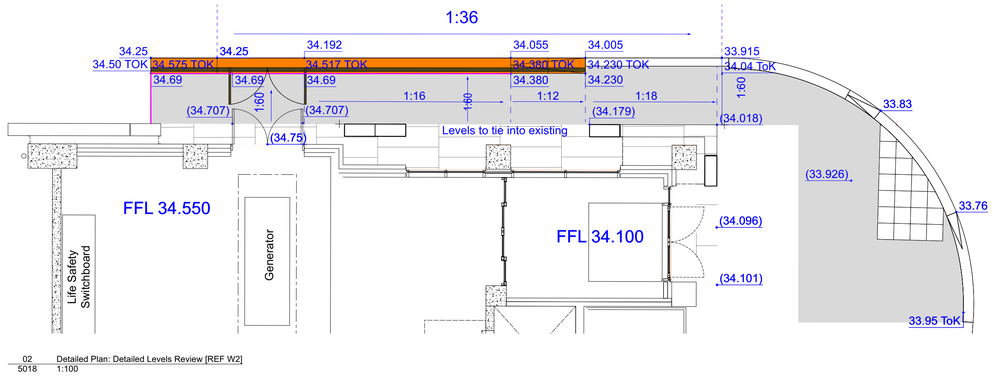


02 Detailed Plan: Detailed Levels Review [REF W2]
5018 1:100

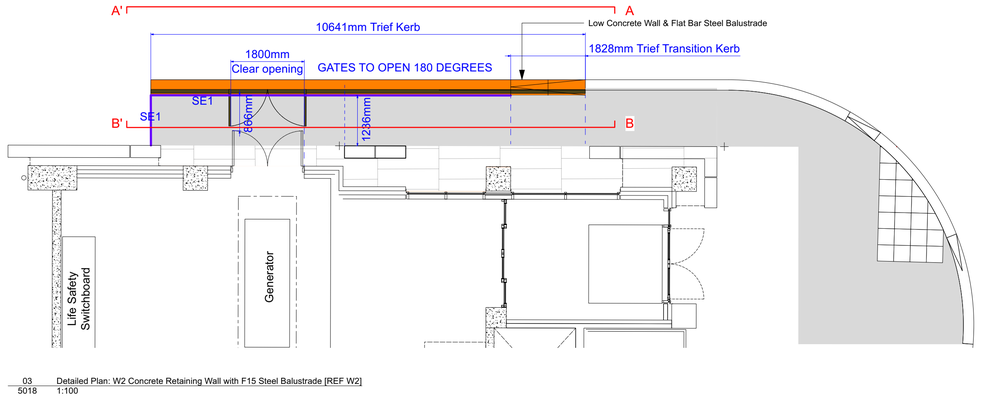

03 Detailed Plan: W2 Concrete Retaining Wall with F15 Steel Balustrade [REF W2]
5018 1:100

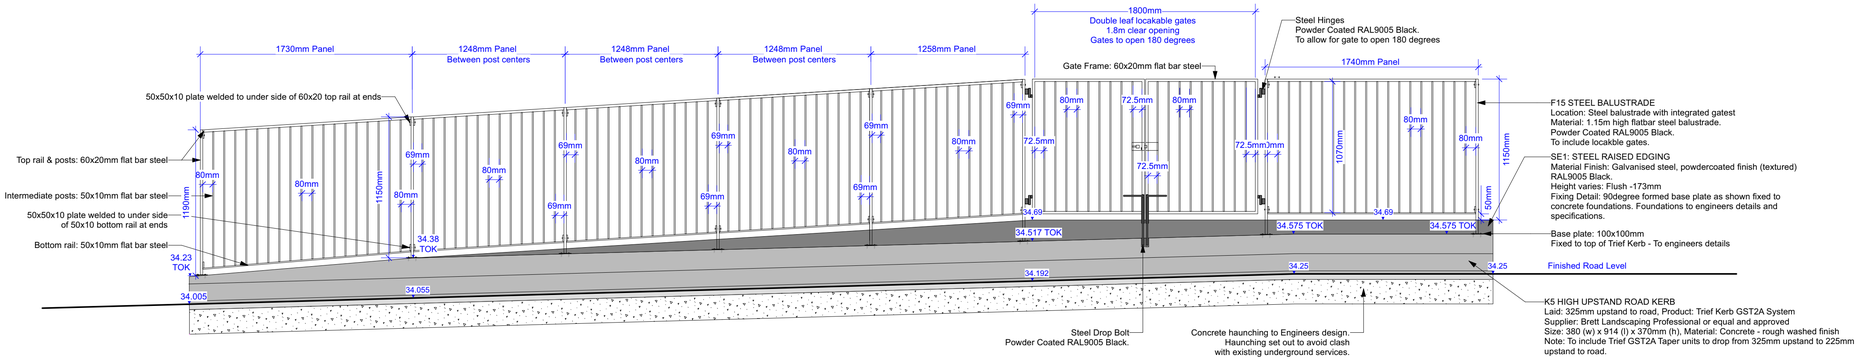

04 Elevation A-A': W2 Concrete Retaining Wall with F15 Steel Balustrade [REF W2]
5018 Scale: 1:25

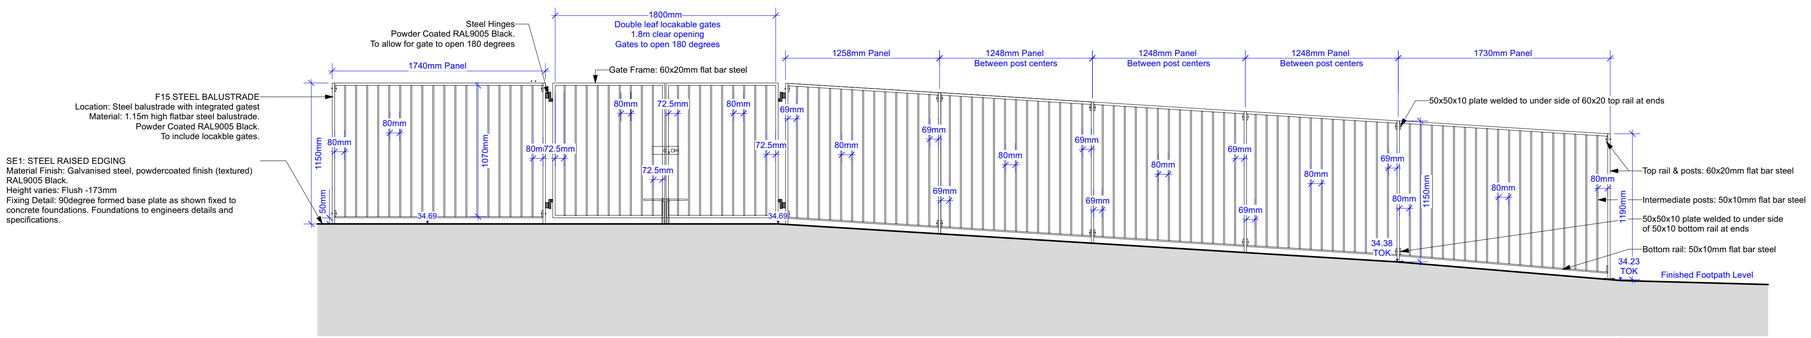

05 Elevation B-B': W2 Concrete Retaining Wall with F15 Steel Balustrade [REF W2]
5018 Scale: 1:25

© This drawing is copyright protected and may not be reproduced in whole or part without written authority from the owner.

NOTES:

1. Do not scale from this drawing.
2. Always work to noted dimensions.
3. All dimensions are in millimetres unless otherwise stated.
4. All setting out, levels and dimensions to be agreed on site.
5. The dimensions of all materials must be checked on site before being laid out.
6. This drawing must be read with the relevant specification clauses and detail drawings.
7. Order of construction and setting out to be agreed on site.

DESIGN INTENT

Revision	Date	Description	Drawn	Apprvd.
C02	28/01/25	Retaining wall removed - Kerb and Steel edge alternative option	VE	RM
C01	17/12/24	Issued for construction	VE	RM

PLANIT
Manchester | London | Liverpool | Leeds | Standish
Manchester
2 Back Grafton Street,
Altrinchem,
Cheshire,
WA14 1DY,
W: planit-ie.com
E: info@planit-ie.com
T: 0151 363 1230

Client Bruntwood

Project No.3 Circle Square, Manchester

Drg Title Premier Inn Ramp & Balustrade Detail Cloak St

Created on	Created by	Approved by
16-12-24	VE	RM

Scale	Size	Workstage	Status
As Shown	A1	Constr.	Information

Drg No. L014-PIE-90-ZZ.00-D-L-005018
Suitability S2
Revision C02

© Planit I.E. Limited