


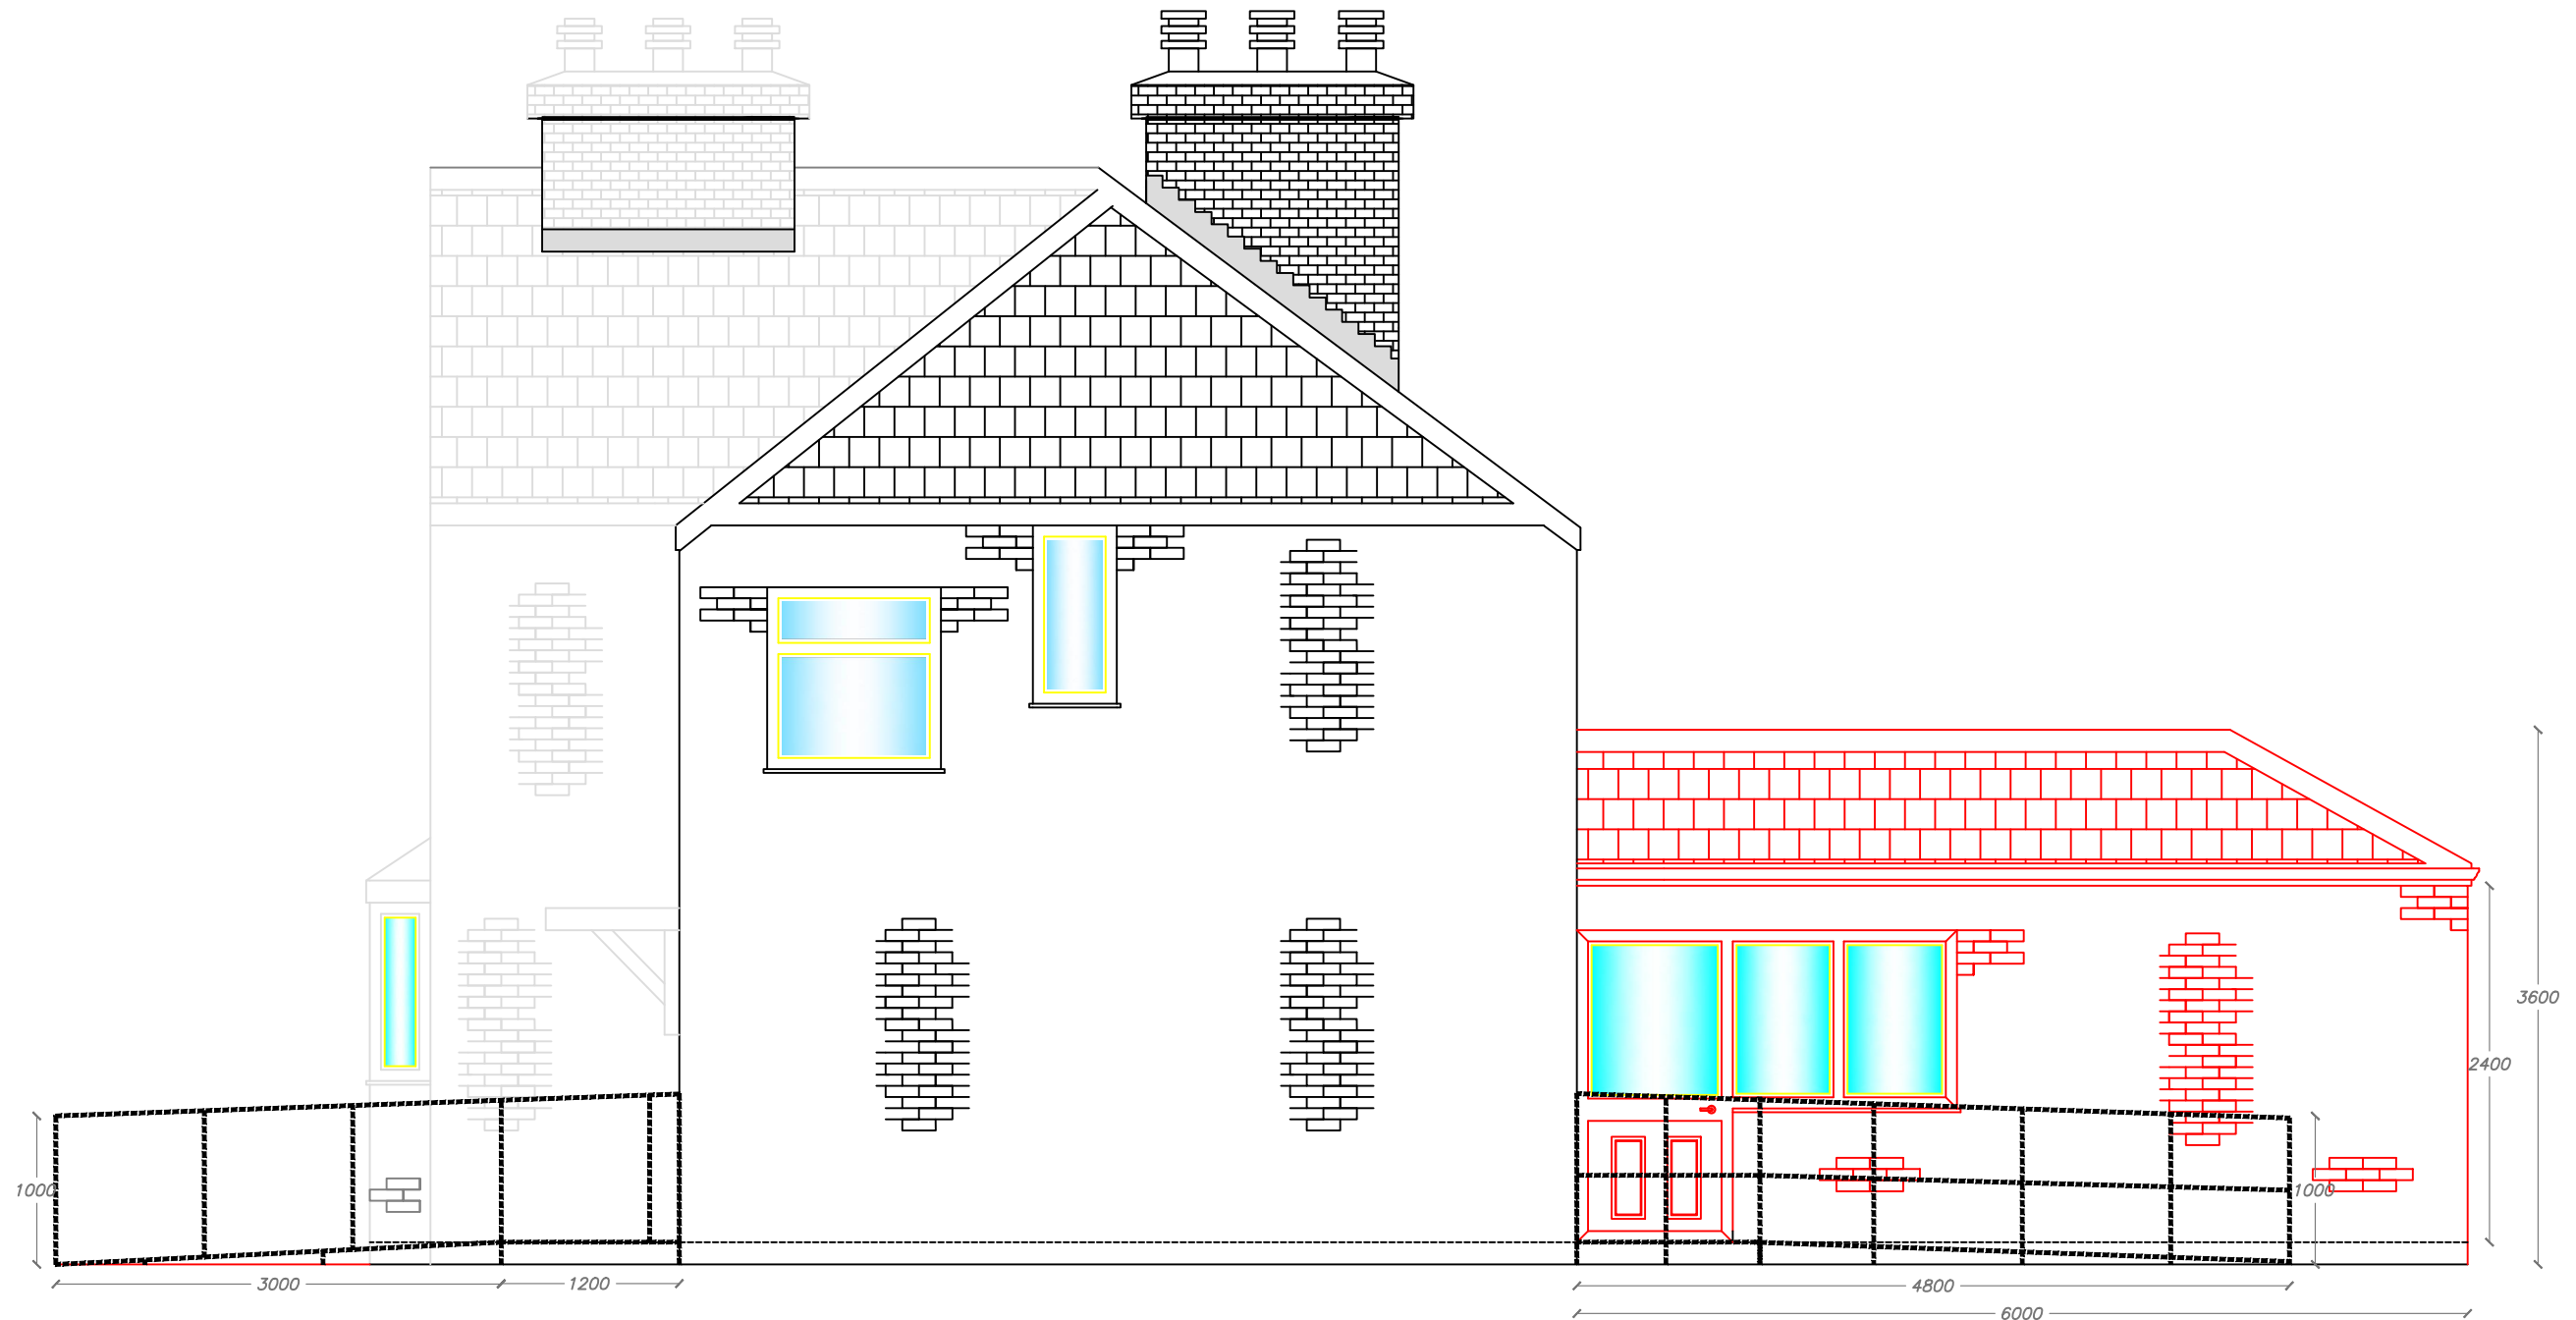

PROPOSED SIDE ELEVATION (A) WITH MODULAR METAL TYPE RAMP REF - 007

Manchester Equipment and Adaptations Partnership (MEAP)
Directorate for Families, Health and Wellbeing
Manchester City Council
Unit 1
29 Poland Street
Ancoats
Manchester
M4 6AZ.

Property address:
523 Burnage Lane
Burnage
Manchester
M19 1NH.

Revisions:

REV AW

Drawn By:
Alan Wood

1:50

Date:22.07.2022

Paper Size:
A3

 **Manchester Local
Care Organisation**
Leading local care, improving
lives in Manchester, with you