


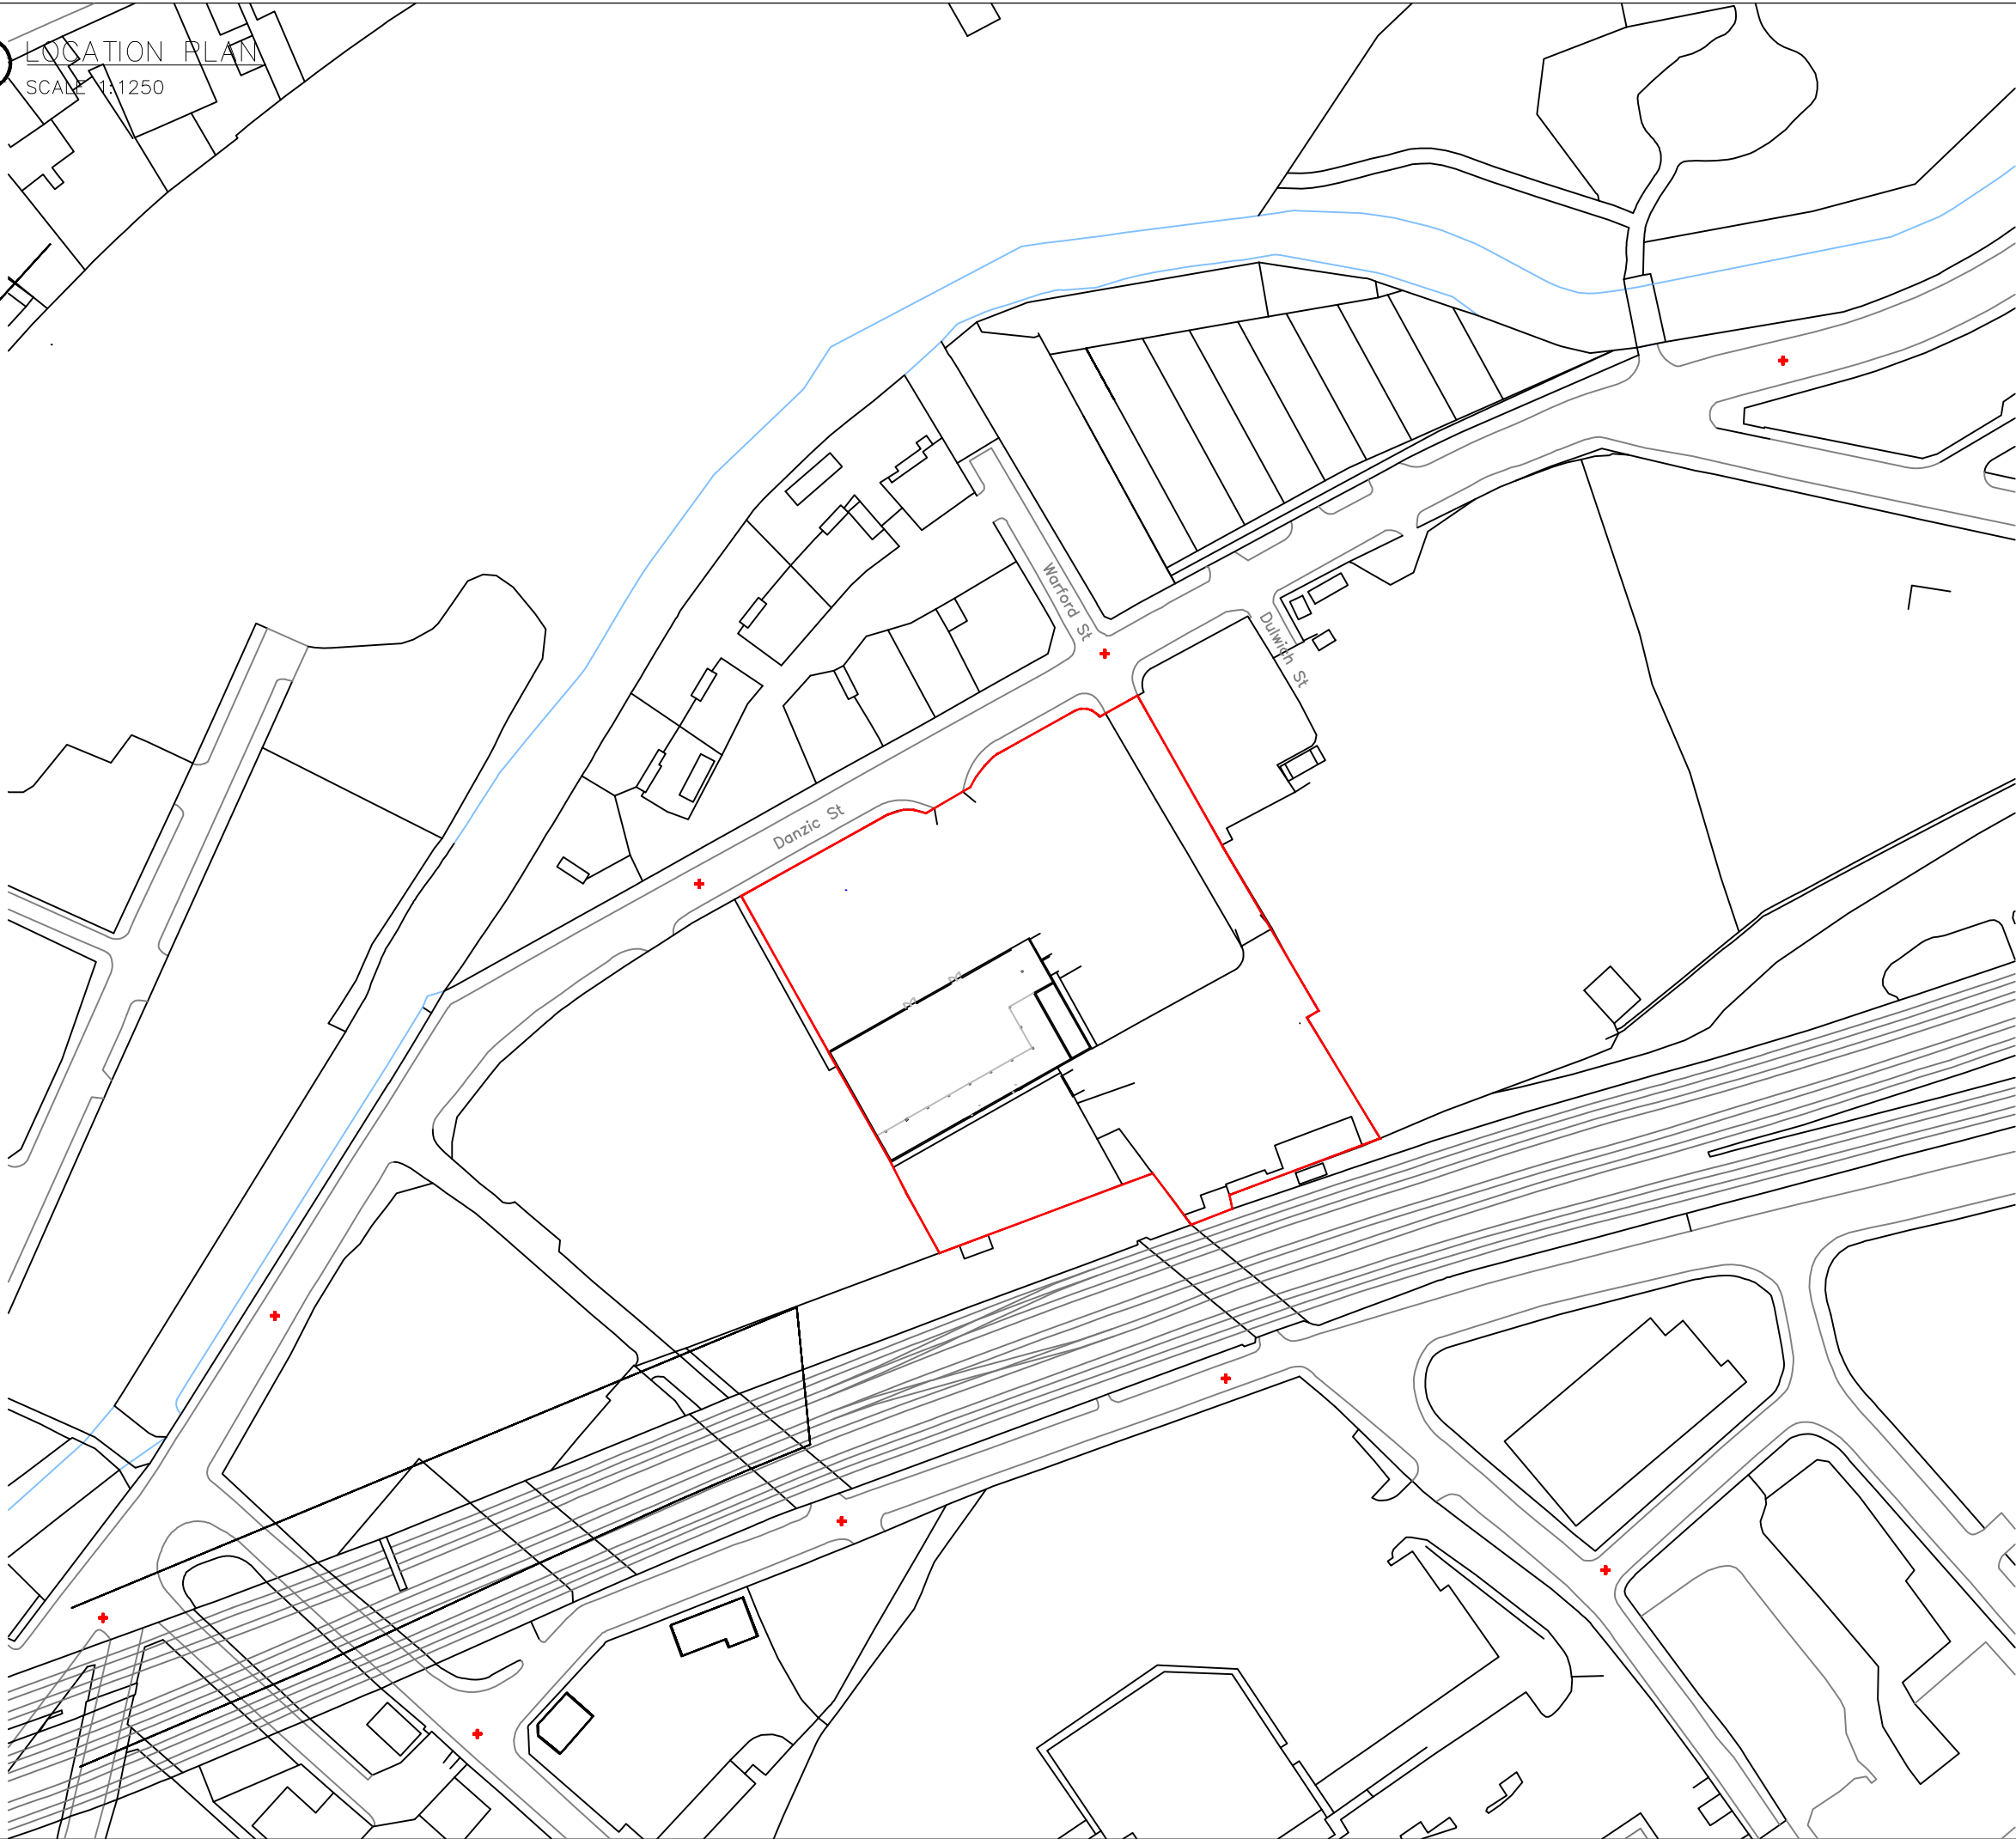

LOCATION PLAN  
SCALE 1:1250



SOURCES OF INFORMATION

OS rcvd from Client



SCALE 1:5000

ALL INFORMATION DISPLAYED IS SUBJECT TO A COMPLETE VERIFIABLE SITE SURVEY BEING UNDERTAKEN. GIA TAKES NO RESPONSIBILITY ON THE ACCURACY OR RELIABILITY OF THE DISPLAYED DATA SINCE A VERIFIED SITE SURVEY WAS NOT MADE AVAILABLE PRIOR TO THE GENERATION OF SUCH INFORMATION.

**BOUNDARY**  
0.7577 Hectares

|     |          |          |                                          |
|-----|----------|----------|------------------------------------------|
| B   | 10.06.22 | GRBC     | Update of Project address details below. |
| A   | 15.05.22 | GRBC     | Scale changed and site hectares added.   |
| REV | DATE     | INITIALS | NOTES                                    |

NOTES:

N.B. DO NOT SCALE OFF THIS DRAWING

PROJECT:  
202-204 Danzic Street  
Manchester  
M4 4DD

DRAWING NAME:

Location Plan

| DWN BY   | SCALE        | CHK BY | STATUS  | DATE    |
|----------|--------------|--------|---------|---------|
| EP       | AS SHOWN(A3) | GC     | -       | MAY-22  |
| PROJ No. | REL No.      | IS No. | DWG No. | REV No. |
| 22.0066  |              |        | LP001   | B       |

**gia**

2 Commercial St.  
Manchester  
M15 4RQ  
t 0161 672 5101  
mail@gia.uk.com  
www.gia.uk.com

M A N C H E S T E R  
L O C A T I O N