


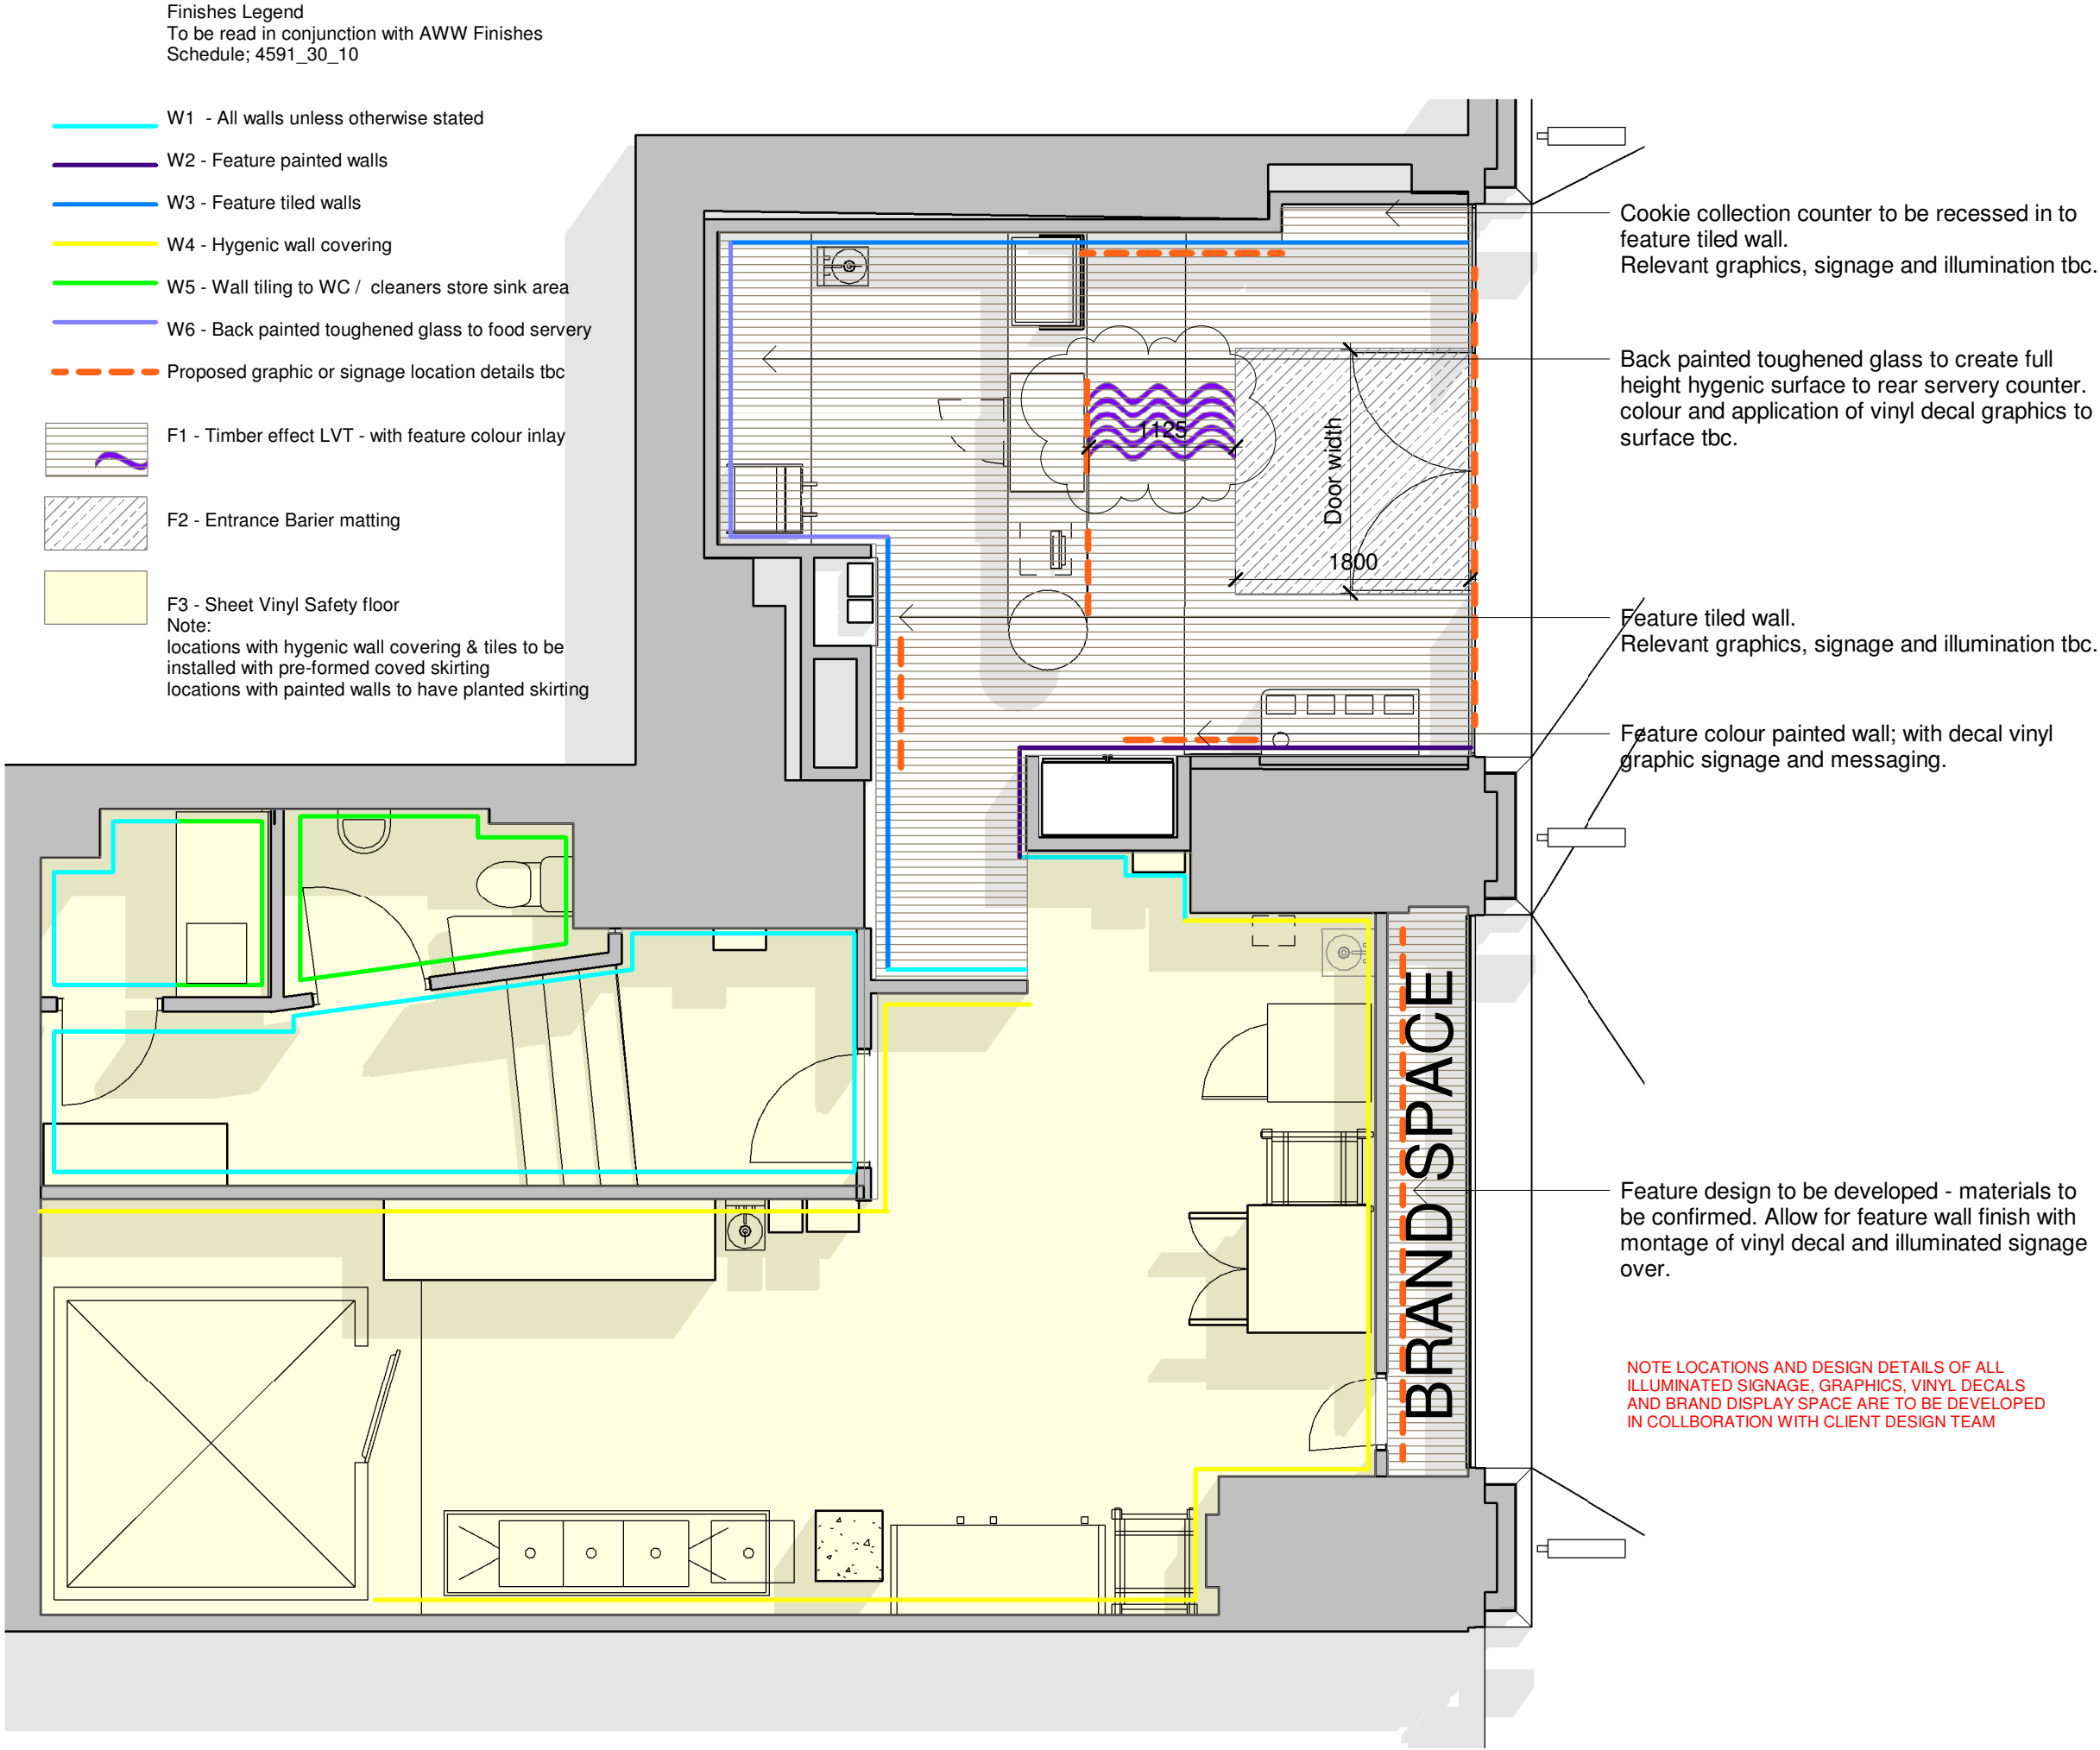


Notes

Do not scale from this document, unless for the purposes of planning applications where a scale bar is provided. Refer to figured dimensions only. All dimensions to be verified on site prior to construction. Report all discrepancies or ambiguities to the Document Originator immediately. This document is to be read in conjunction with relevant documents, drawings and standards.

P04	15.07.2	Updated for LBA following comments	DCP	DP
P03	15.07.2	Revised following comments	DCP	DP
P02	14.07.2	Warm Wave Flooring updated		
P01	14.07.2	Finishes First Issue		

Rev	Date	Notes	Drm	Chk'd
-----	------	-------	-----	-------

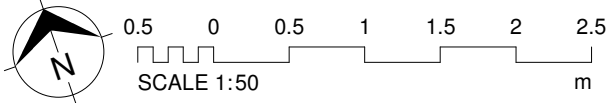

Document Originator

AWW

London - 106 Weston Street, SE1 3QB 020 7160 6000
Plymouth - East Quay House, PL4 0HX 0117 923 2535
Bristol - pivot + mark, 48 - 52 Baldwin Street, BS1 1QB 01752 261 282

RIBA Chartered Practice www.aww-uk.com

Client
Insomnia Cookies

AWW Project Number 4591 Project Stage

Project Title
IC, Unit 6, Cross Street
Manchester

Title
Finishes Plans

Scale @ A3 1 : 50 Document Status S0 - Initial Status

Project	Origin.	Volume	Level	Type	Role	Number	Rev
4591	AWW	ZZ	00	DR	IA	42000	P04