



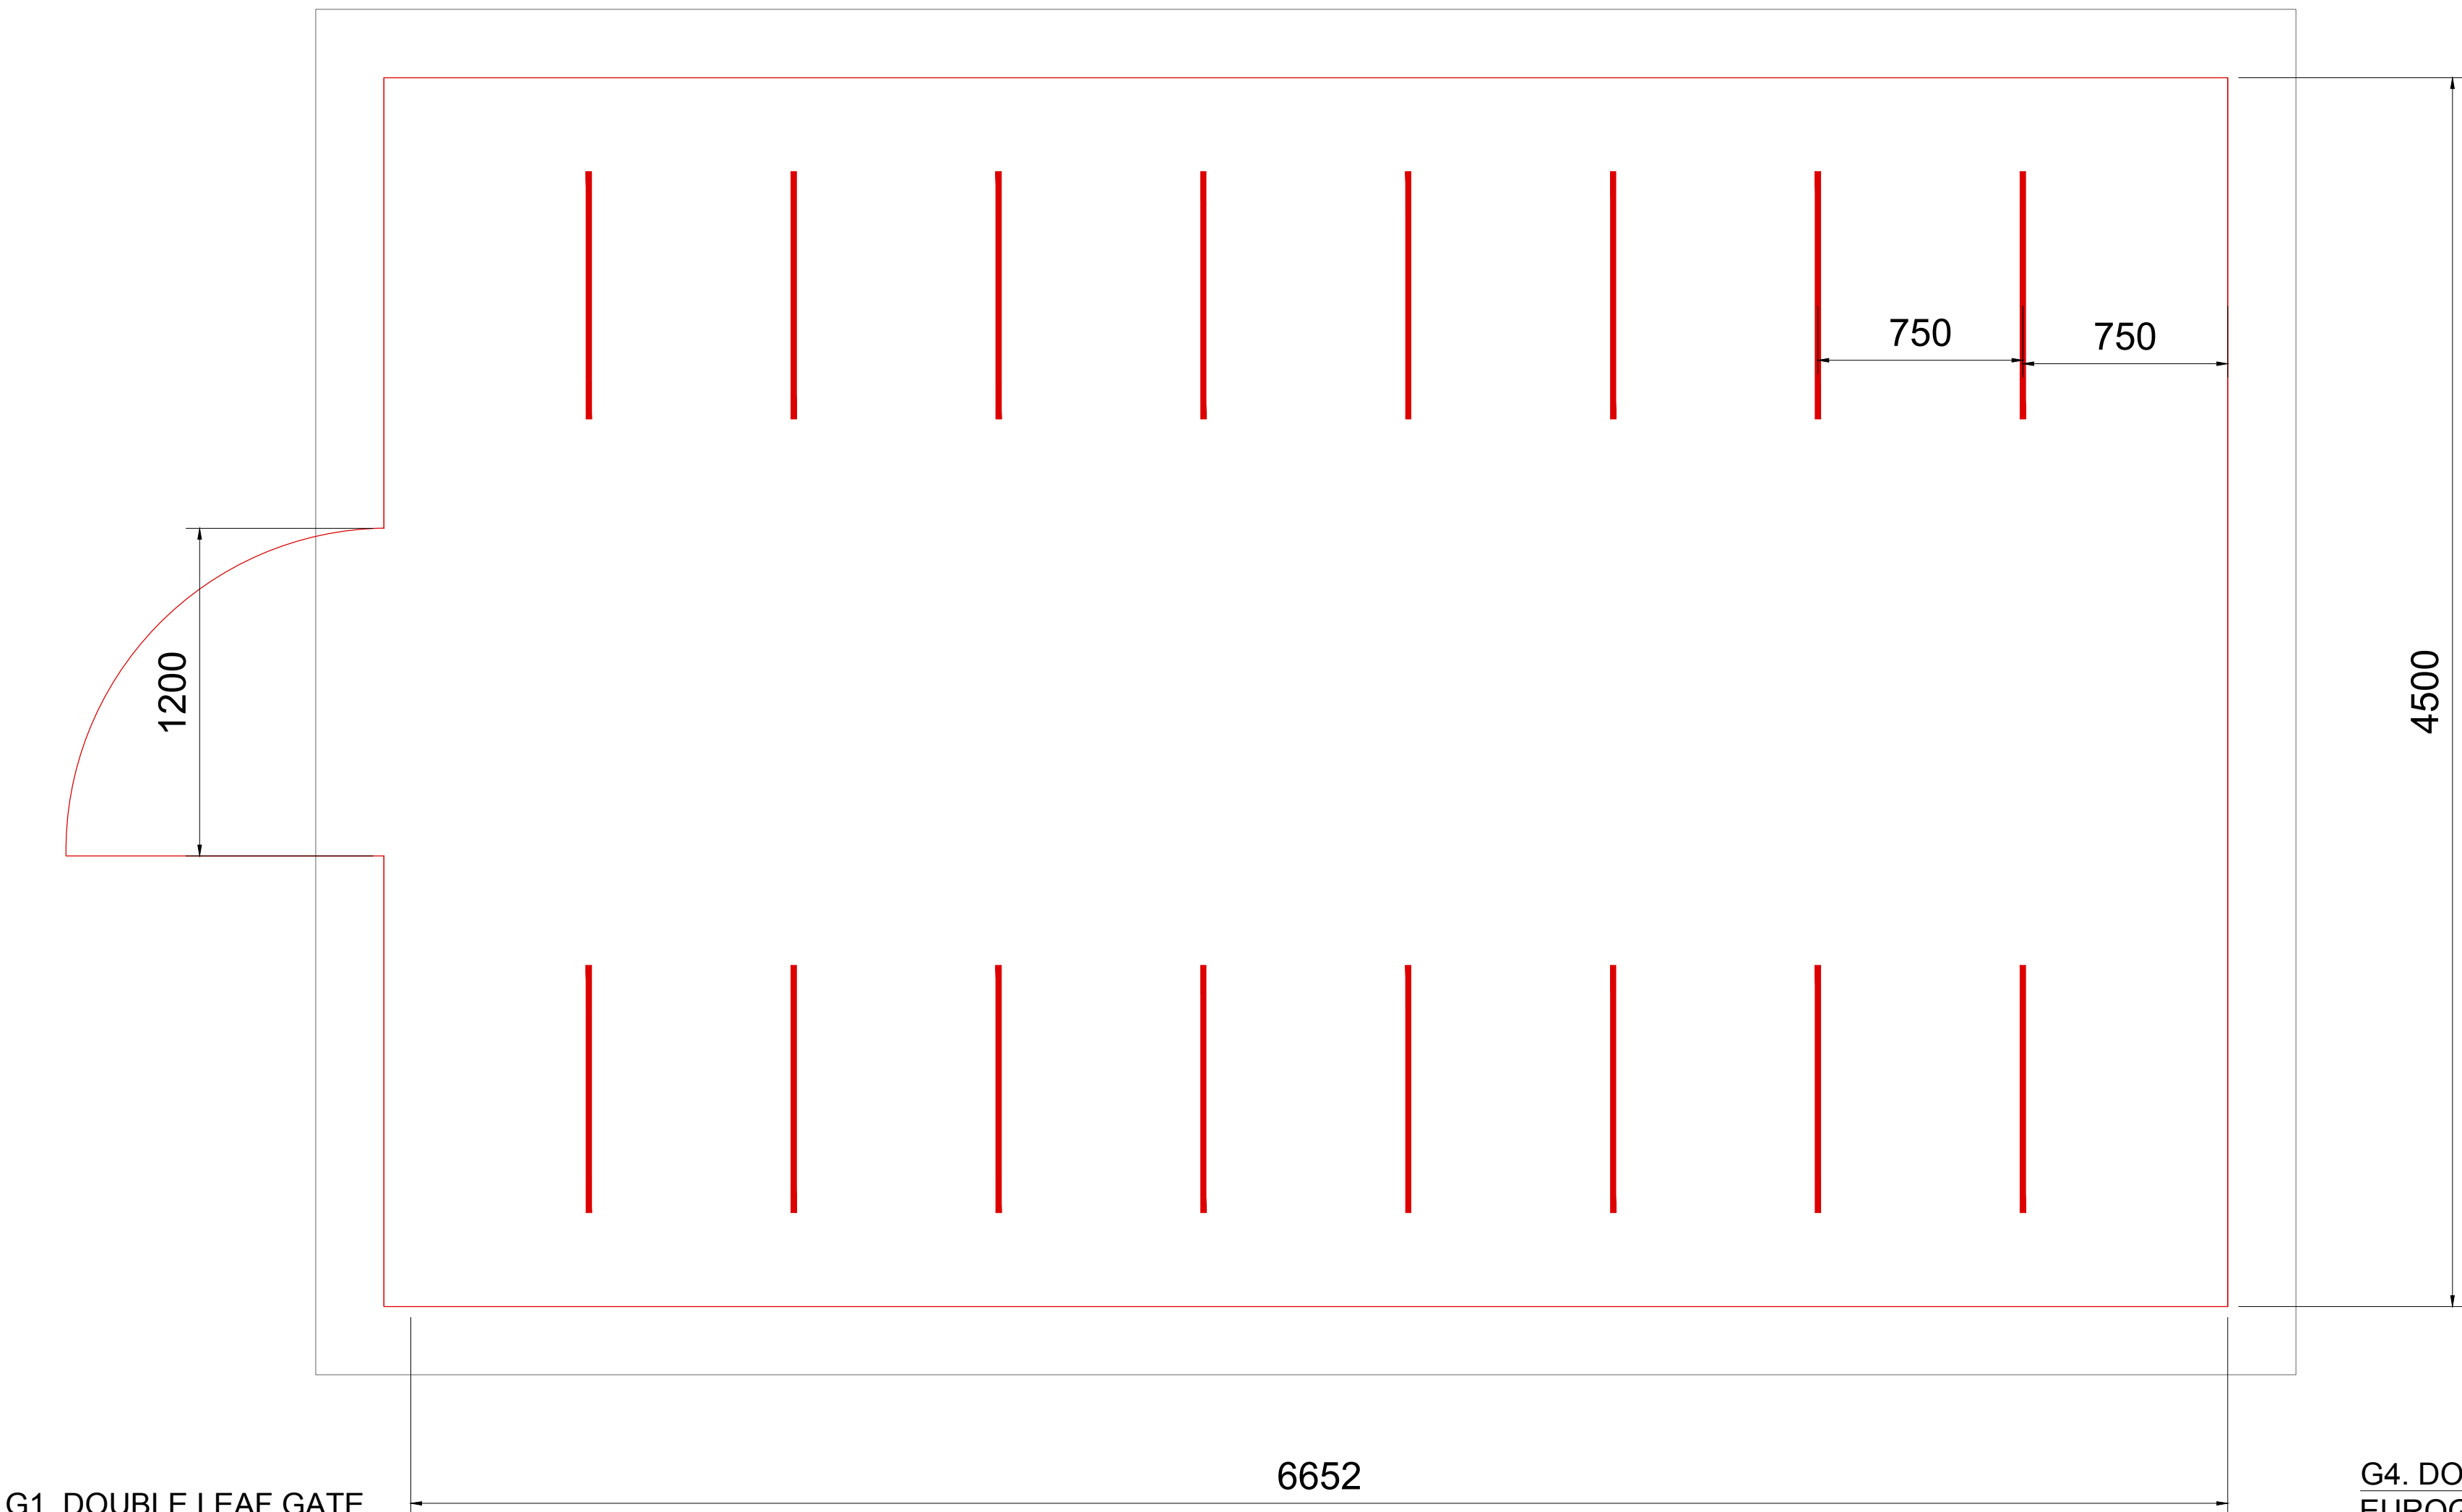


G1. DOUBLE LEAF GATE
EUROGUARD REGULAR WELD MESH
TO NBS Q40:570A
1:10

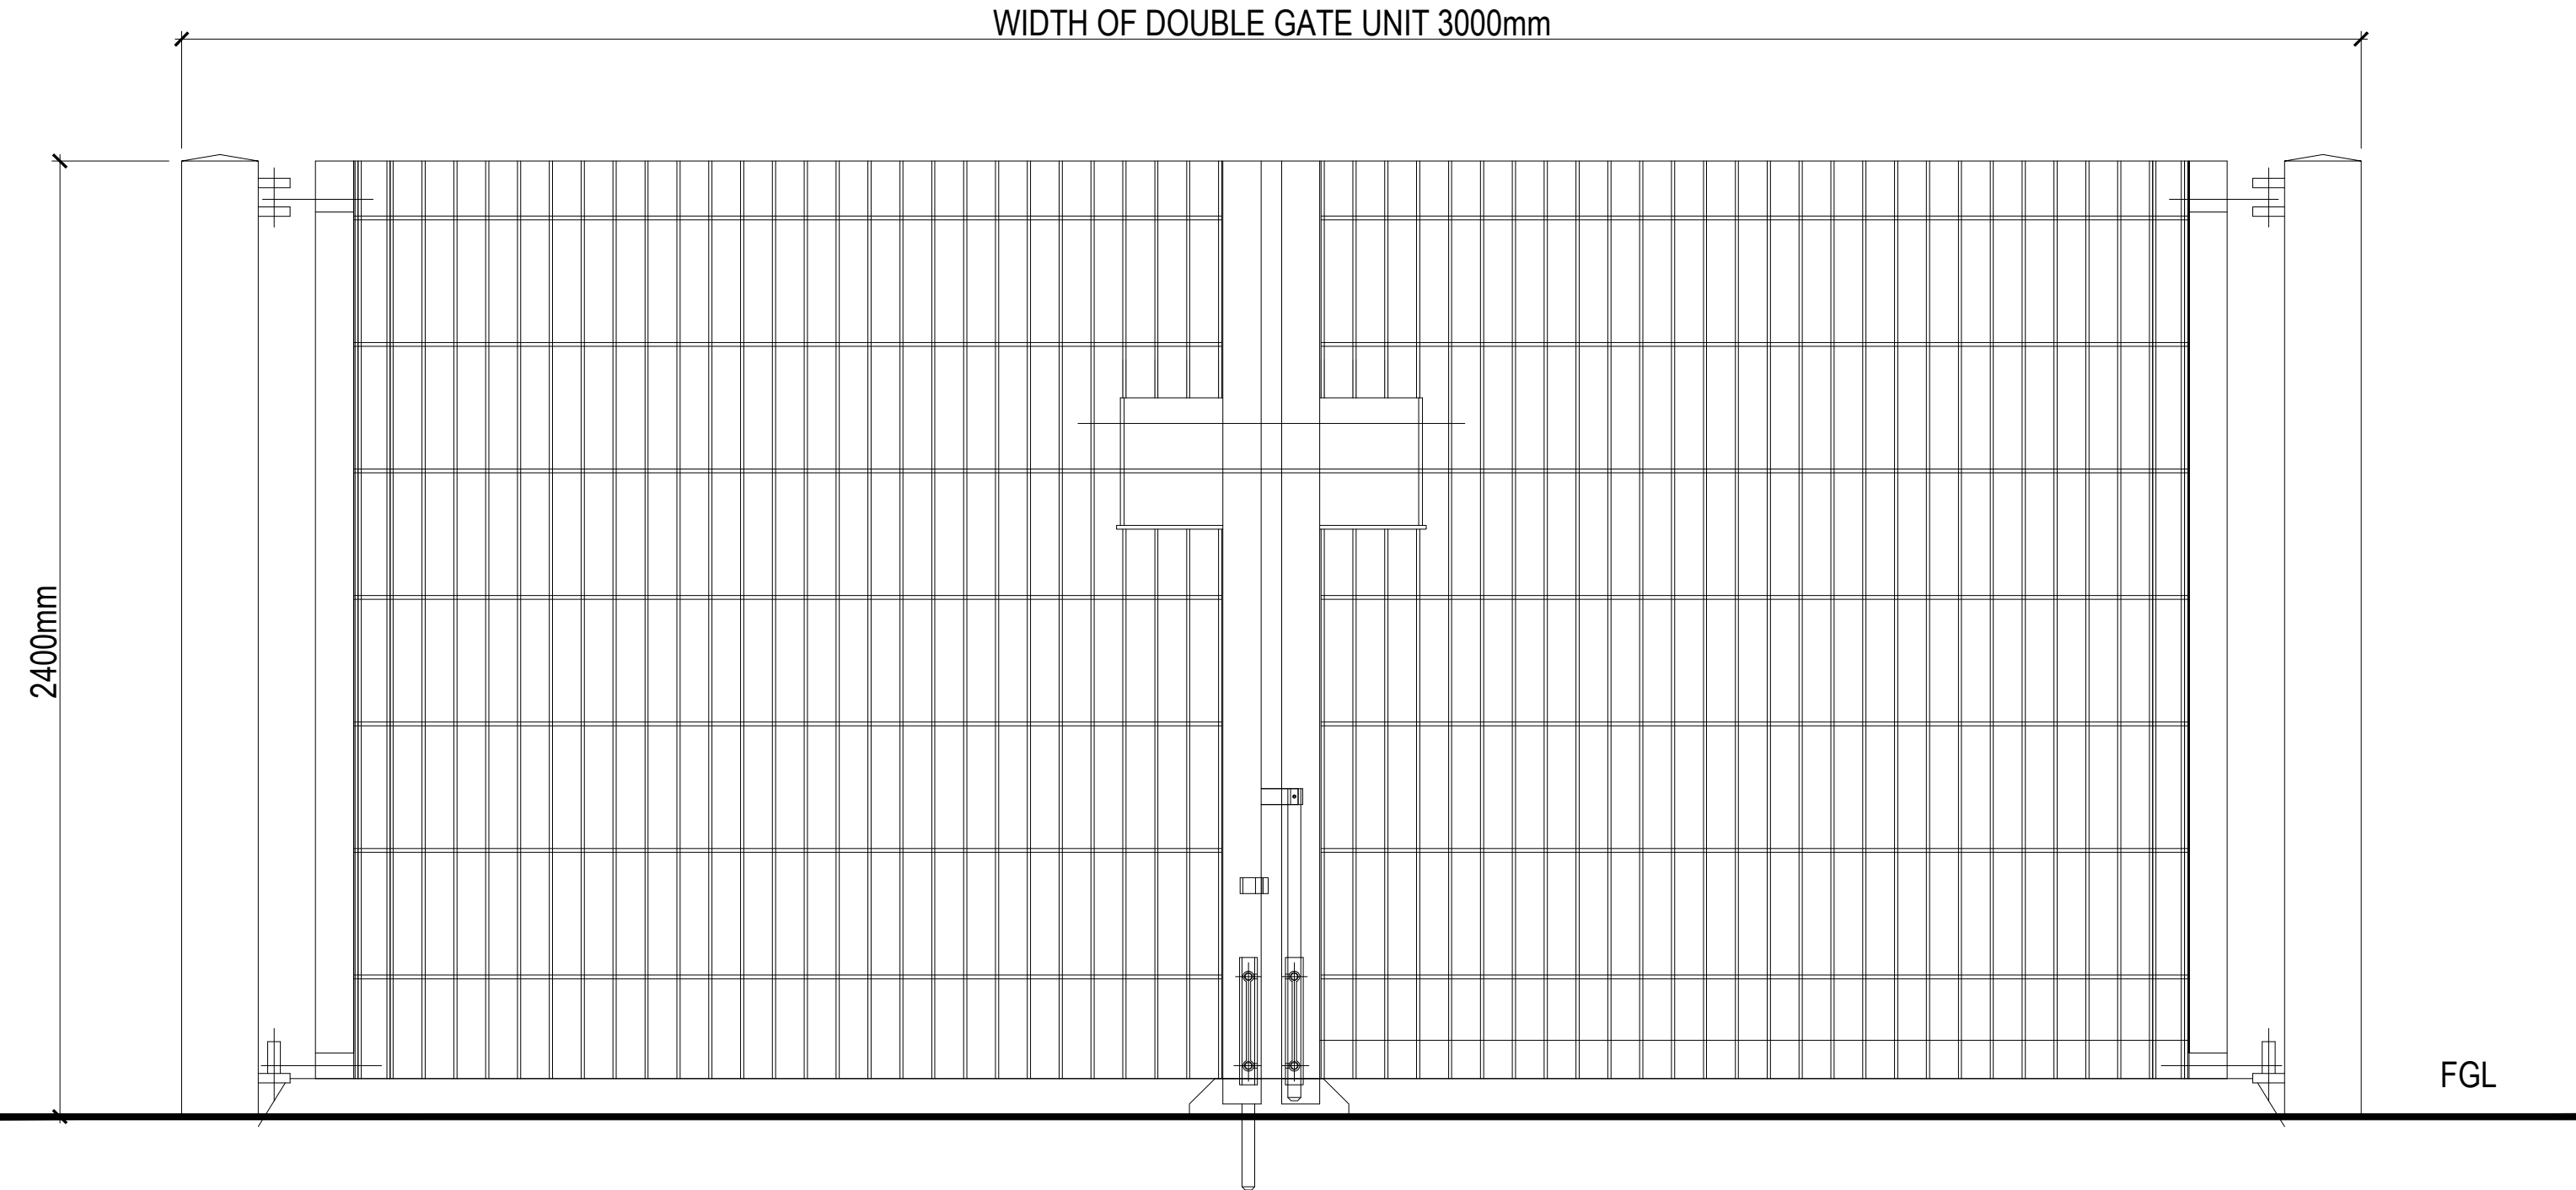


NOTE: ALL UNDERGROUND DETAIL AND SPECIFICATION TO BE CONFIRMED BY ENGINEER
NOTE: ALL FIXINGS TO FABRICATORS STANDARD DETAILS / RECOMMENDATIONS
ALL DIMENSIONS TO BE CONFIRMED ONSITE BEFORE FABRICATIONS


G2. DOUBLE LEAF GATE
EUROGUARD REGULAR WELD MESH
TO NBS Q40:570B
1:10

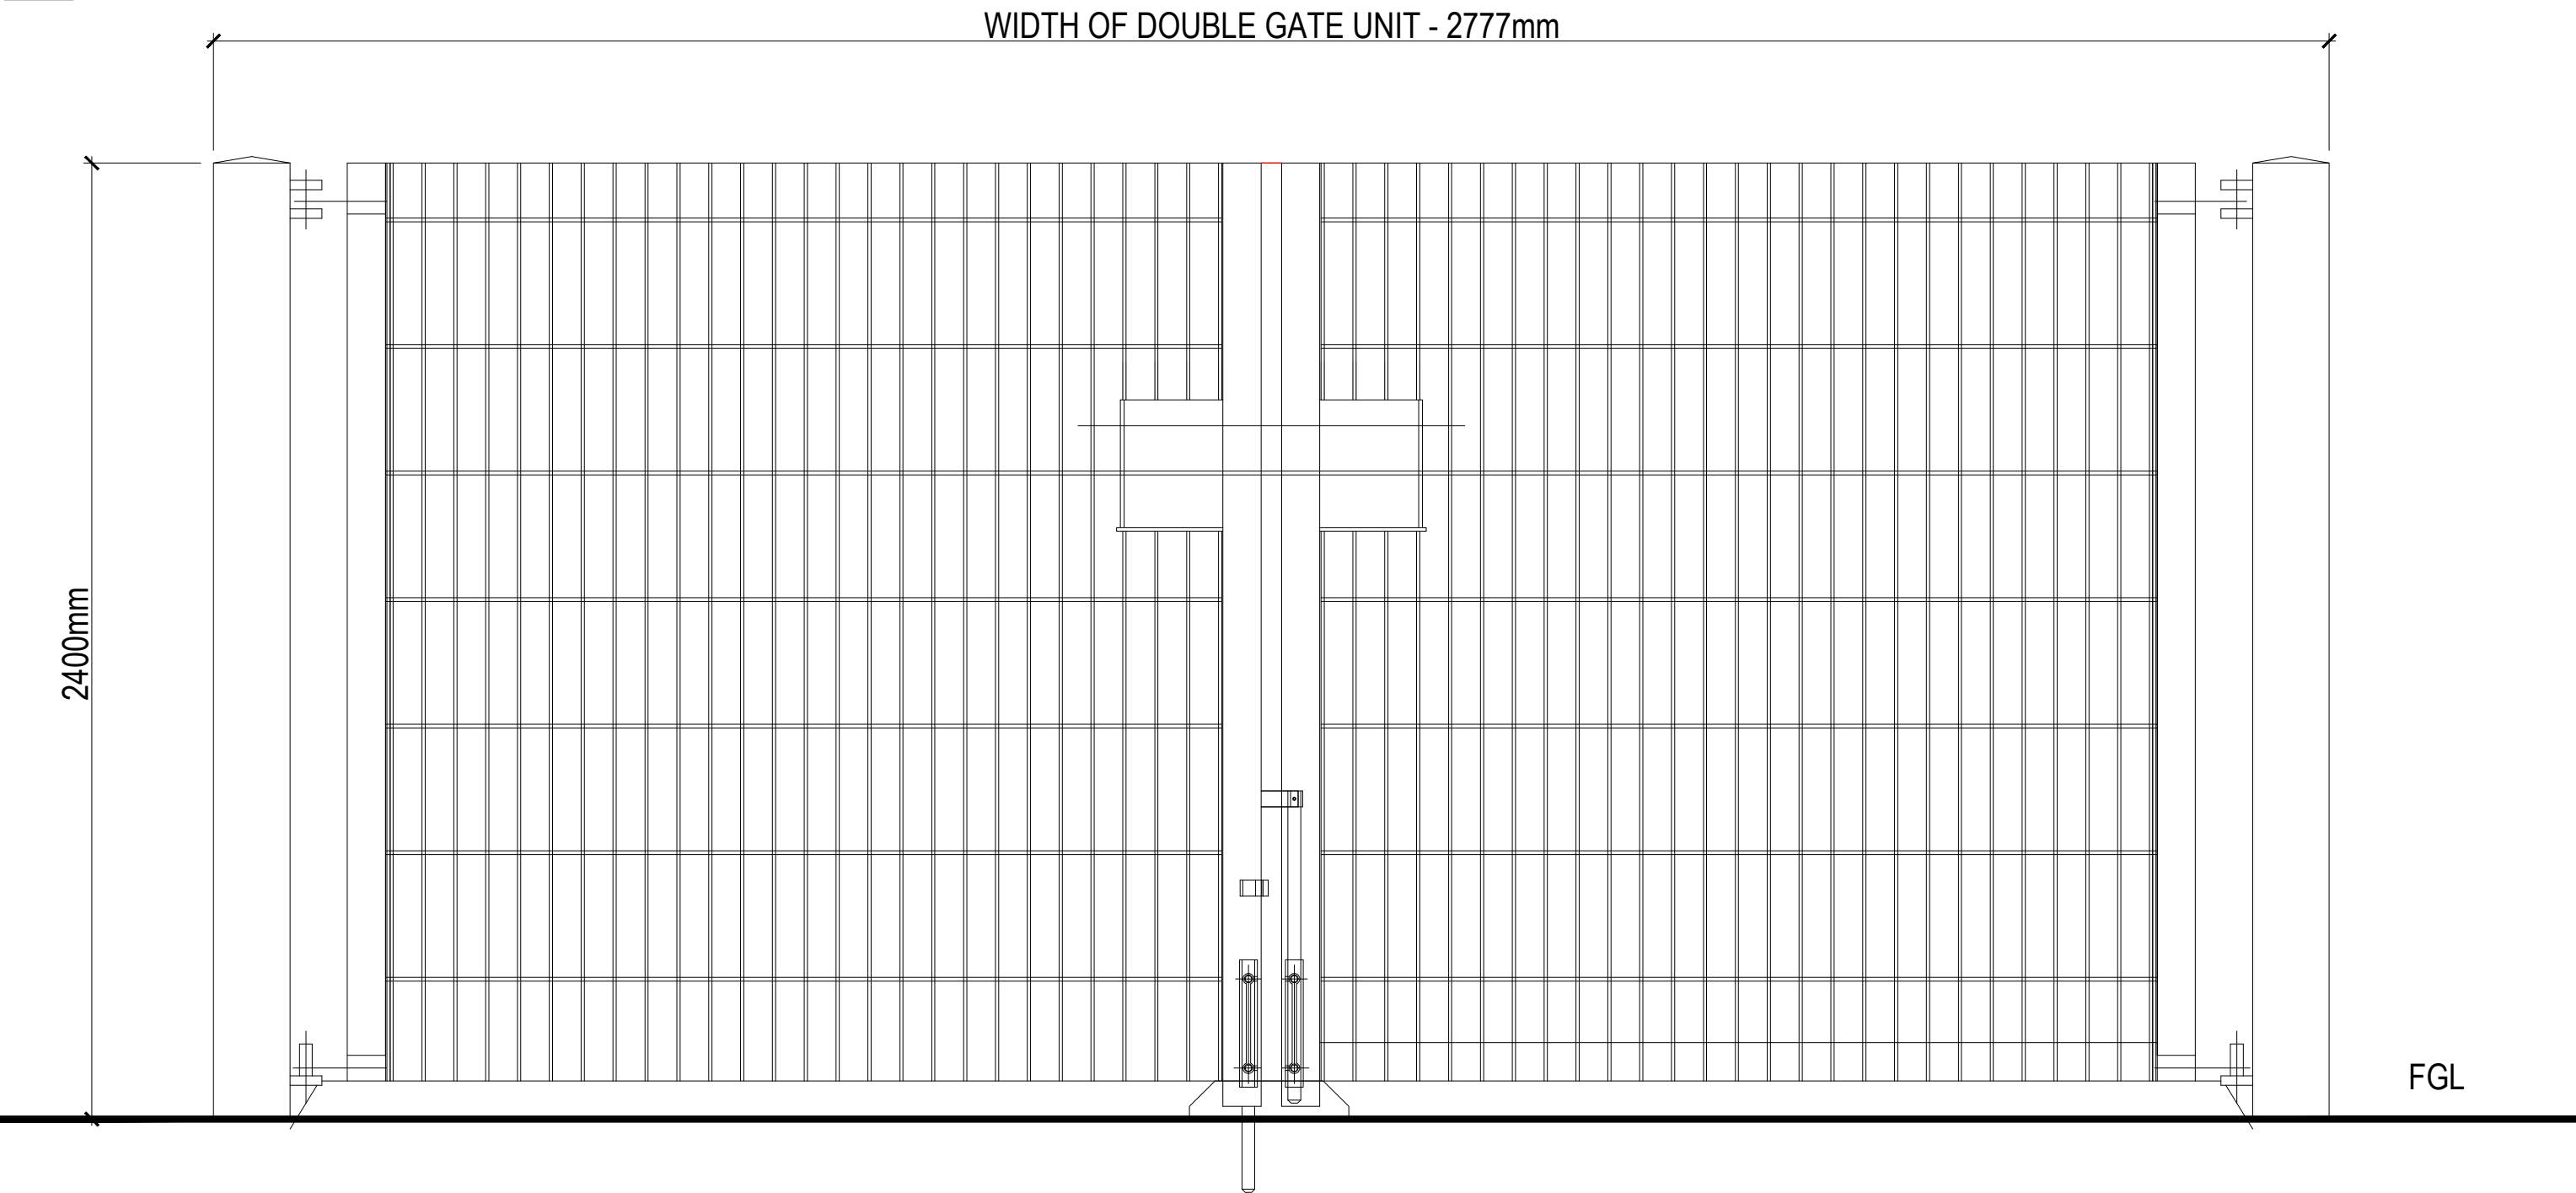

NOTE: ALL UNDERGROUND DETAIL AND SPECIFICATION TO BE CONFIRMED BY ENGINEER
NOTE: ALL FIXINGS TO FABRICATORS STANDARD DETAILS / RECOMMENDATIONS
ALL DIMENSIONS TO BE CONFIRMED ONSITE BEFORE FABRICATIONS

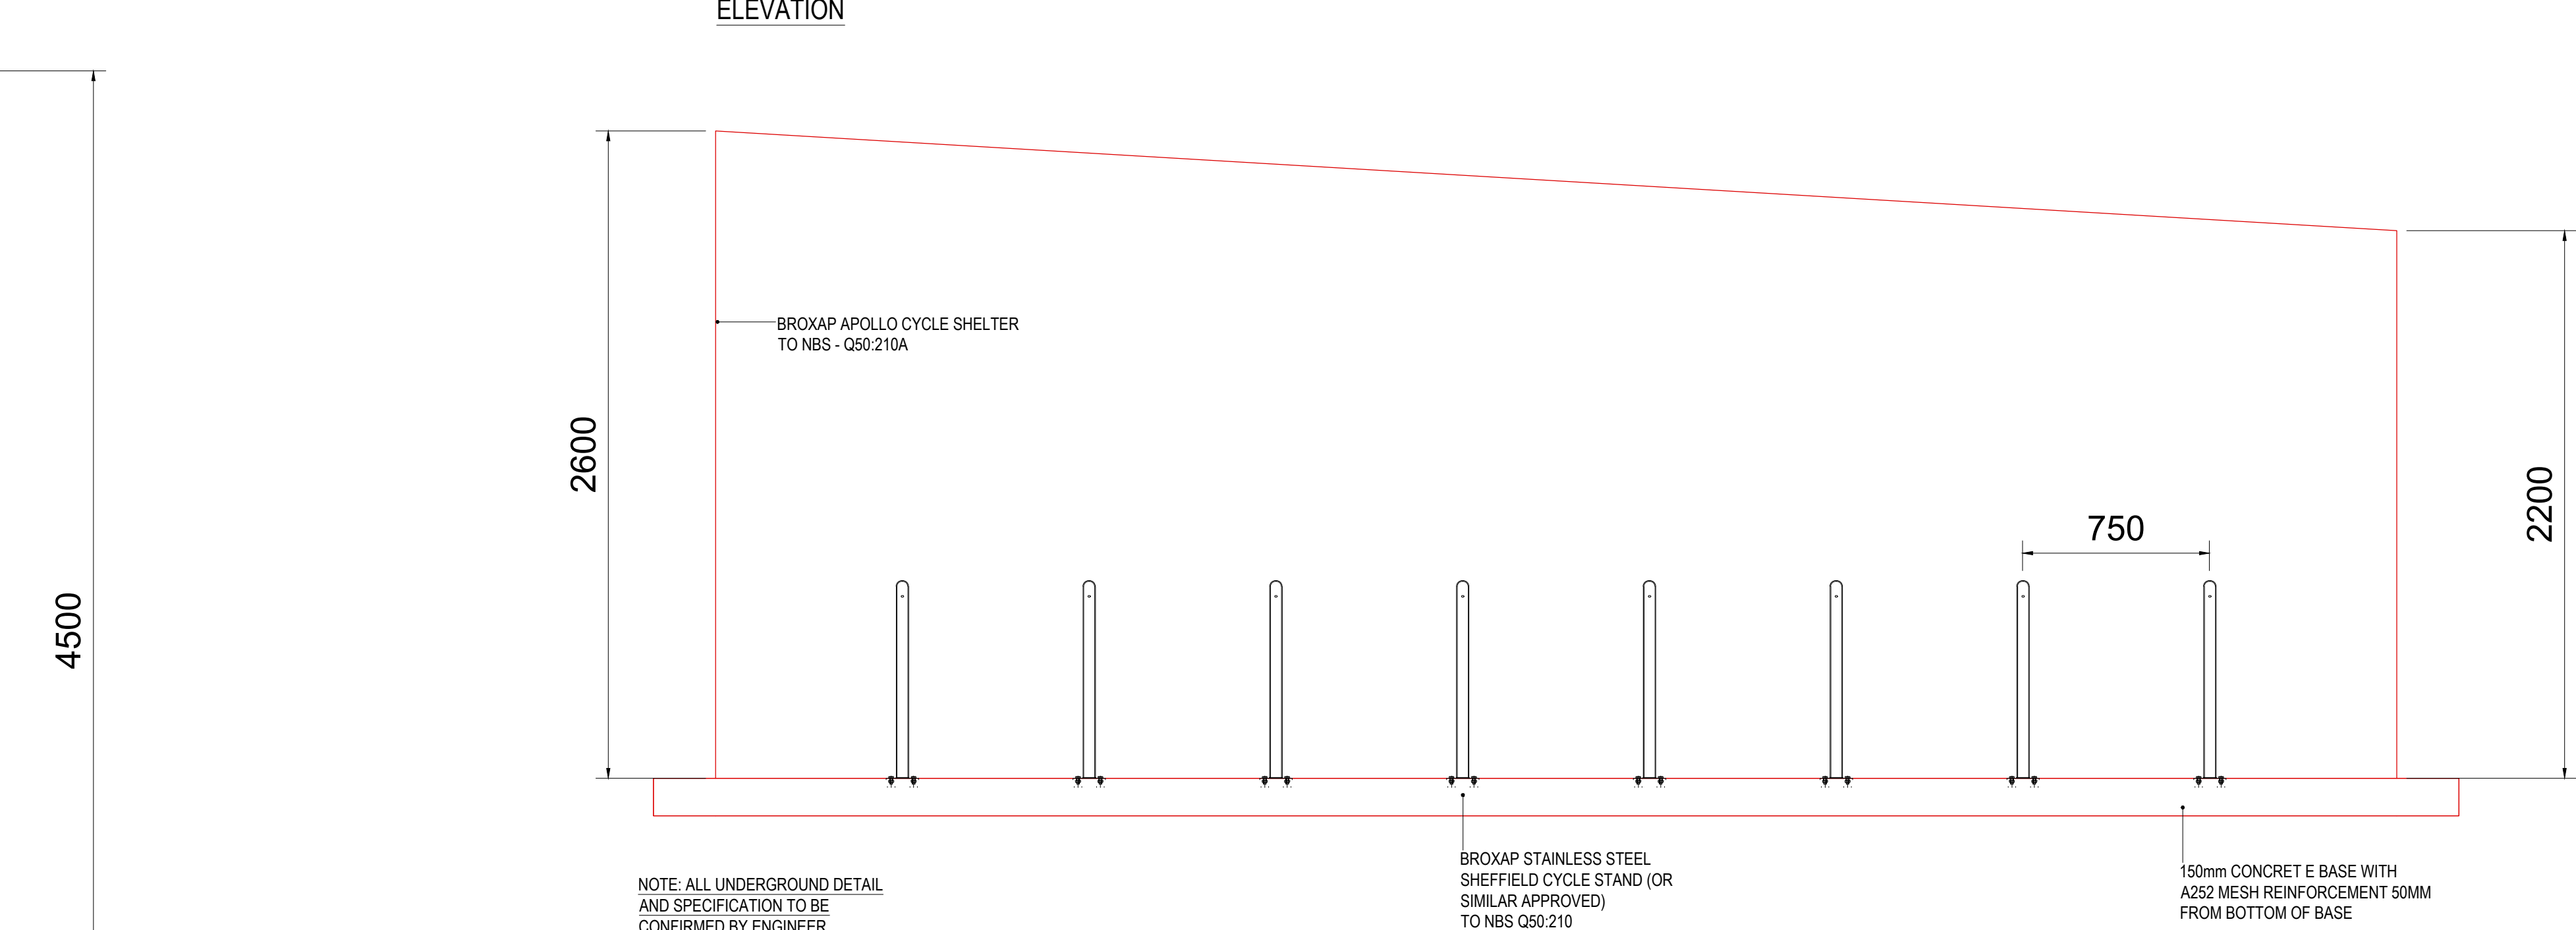


G4. DOUBLE LEAF GATE
EUROGUARD REGULAR WELD MESH
TO NBS Q40:570F
1:10

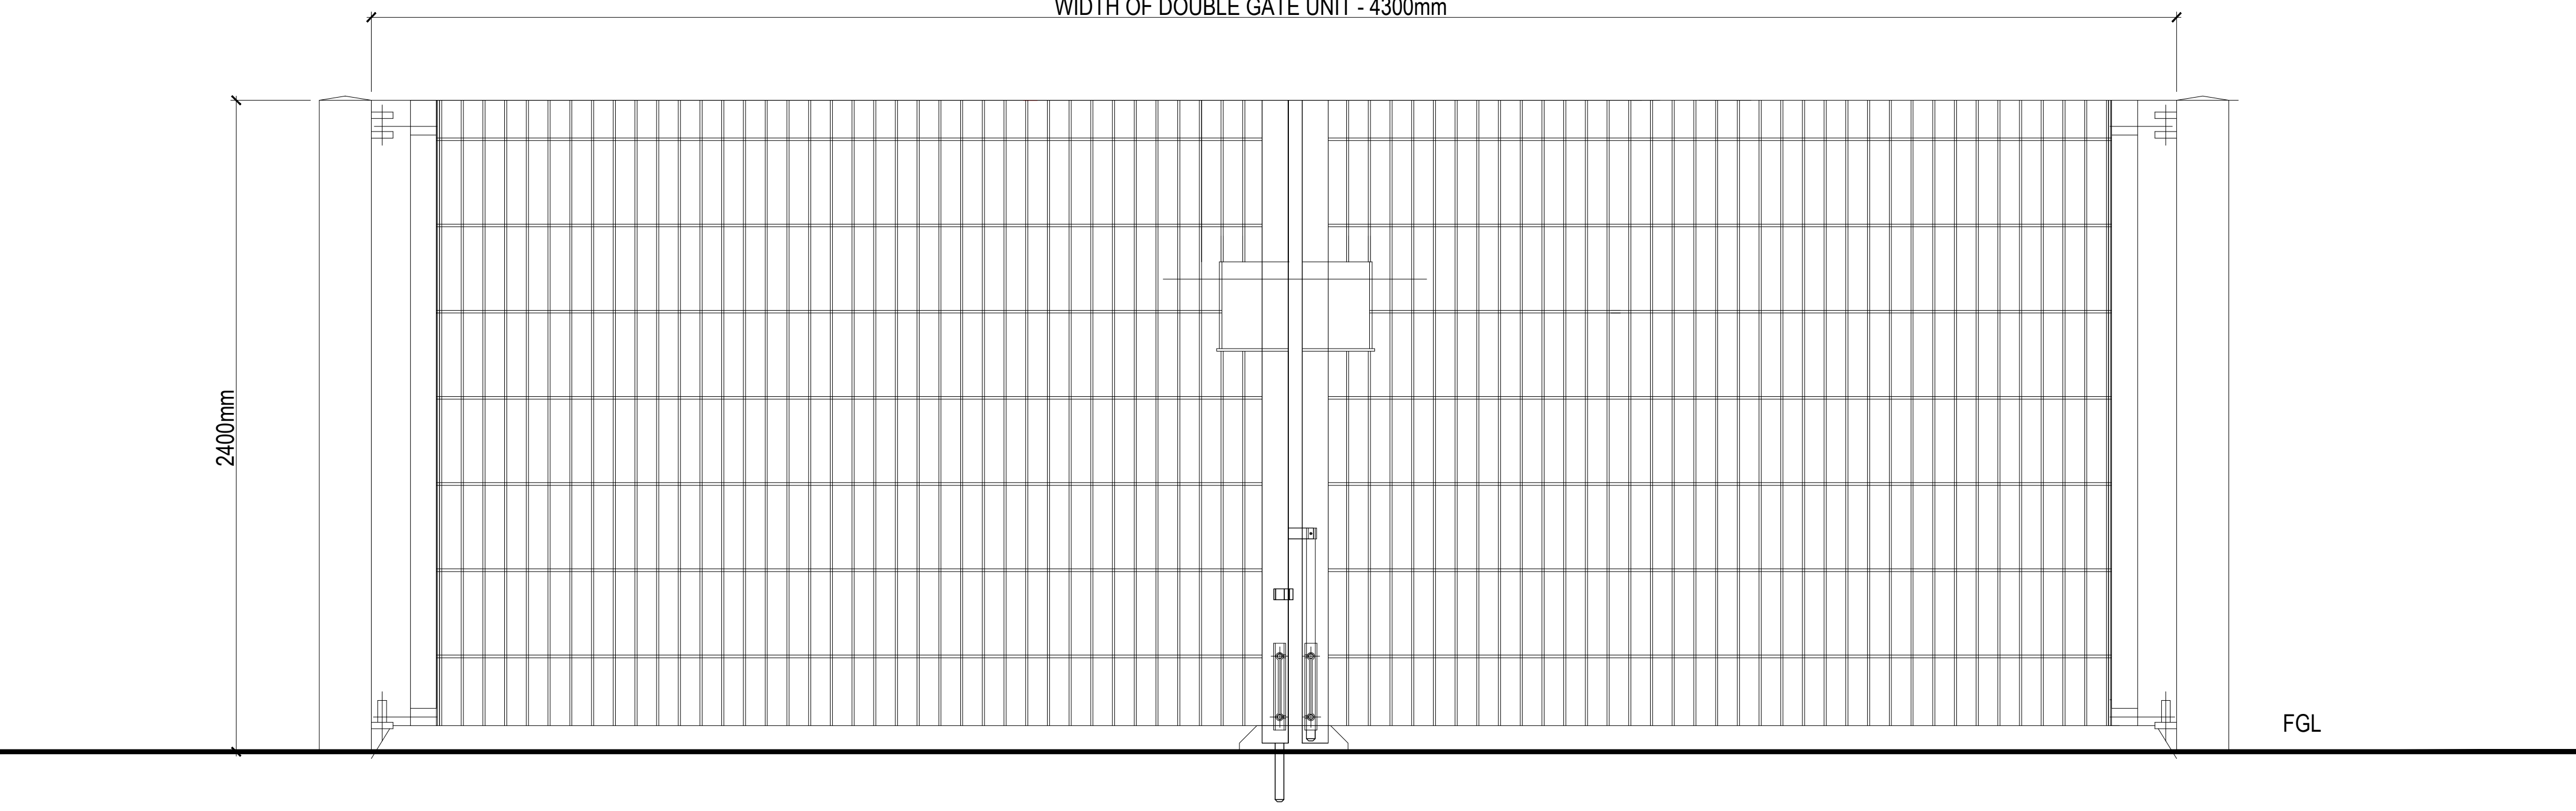

NOTE: ALL UNDERGROUND DETAIL AND SPECIFICATION TO BE CONFIRMED BY ENGINEER
NOTE: ALL FIXINGS TO FABRICATORS STANDARD DETAILS / RECOMMENDATIONS
ALL DIMENSIONS TO BE CONFIRMED ONSITE BEFORE FABRICATIONS

G3. SINGLE LEAF GATE
TO NBS Q40:570C
ELEVATION
1:10

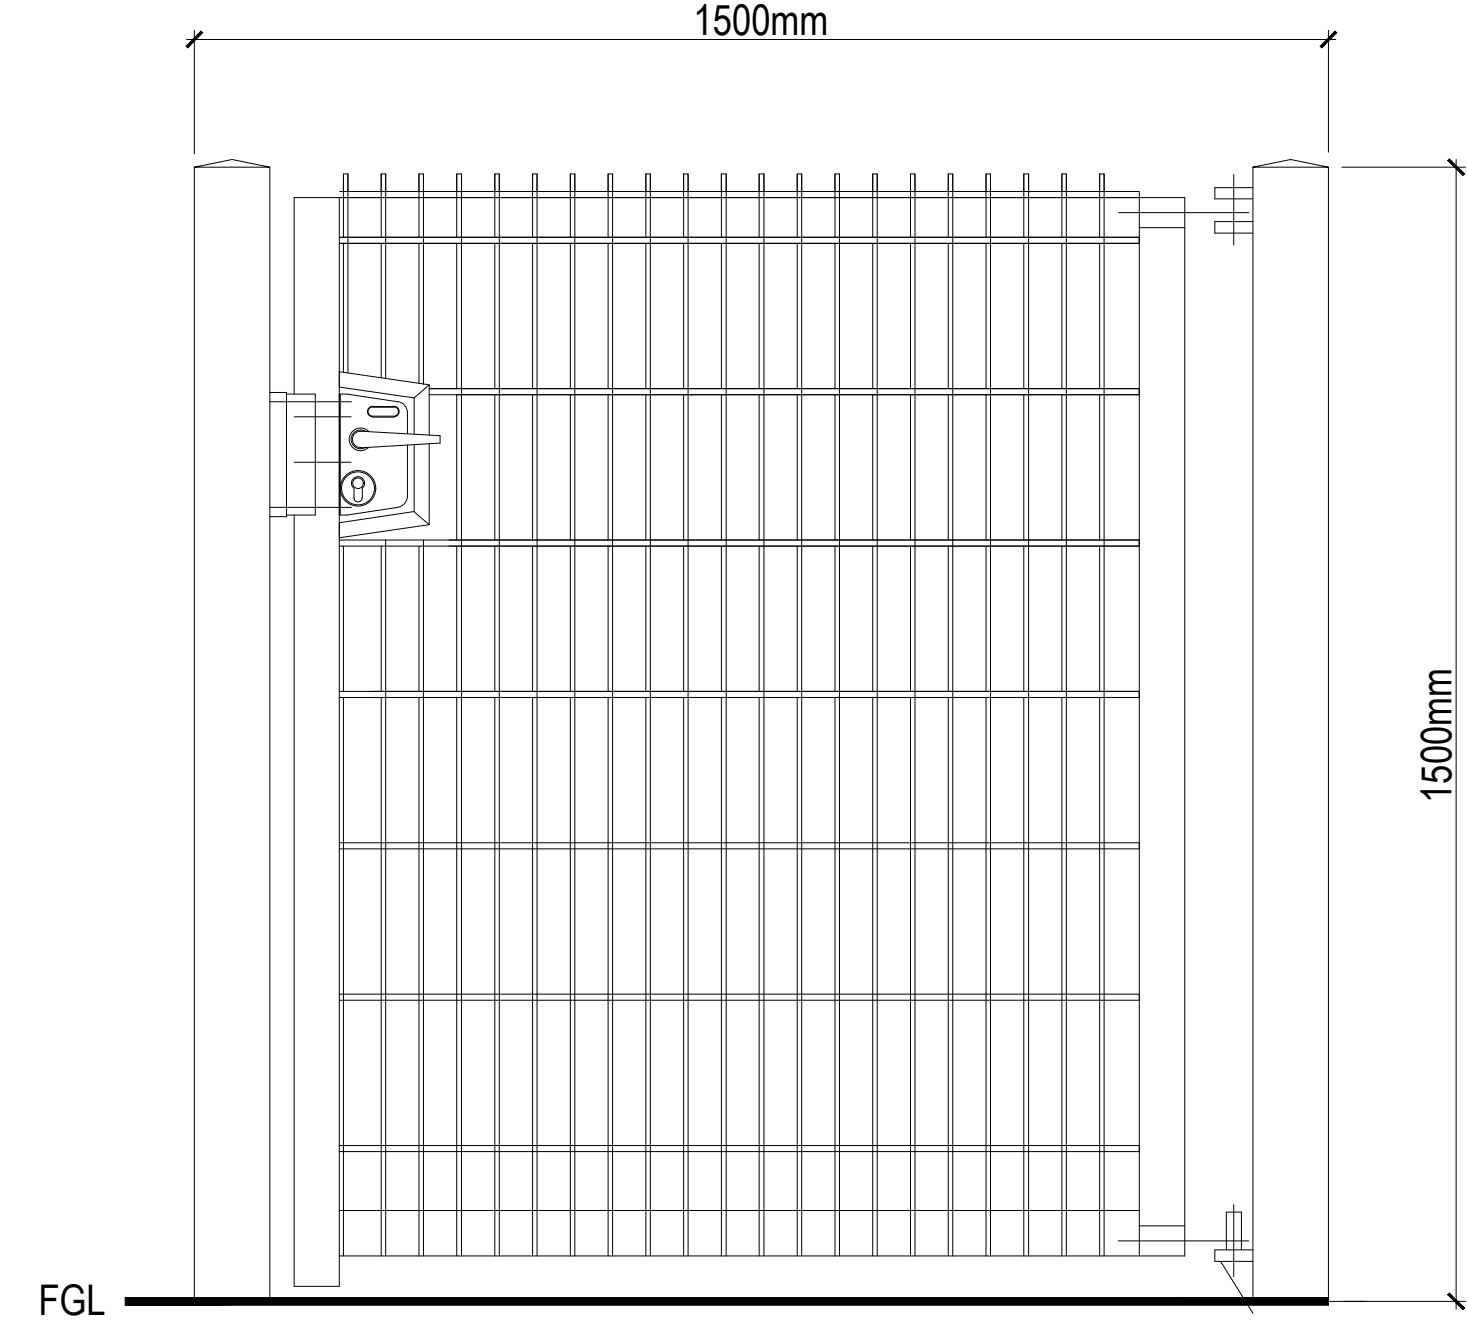

NOTE: ALL UNDERGROUND DETAIL AND SPECIFICATION TO BE CONFIRMED BY ENGINEER
NOTE: ALL FIXINGS TO FABRICATORS STANDARD DETAILS / RECOMMENDATIONS
ALL DIMENSIONS TO BE CONFIRMED ONSITE BEFORE FABRICATIONS

Notes:
• This drawing is copyright.
• Do not scale dimensions from this drawing.
• This drawing is to be read in conjunction with all other relevant drawings.
• All discrepancies on this drawing are to be reported to the architect.
• Do not modify any element of this drawing.
• Use drawing only for purposes issued.

North Sign / Key Plan

The following external model files are included within this drawing:

CH	03/05/22	Amended NBS clause reference to Type G4 double vehicle gate to G4:570F	CH	DW
CH	04/05/22	Revised car park swing barrier with Type G4 double vehicle gate with automatic opening controlled by FGL	CH	DW
CH	10/05/22	CONSTRUCTION ISSUE	JM	RW
CH	10/05/22	CONSTRUCTION ISSUE	JM	RW
CH	10/05/22	CONSTRUCTION ISSUE	JM	RW

Client / Contractor

IBI Intelligence Buildings Infrastructure
www.ibigroup.com

Project
GORTON COMMUNITY HUB

Drawing Title
STREET FURNITURE DETAILS 1of2

Job Number 119091	Drawing Original Date 21/03/19	PAS 1192 Status Code S4
Scale/Date As Shown	Purpose CONSTRUCTION ISSUE	Revision C04