



EXISTING SITE PLAN

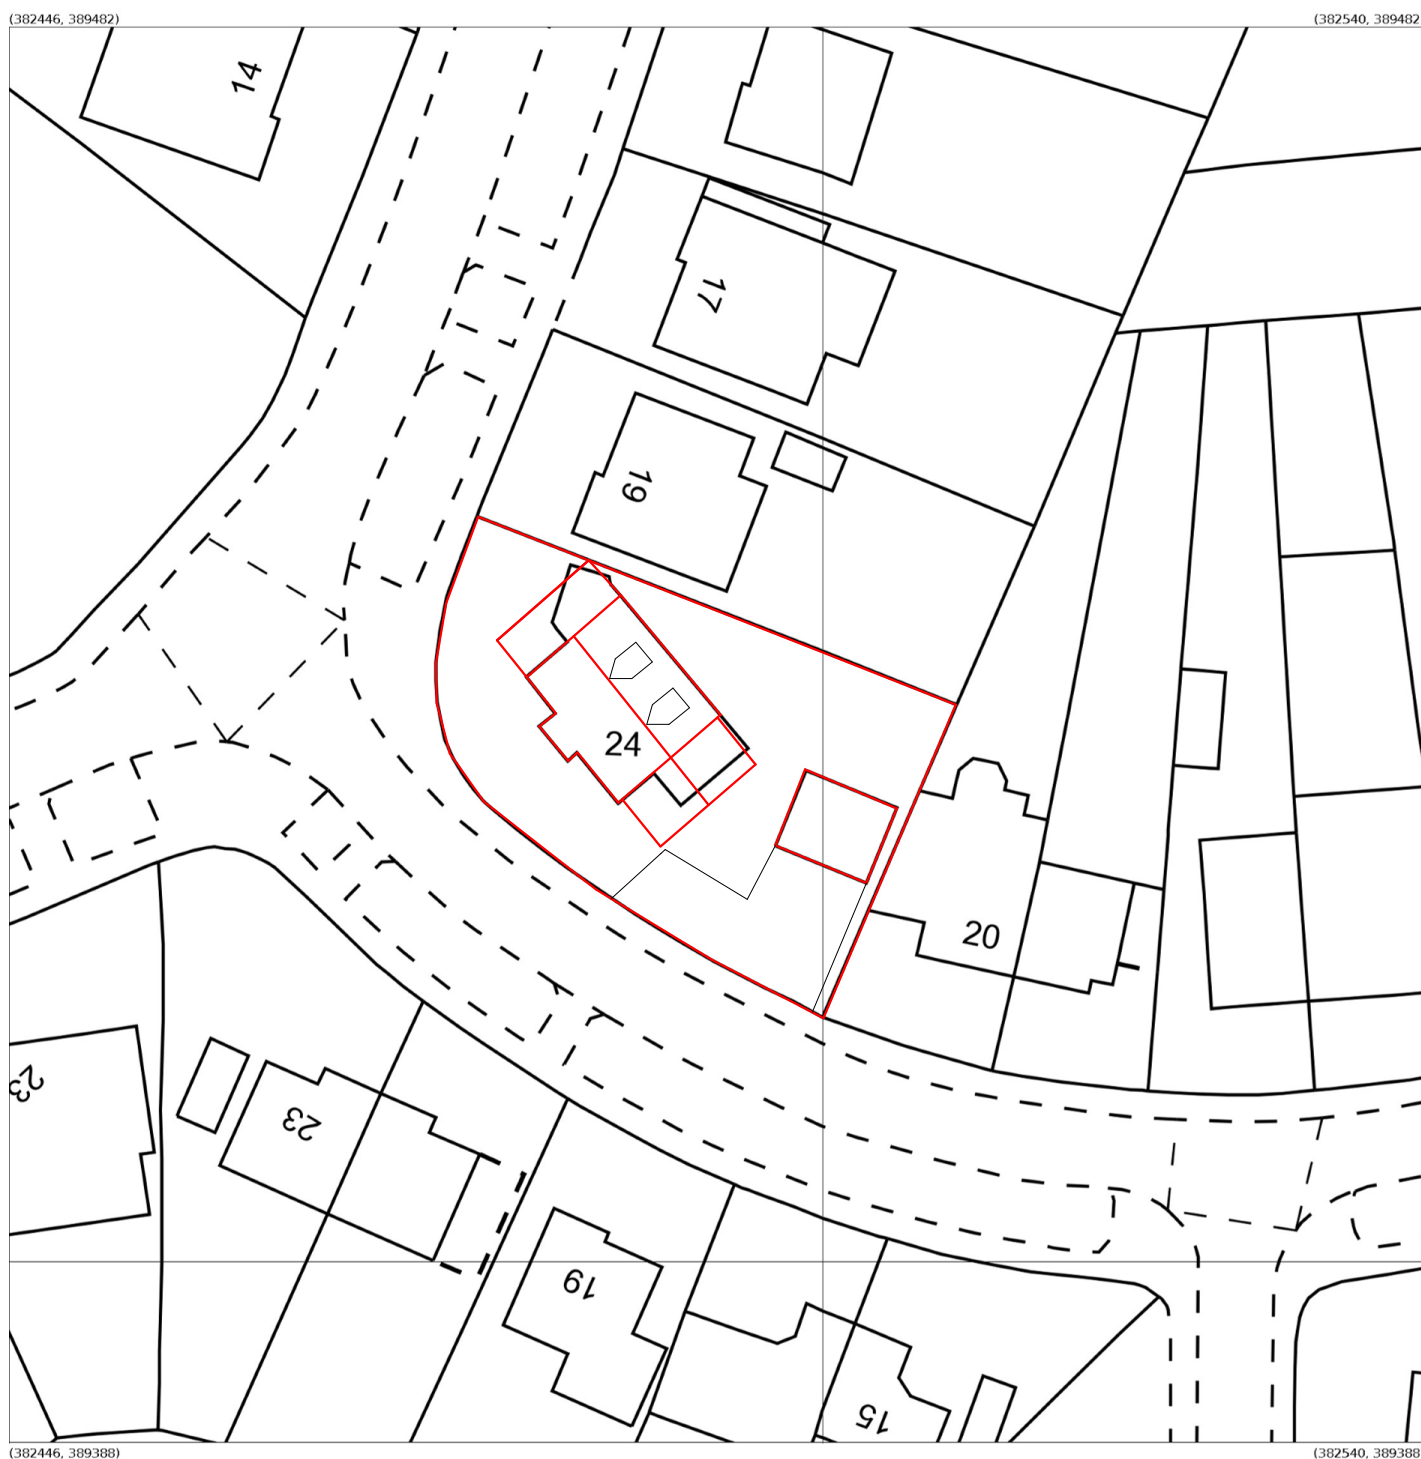

Produced 10 Sep 2020 from the Ordnance Survey MasterMap (Topography) Database and incorporating surveyed revision available at this date.

The representation of a road, track or path is no evidence of a right of way. The representation of features as lines is no evidence of a property boundary.

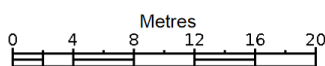

1:500



24, Kenmore Rd, Manchester
M22 4AF

Supplied by: **Stanfords 10 Sep 2020**
Licence: © Crown Copyright and
database rights 2020 OS100035409
Order Licence Reference: OI1421339
Centre coordinates: 382493 389435