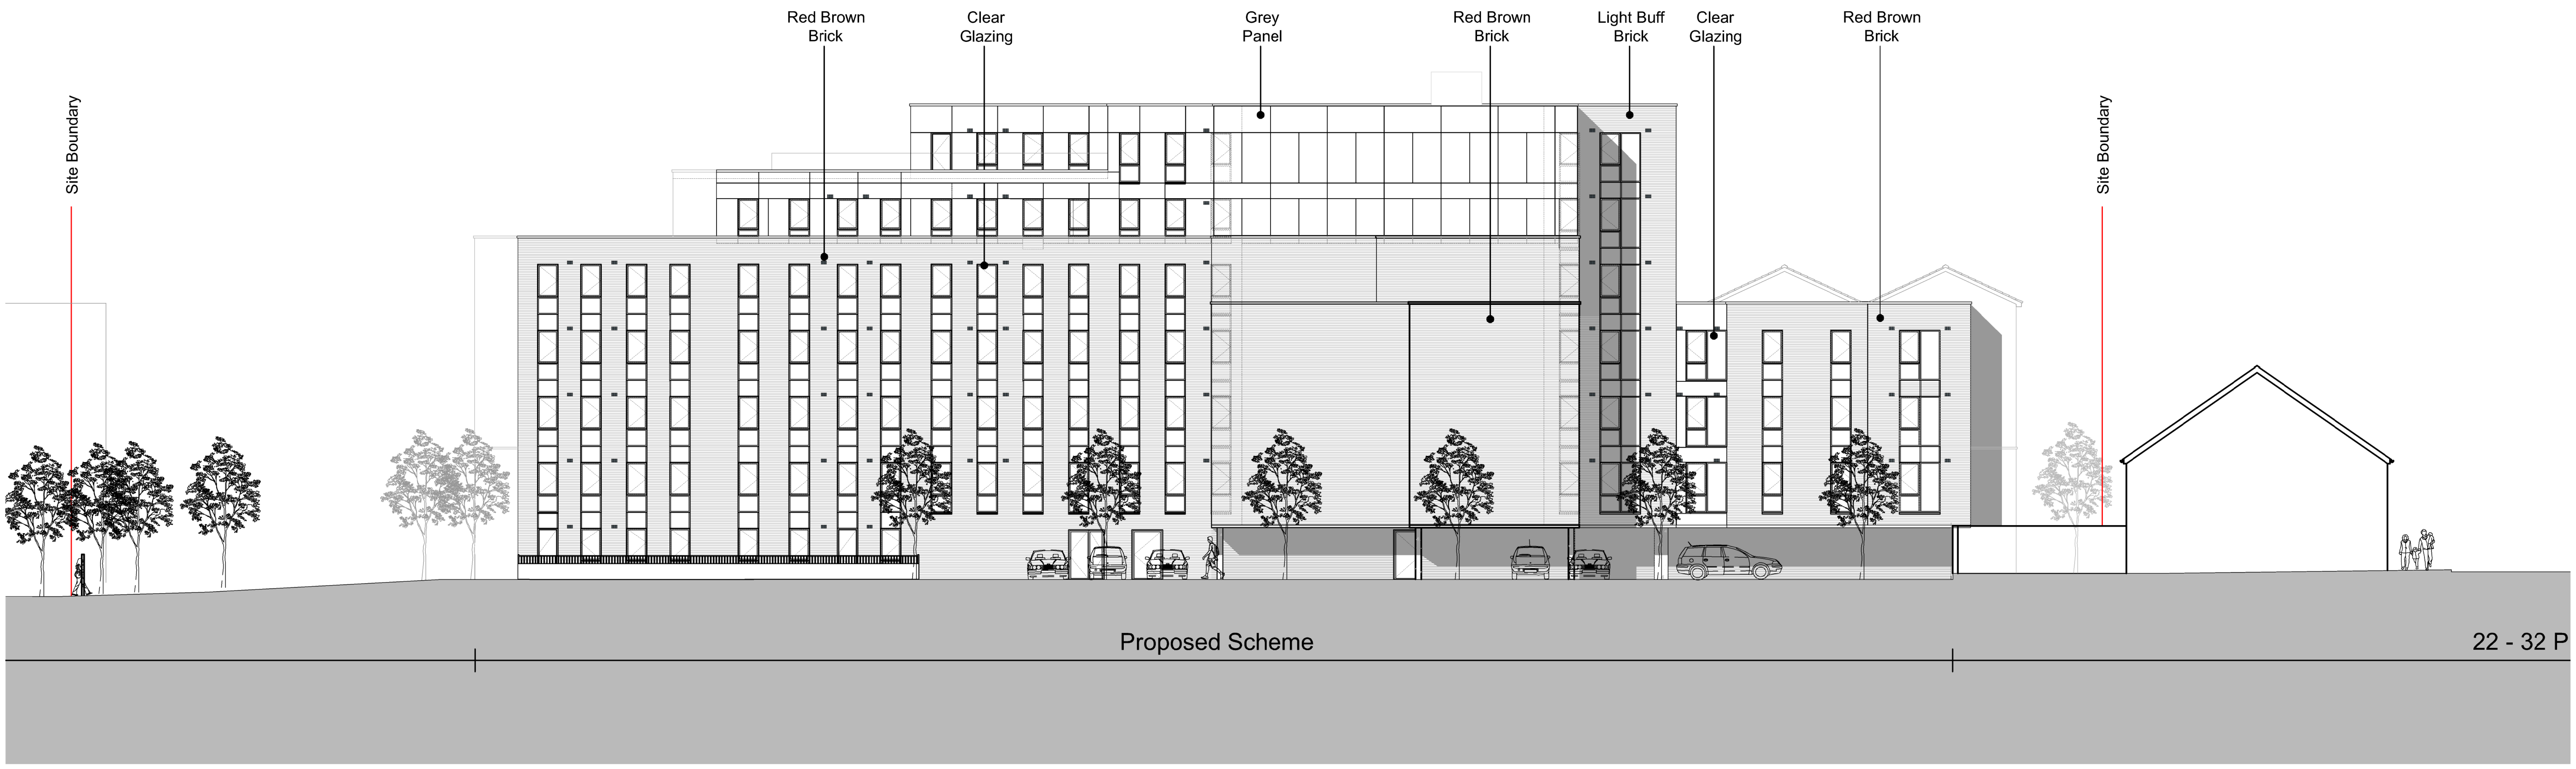

ELEVATION C

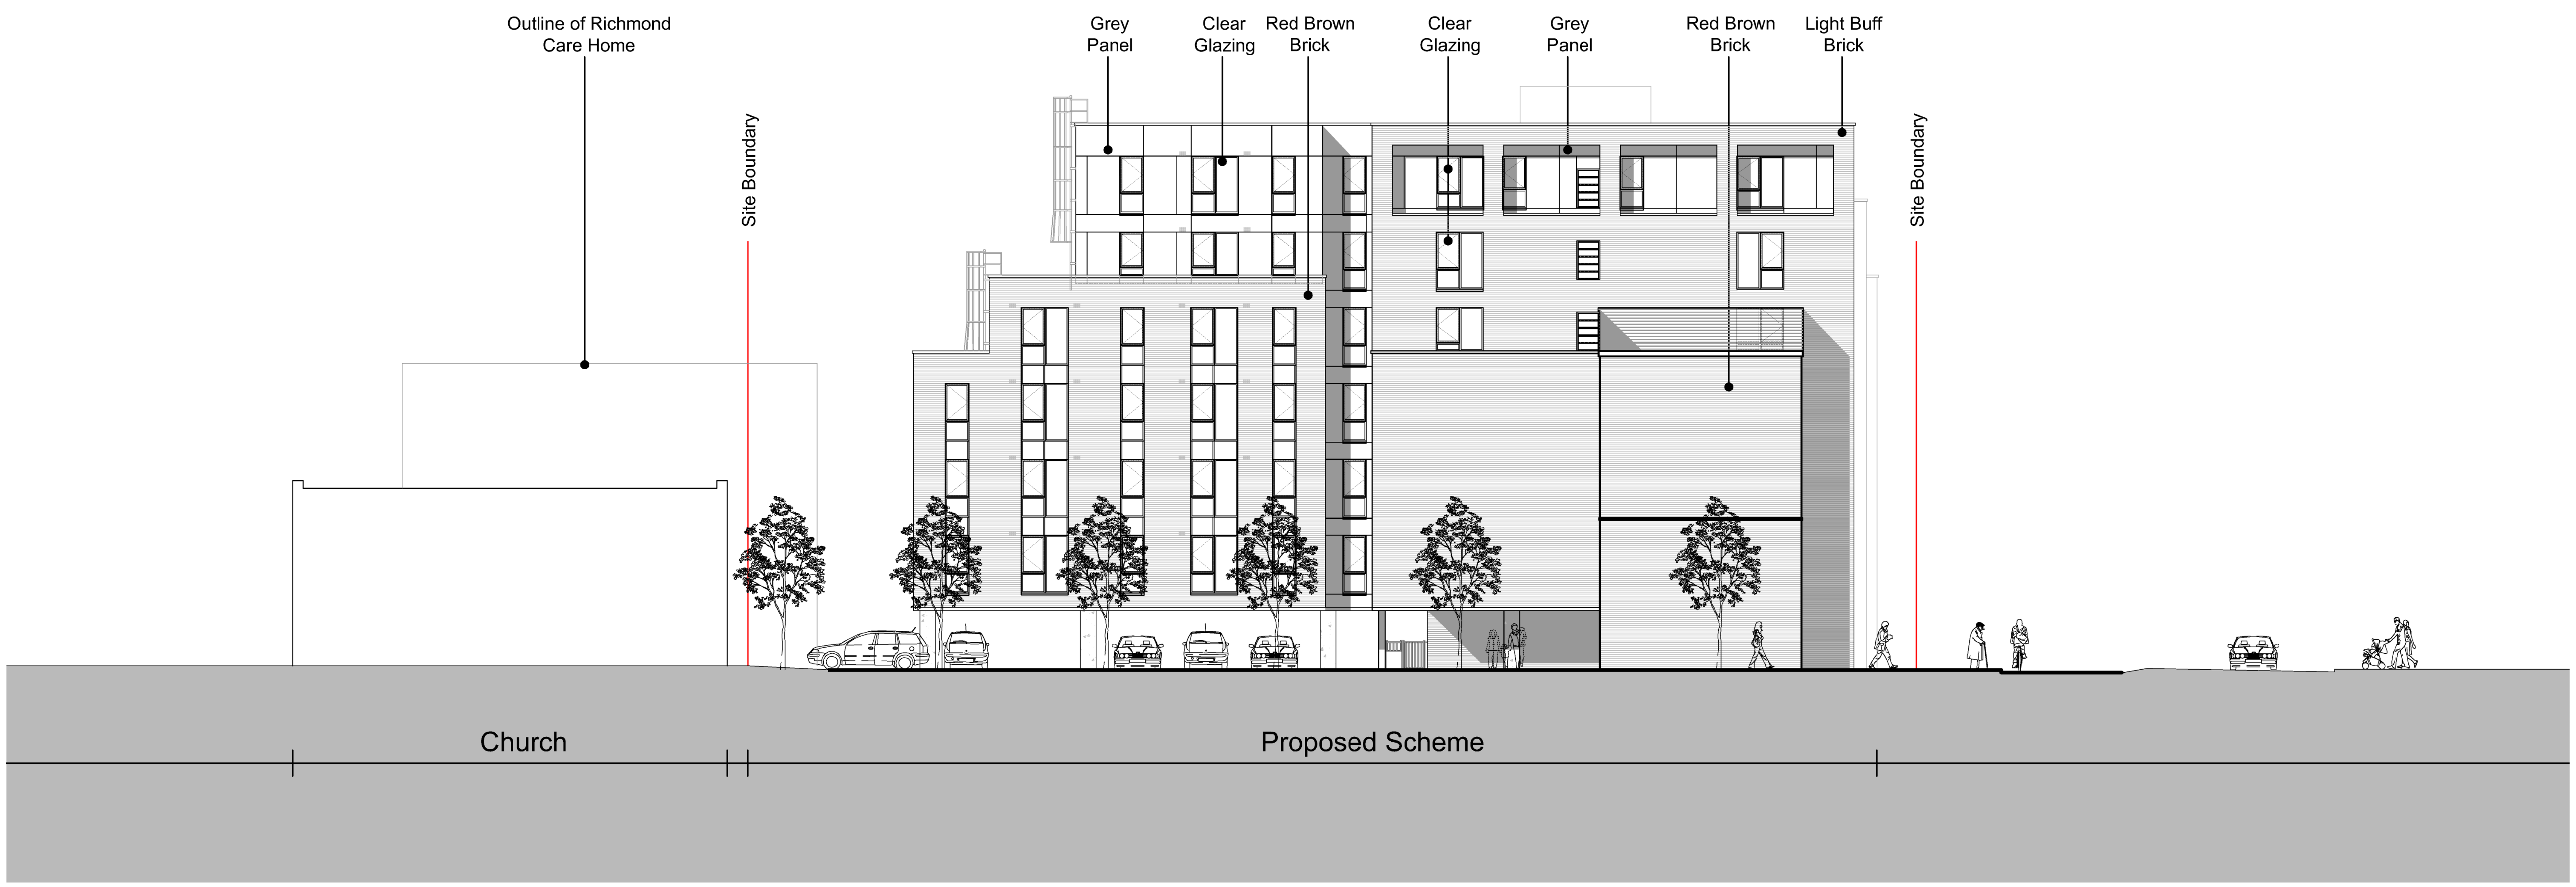

ELEVATION D

SCALE BAR

DO NOT SCALE OFF THIS DRAWING

© LEACH RHODES WALKER 2001

LeachRhodesWalker Architects

info@lrw.co.uk | www.lrw.co.uk
50 Deansgate Place Manchester M3 5LH

Manchester +44 (0)161 833 0211
London +44 (0)207 2012160
Bucharest +40 (21) 650 4024

client: ROWLINSON

project: STOCKPORT ROAD

project no: 7891 | drawing no: L(00)130 | rev: .

description: PROPOSED NMA BUILDING ELEVATIONS - SHEET 2

scale: 1:200@ A2 | date drawn: 04.03.22 | drawn by: KM | authorised by: CJG

purpose of issue: planning ○ building regs ○ tender ○ comment ○ approval ○ construction ○